



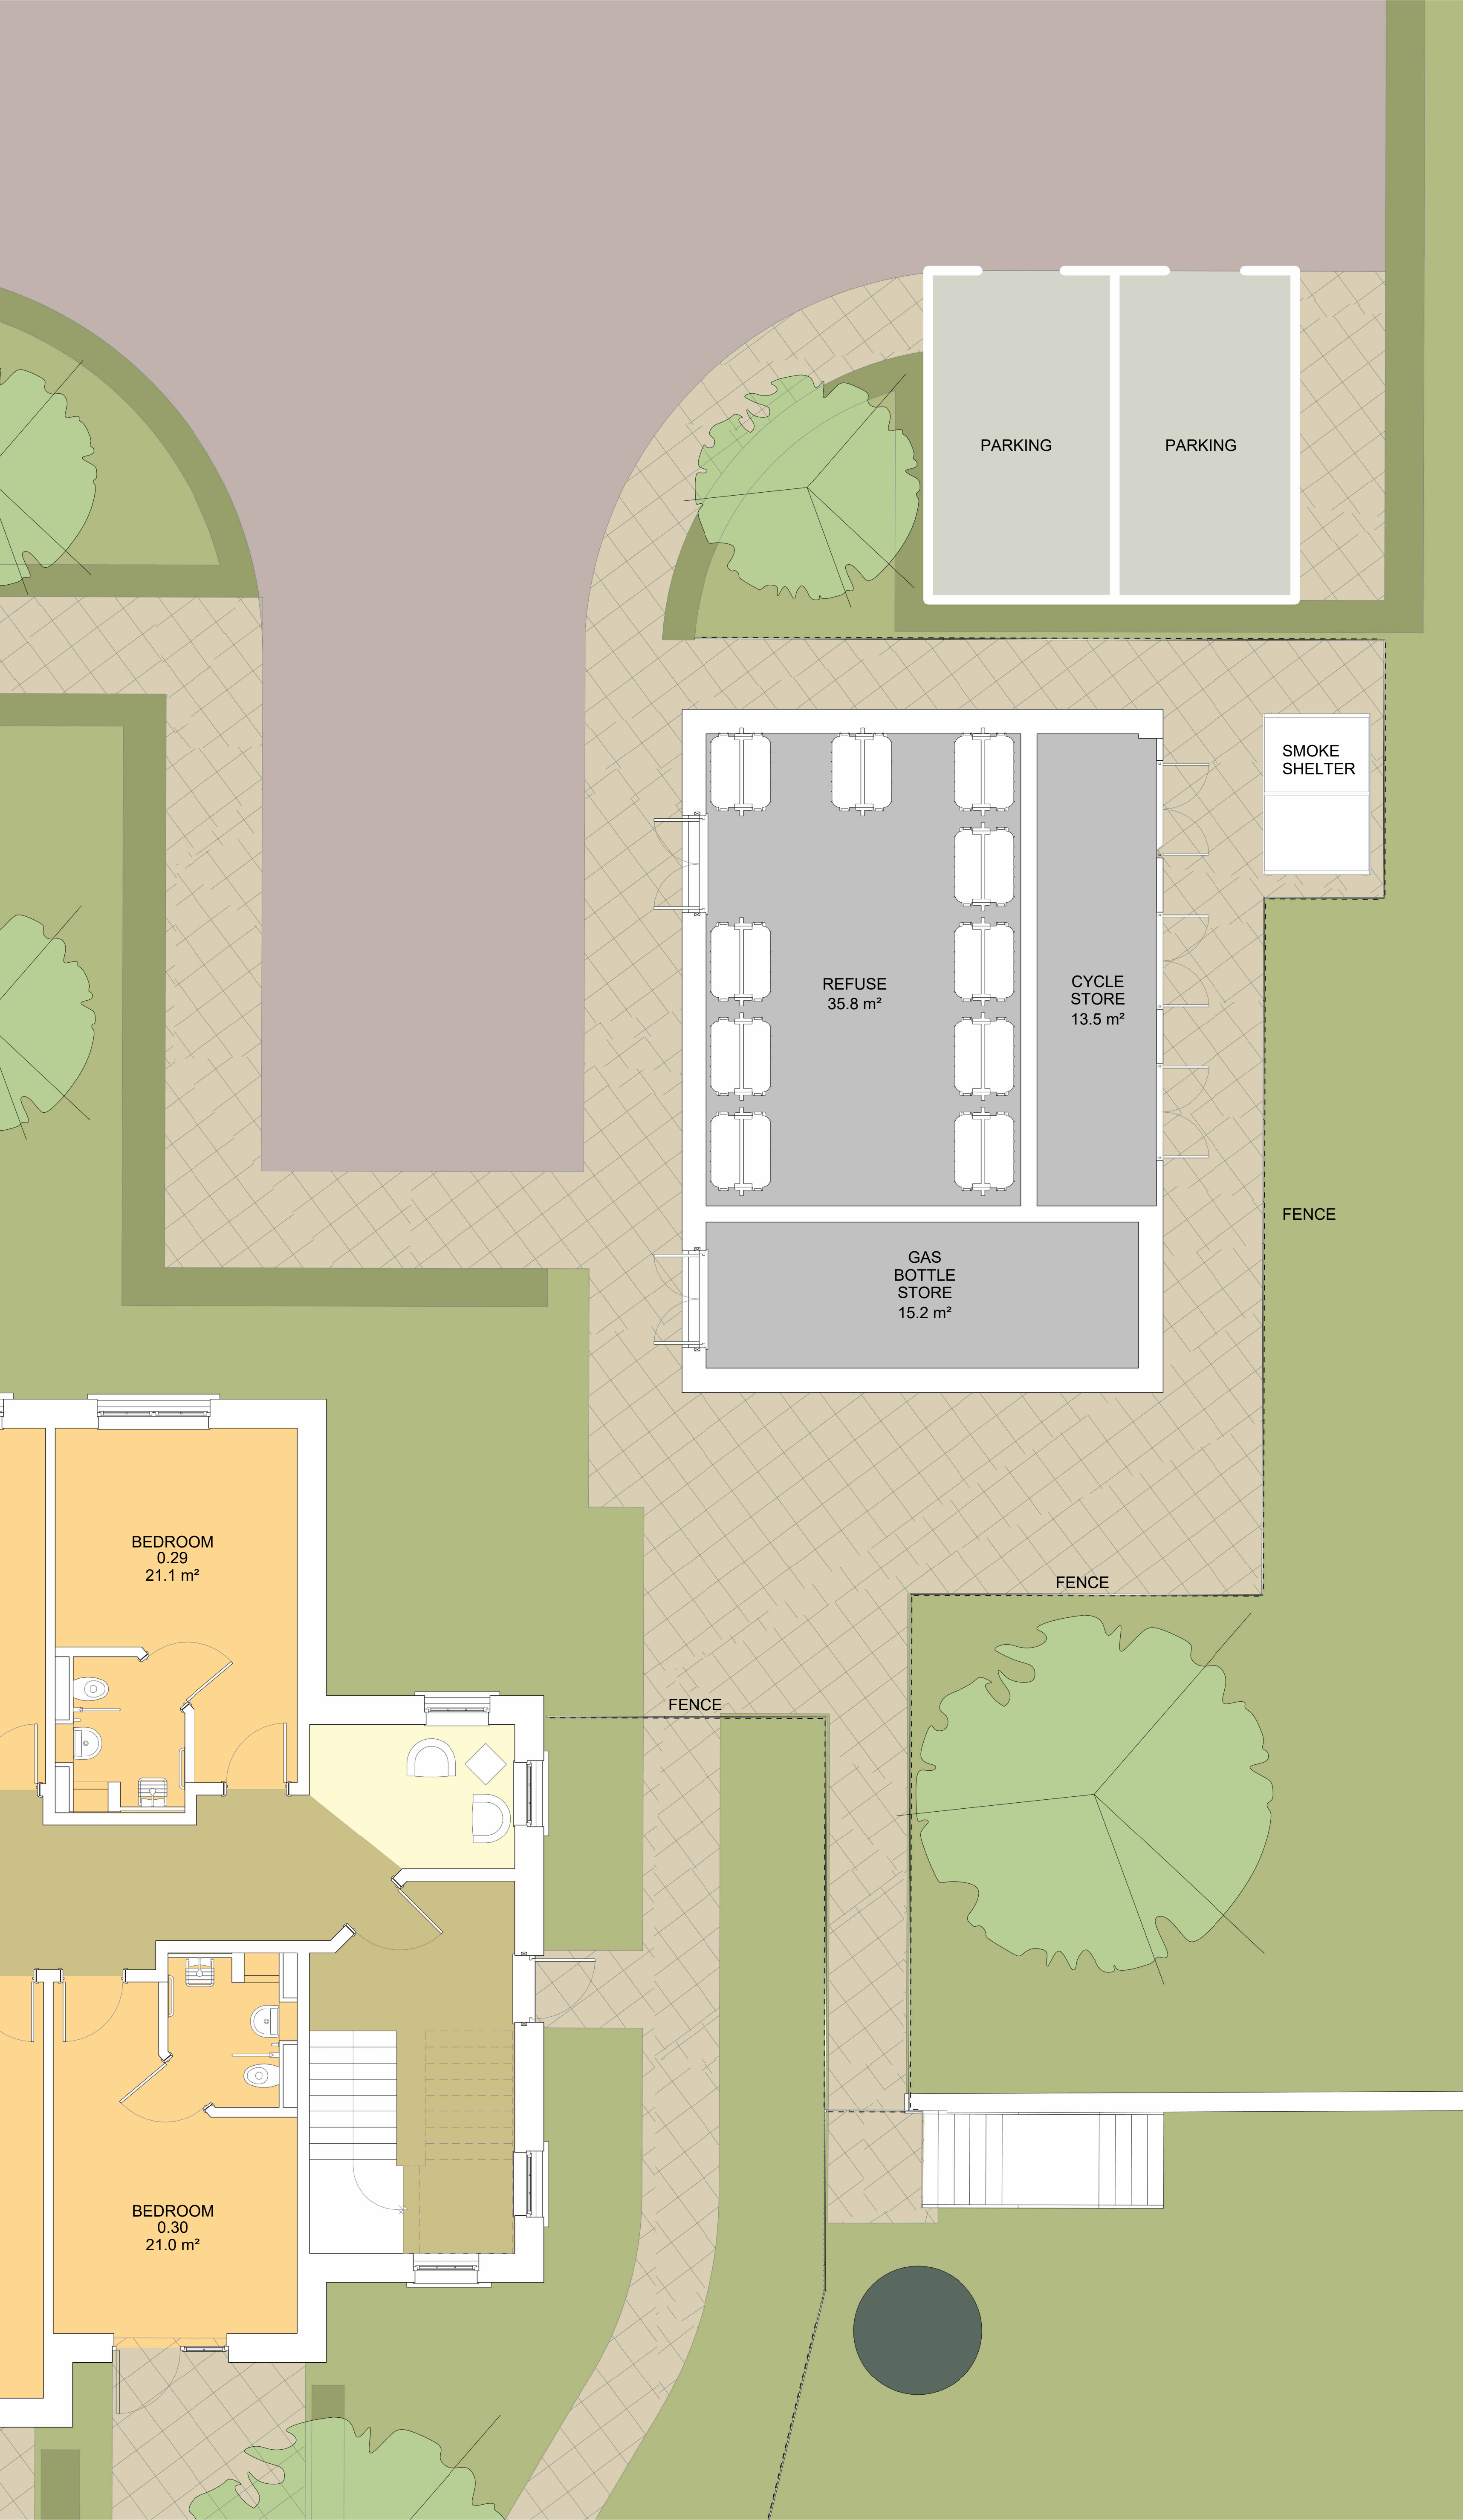

FLOOR PLAN
1 : 50



ROOF PLAN
1 : 50

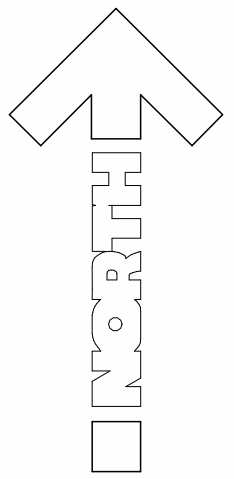

ISSUED FOR PLANNING				SR	MD	22/08/2025		
Rev.	Description				Author	Checked	Date	
CARLESS + ADAMS							Design the best. to live the best	
01628 665131 enquiries@carless-adams.co.uk								
carless-adams.co.uk								
Client								
SPLENDID HEALTHCARE								
Project								
HORNCASTLE EAST GRINSTEAD								
Title								
REFUSE AND CYCLE STORE PLANS						CAP no.	A	
scale	1 : 50		author	SR	chk'd	MD	date	sheet size
							28/06/2024	A0
project	org.	zone	level	type	role	class	num.	status
1034	CA	01			A		14	
								rev.
For consultation purposes dimensions shall not be scaled & figured dimensions must be verified on site before work commences.								
This drawing is Copyright ©								