


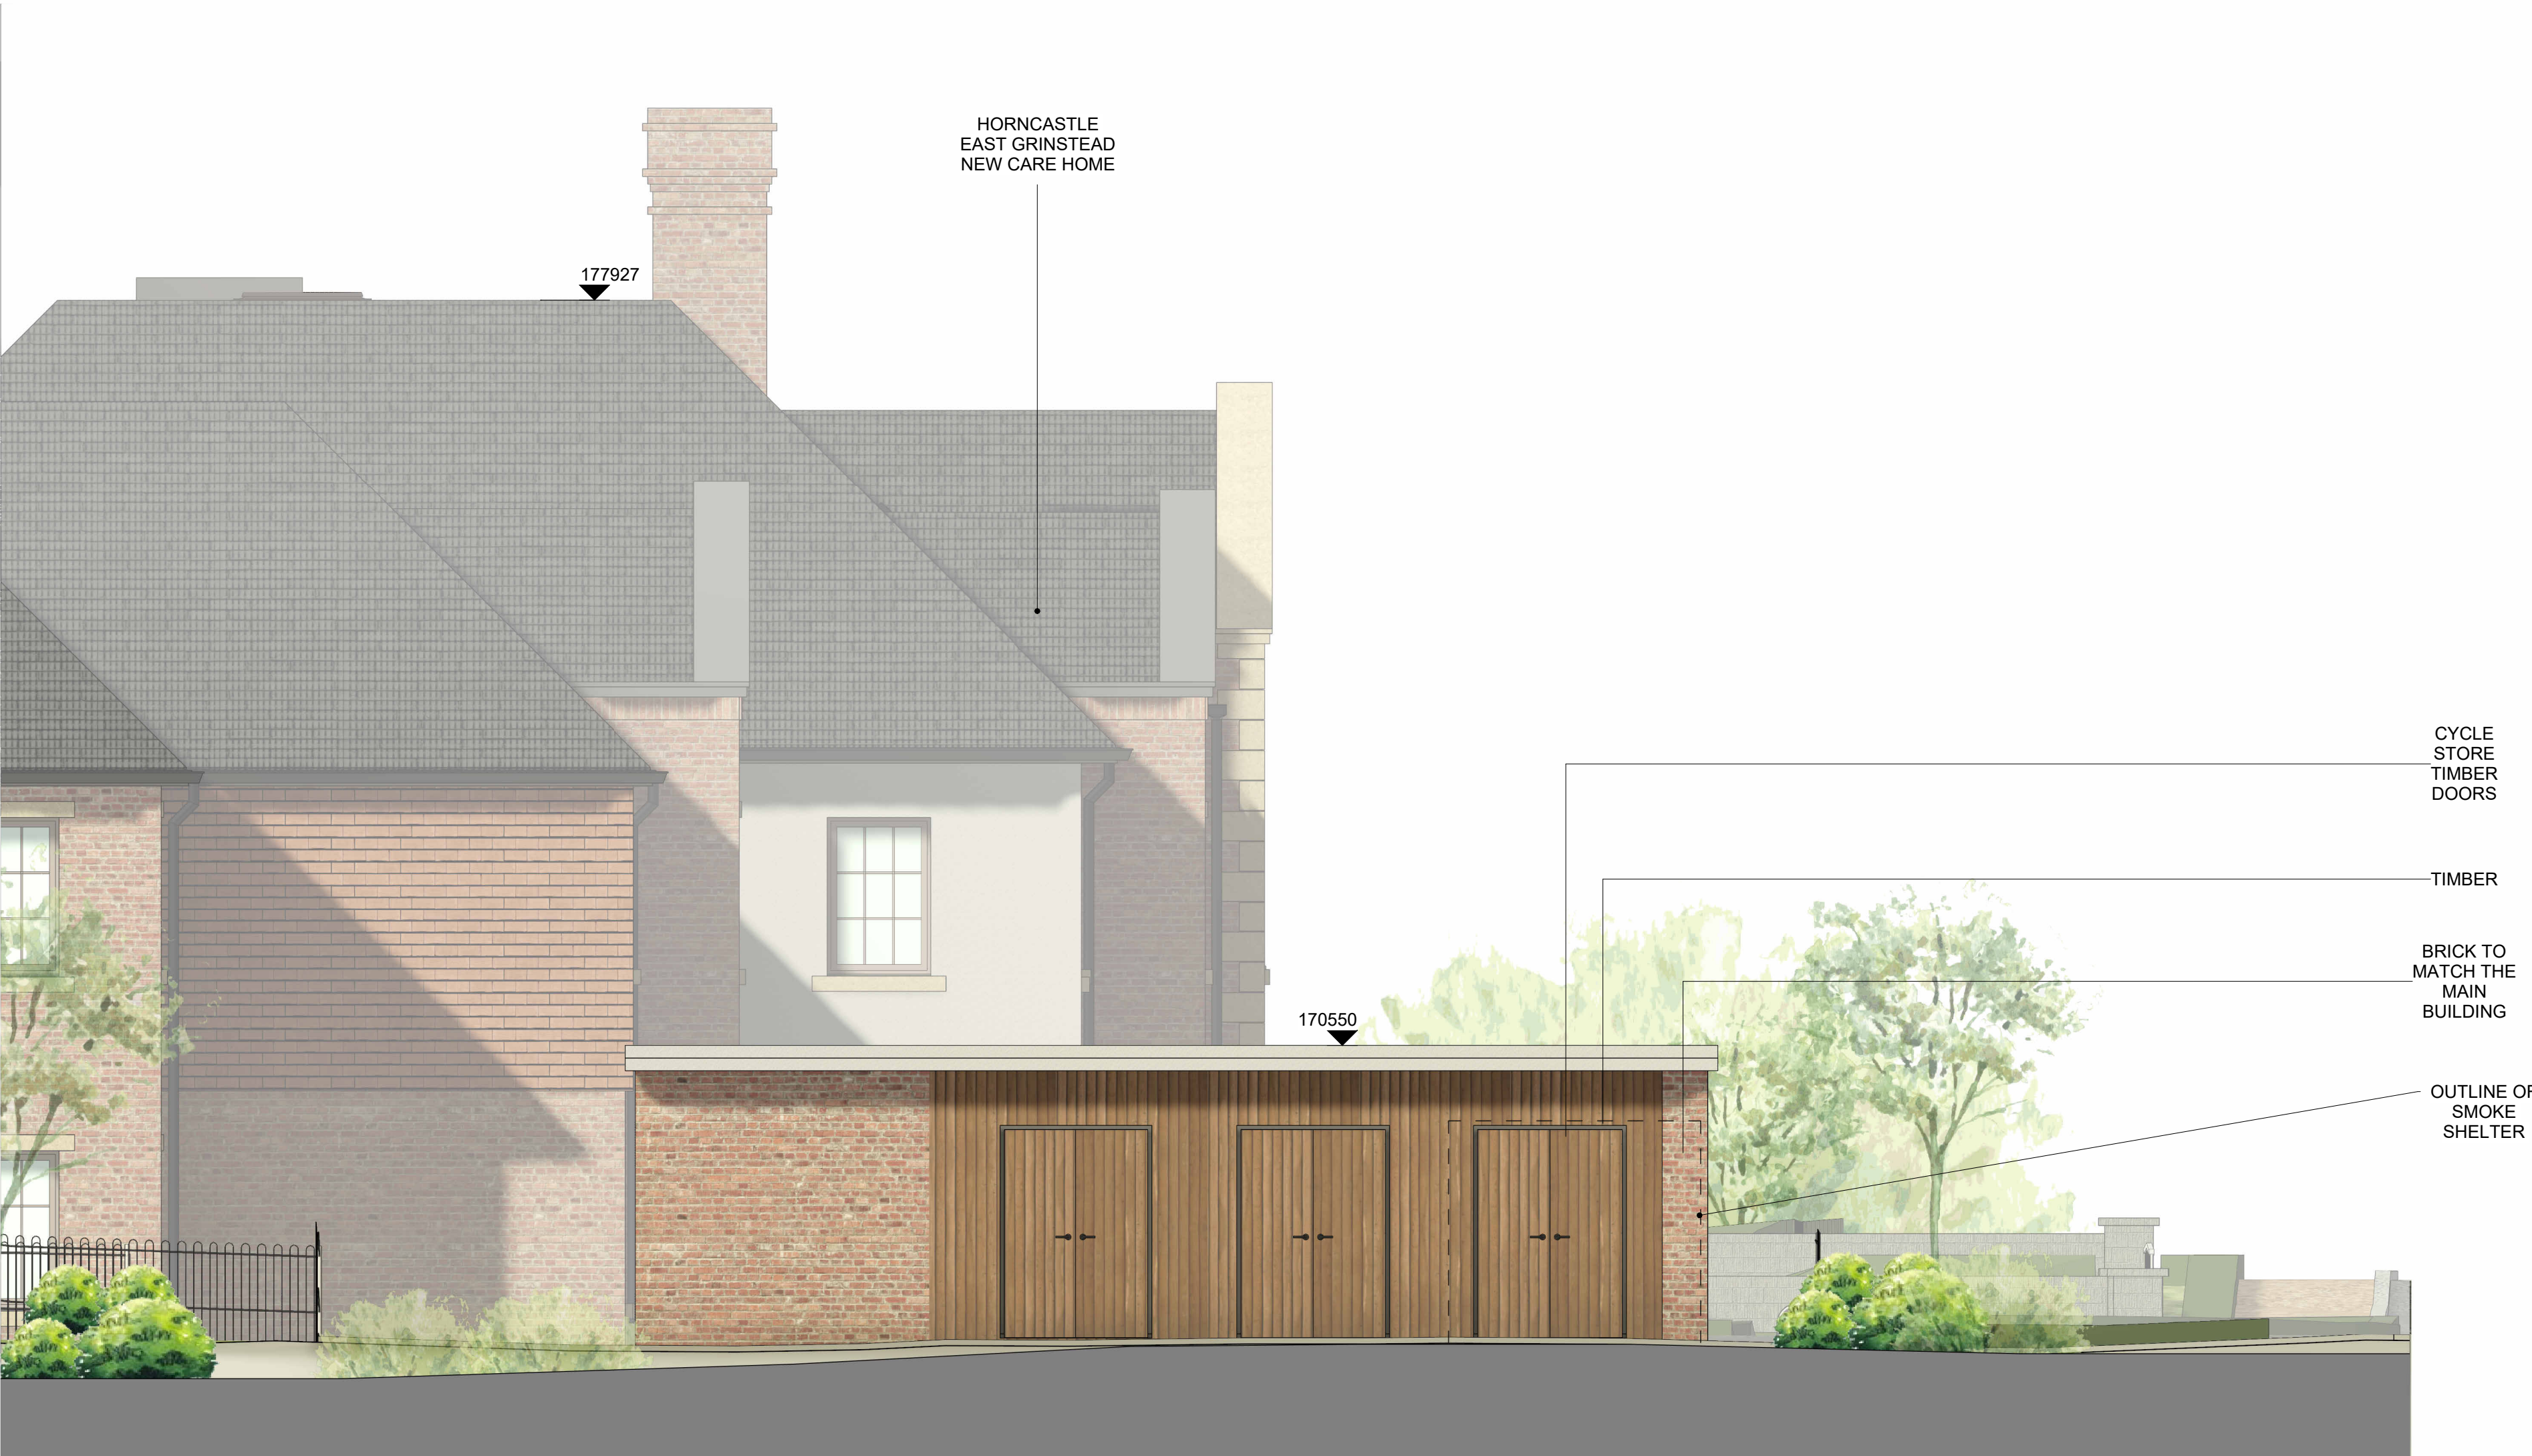

A. NORTH ELEVATION
1 : 50




C. SOUTH ELEVATION
1 : 50



B. EAST ELEVATION
1 : 50



D. WEST ELEVATION
1 : 50

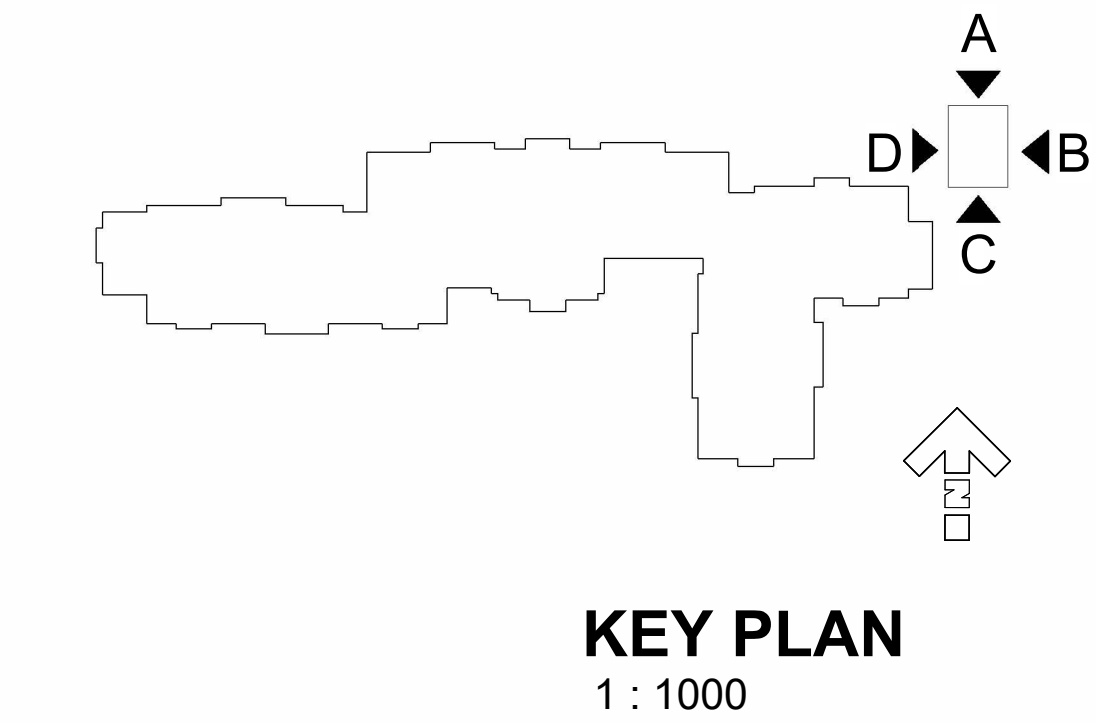

ISSUED FOR PLANNING				SR	MD	22/08/2025
Rev.	Description	Author	Checked	Date		
CARLESS + ADAMS						
01628 665131 enquiries@carless-adams.co.uk				Design the best, to live the best		
carless-adams.co.uk						
Client						
SPLENDID HEALTHCARE						
Project						
HORNCASTLE EAST GRINSTEAD						
Title					CAP no.	
ELEVATIONS - SHEET 4-4					A	
scale	As indicated	author	SR	CHKD	MD	date
1034	CA	01				21/02/2024
project	org	zone	level	type	role	class
1034	CA	01			A	33
						status
						rev
						A
For construction purposes dimensions shall not be scaled & figured dimensions must be verified on site before work commences.						
This drawing is Copyright ©						