

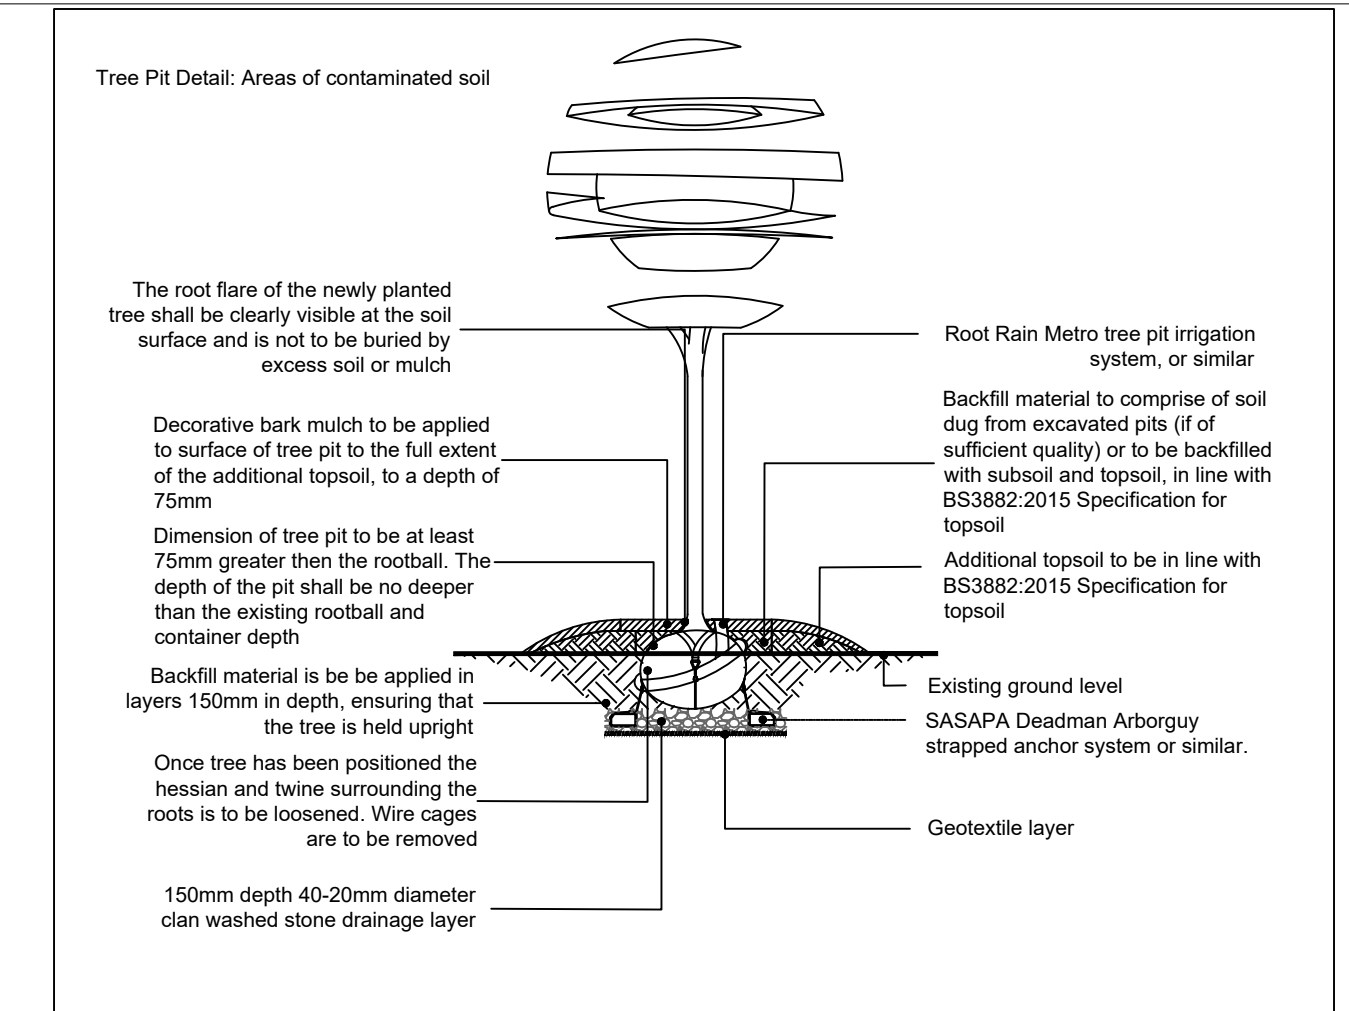
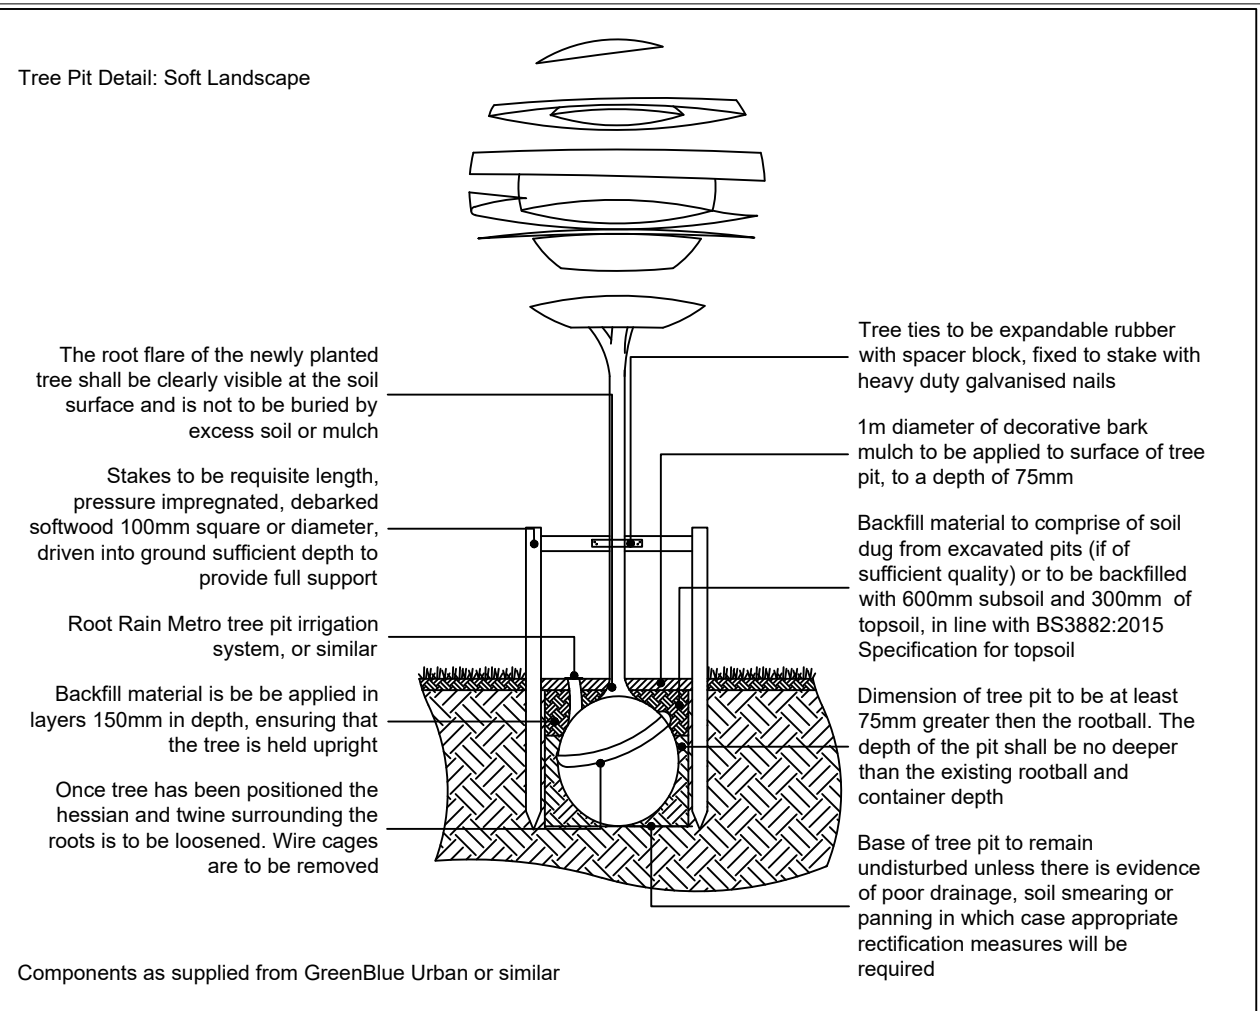


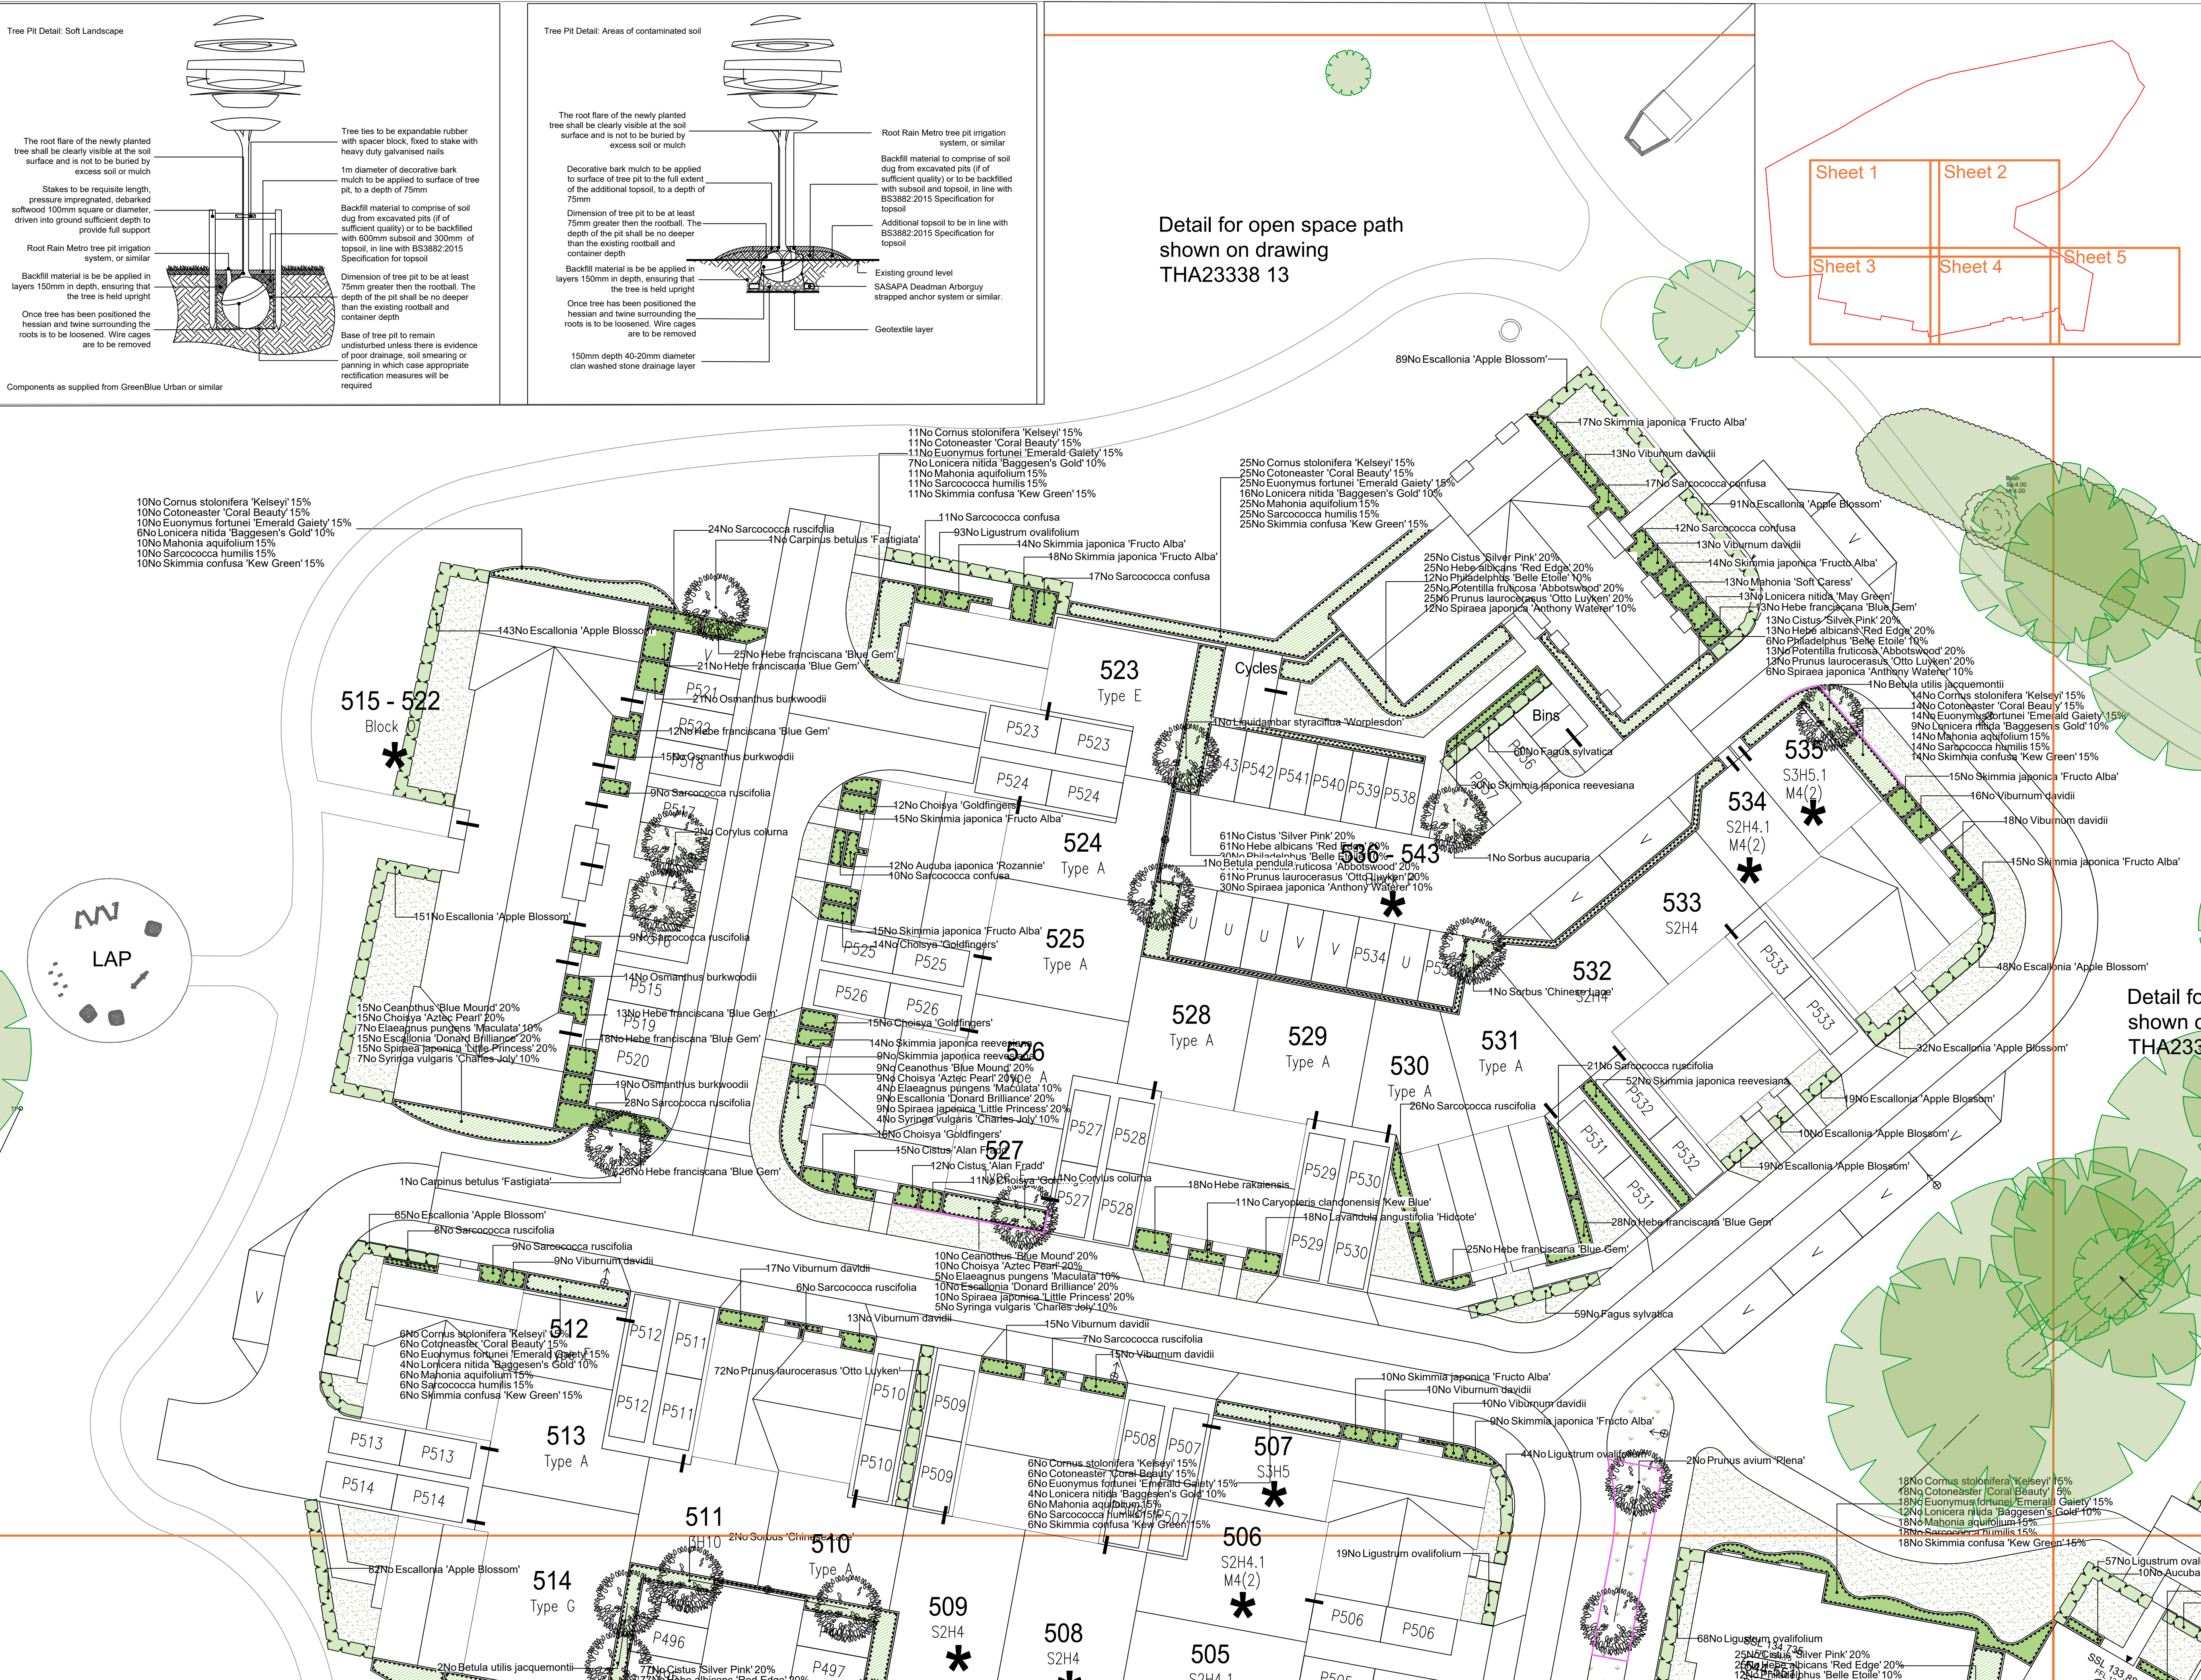

Detail for open space path shown on drawing THA23338 13

Detail for c shown on THA23338

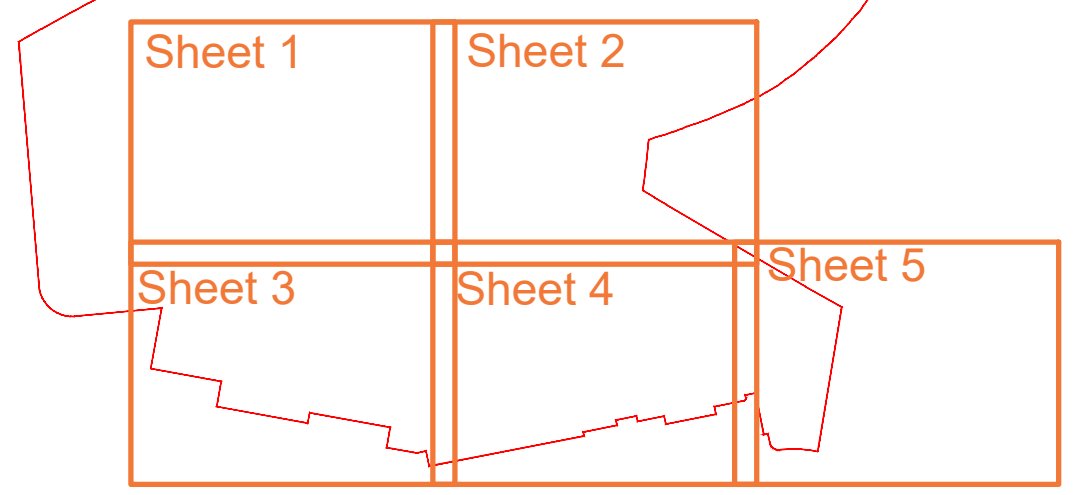

SPECIFICATION
All works generally, to comply with the written Soft Landscape Specification.

NOTES:
DO NOT SCALE FROM DRAWING
NOT FOR CONSTRUCTION, FOR PLANNING PURPOSES ONLY

Legend

- Existing trees to be retained and protected during construction
- Proposed tree planting within soft landscape. See detail on sheet 1
- Proposed specimen shrub planting to receive irrigation tubing to root system of specimens as required
- Proposed climbing plants to be trained up adjacent wall/ fence/pergola with galvanised wires and hook set 250mm apart with support canes removed prior to planting
- Proposed clipped hedge planting to be planted in a double row at 300mm apart 300mm centres
- Proposed mixed native hedge planting to be planted in a double staggered row 300mm apart and at 500mm centres in each row. To be maintained at 1.8m height adjacent to site boundaries
- Proposed shrub planting to receive 75mm bark mulch after planting operations
- Proposed decorative mix shrub planting to be planted in groups of 5-7no. of each species and as above
- Proposed grass areas to receive good quality amenity grass turves laid in line with good horticultural practices
- Proposed grassland areas, to be seeded with A19 General purpose grass seed mix sown at 50g/m² as supplied by Germinal or similar
- Proposed areas to receive locally sourced decorative gravel laid to 50mm depth on weed membrane and edged with treated timber boards adjacent to soft landscaping
- Proposed root barrier
- Cut lines

15.09.21 Client comments JH
Rev Date Details Drawn

ACD ENVIRONMENTAL
HEAD OFFICE
Rodbourn Rail Business Centre, Grange Lane,
Malmesbury, SN16 0ES
Tel: 01666 825646
4 & 5 The Old Mill, Fry's Yard, Bridge Street,
Cradleford, CV7 1HP
Tel: 01453 425714
Suite 6, Crescent House, Yonge Close,
Eastleigh, SO50 9SX
Tel: 02382 026300
email: mail@acdenv.co.uk
www.acdenvironmental.co.uk

THAKEHAM
scheme: Pease Cottage Phase 5
client: Thakeham
drawing: Plot - soft landscape
date: Jun. 2021
scale: 1:200@A1
drawing no: THA23338-11 1 of 5
drawn: JNT/JH checked: DKM

Copyright of ACD Environmental Ltd. All rights described in Chapter IV of the Copyright, Designs and Patents Act 1988 have been generally asserted. 2011. Copyright of this plan remains with ACD until all fees have been paid in full.