


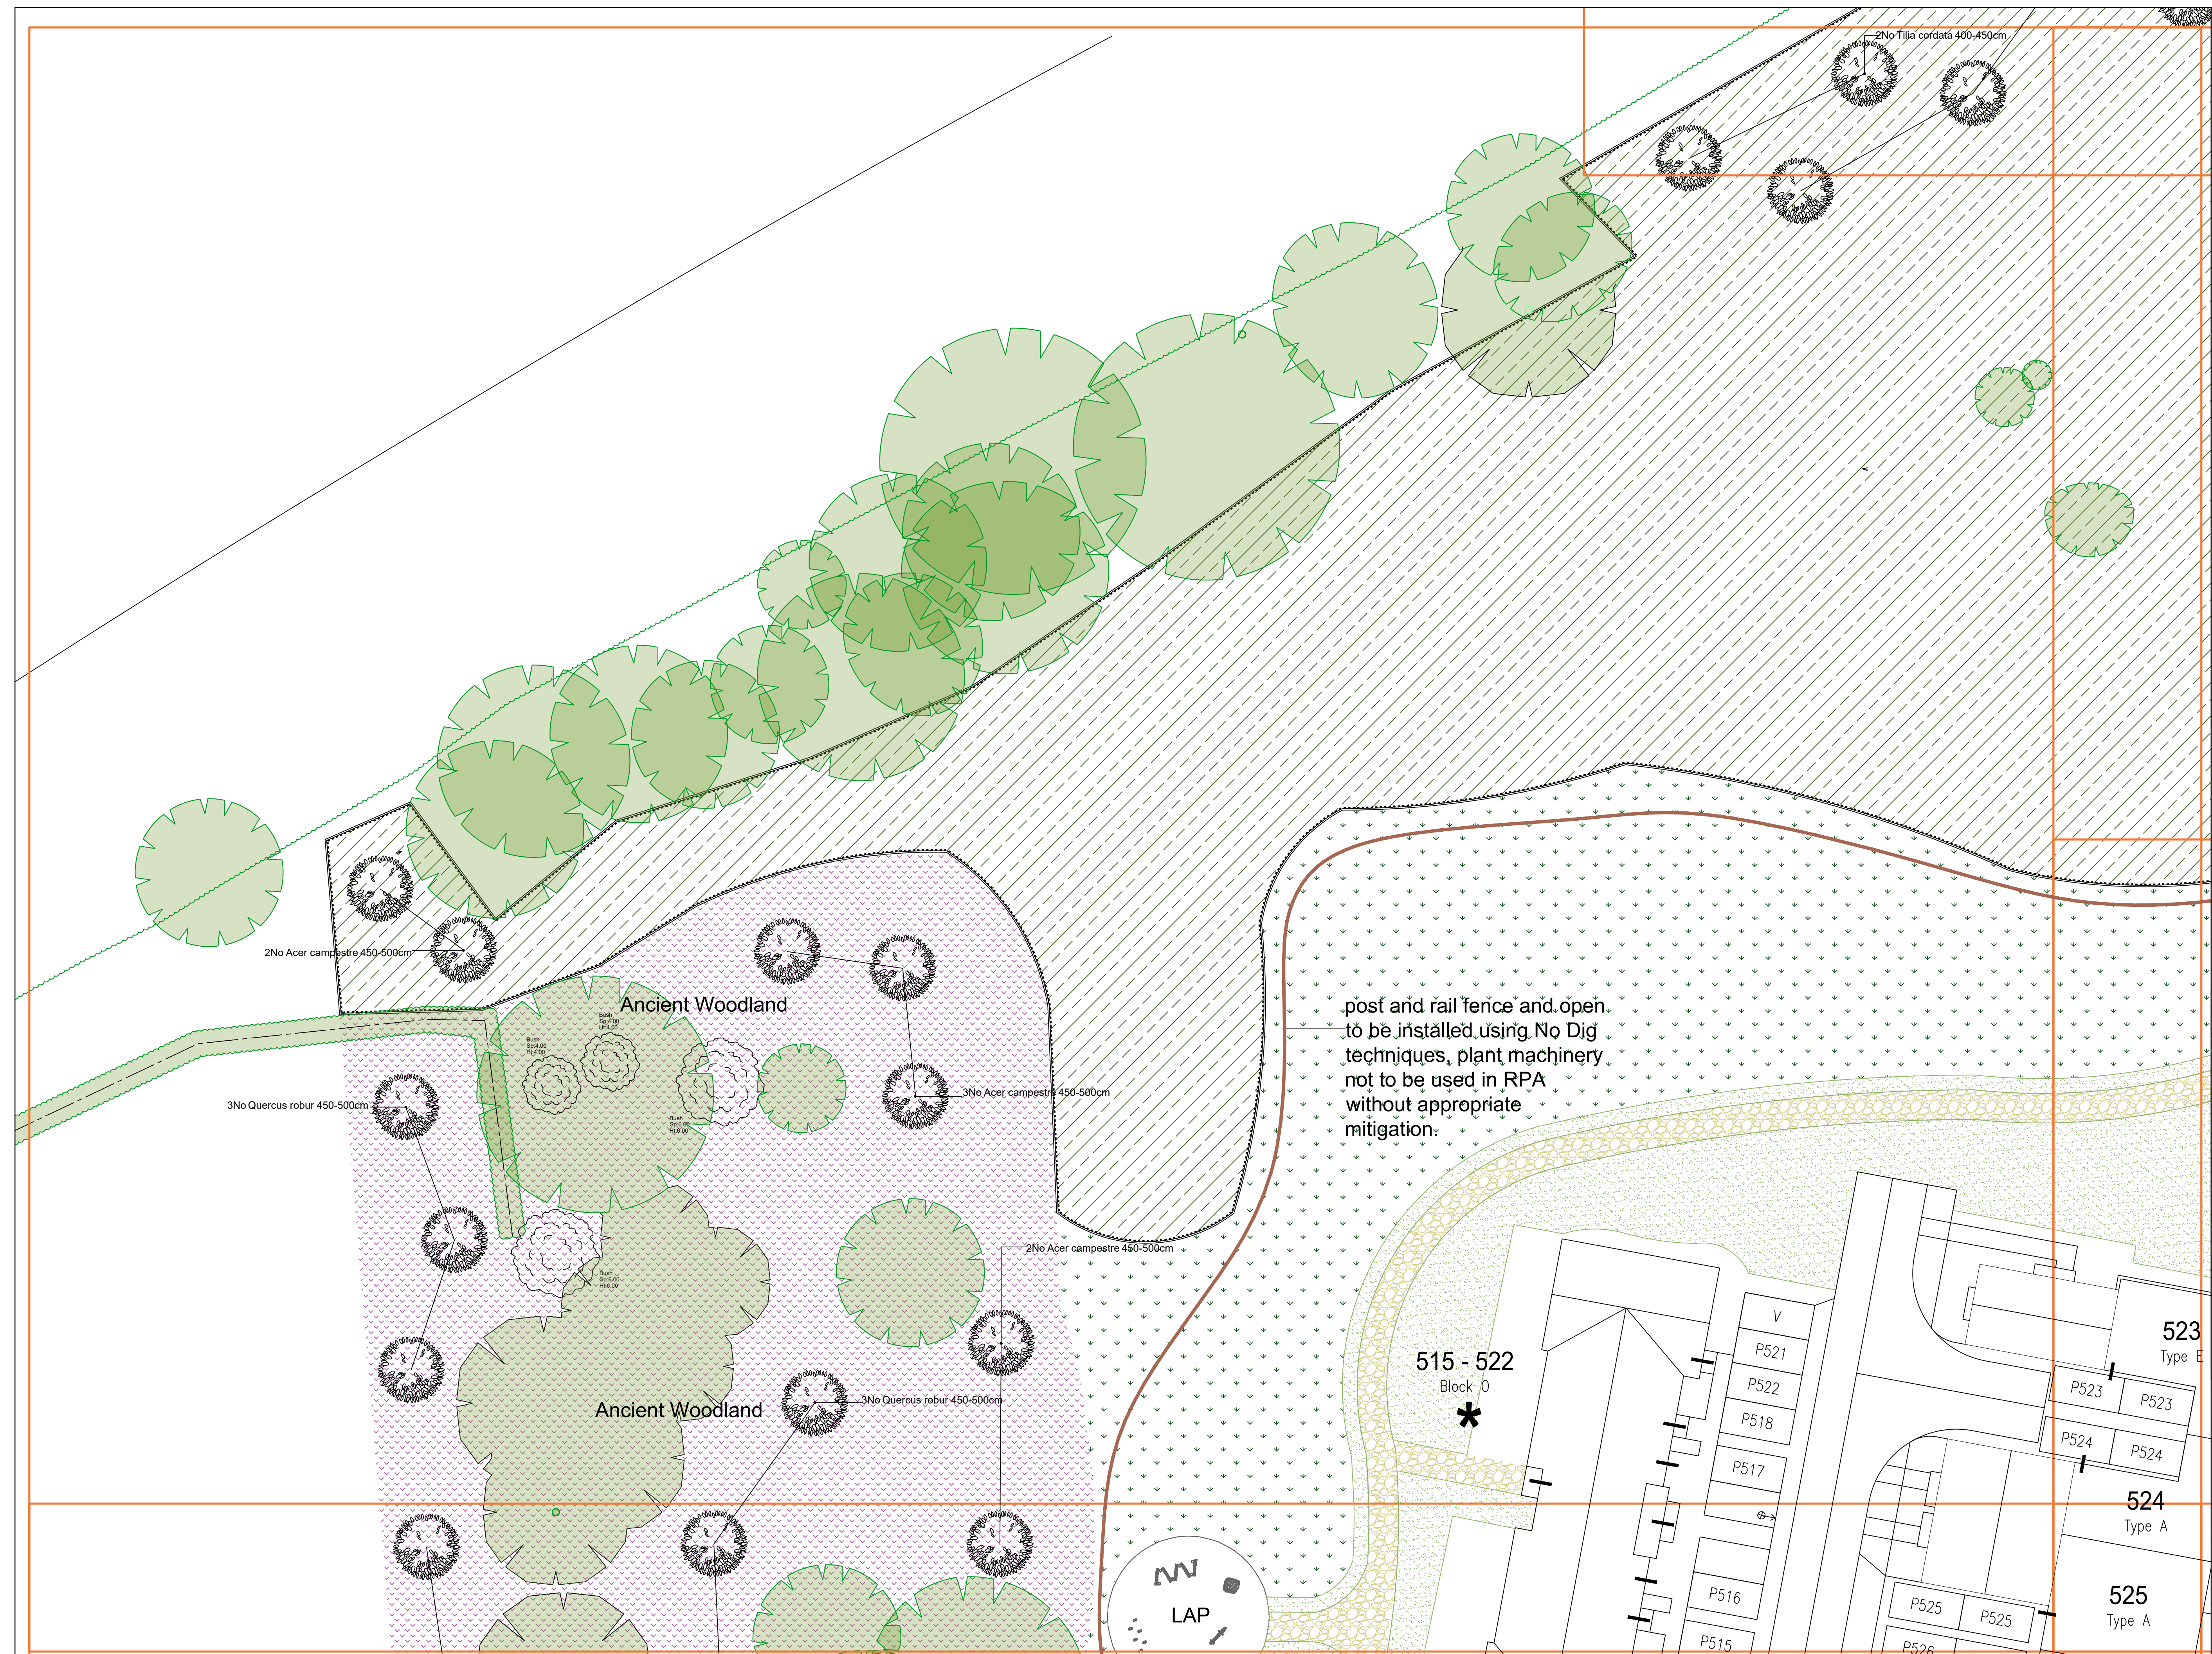


SPECIFICATION	
All works generally, to comply with the written Soft Landscape Specification.	

NOTES:
DO NOT SCALE FROM DRAWING
NOT FOR CONSTRUCTION, FOR PLANNING
PURPOSES ONLY

Legend

- | | |
|---|--|
|  | Existing trees to be retained and protected during construction |
|  | Proposed tree planting within soft landscape. See detail on sheet |
|  | Proposed woodland edge shrub planting to be planted in random groups of 5-7no. of each species and as above |
|  | Proposed grass areas to receive good quality amenity grass turves laid in line with good horticultural practices |
|  | Proposed decorative mix shrub planting to be planted in groups of 5-7no. of each species and as above |
|  | Proposed meadow mix, to be seeded with EW1 Woodland mixture as supplied by Emorsgate Seed and sown at 4 grams per m ² sq, or similar and approved |
|  | Proposed grassland areas, to be seeded with EL1 Flowering Lawn Mixture sown at 4g/m ² as supplied by Emorsgate or similar |
|  | Proposed wetland areas, to be seeded with EMF8 Wildflowers for Wetlands sown at 1.5g/m ² as supplied by Emorsgate or similar |
|  | 1.2m High Timber Post & Rail |
|  | Proposed marginal planting mix |
|  | Proposed 2m wide Hoggan path with grass margin to be edged with treated timber boards, to be no dig. |
|  | Cut lines |
- Planting Schedule on

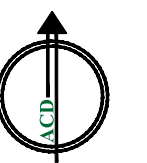

		
15.09.21	Client comments	JH
v Date	Details	Drawn



HEAD OFFICE
Rodbourne Rail Business Centre, Grange Lane,
Malmesbury, SN16 0ES
Tel: 01666 825646

4 & 5 The Old Mill, Fry's Yard, Bridge Street,
Godalming, GU7 1HP
Tel: 01483 425714

Suite 6, Crescent House, Yonge Close,
Eastleigh, SO50 9SX
Tel: 02382 026300

email: mail@acdenv.co.uk
www.acdenvironmental.co.uk



THAKEHAM

scheme: Pease Cottage
Phase 5

client: Thakeham

drawing: POS - Soft landscape

date: Jun. 2021

scale: 1:200@A1

drawing no: THA23338-13 2 of 11
drawn: JNT/JH checked: DKM

Copyright of ACD Environmental Ltd. All rights described in Chapter IV of the Copyright, Designs and Patents Act 1988 have been generally asserted: 2011. Copyright of this plan remains with ACD until all fees have been paid in full.