


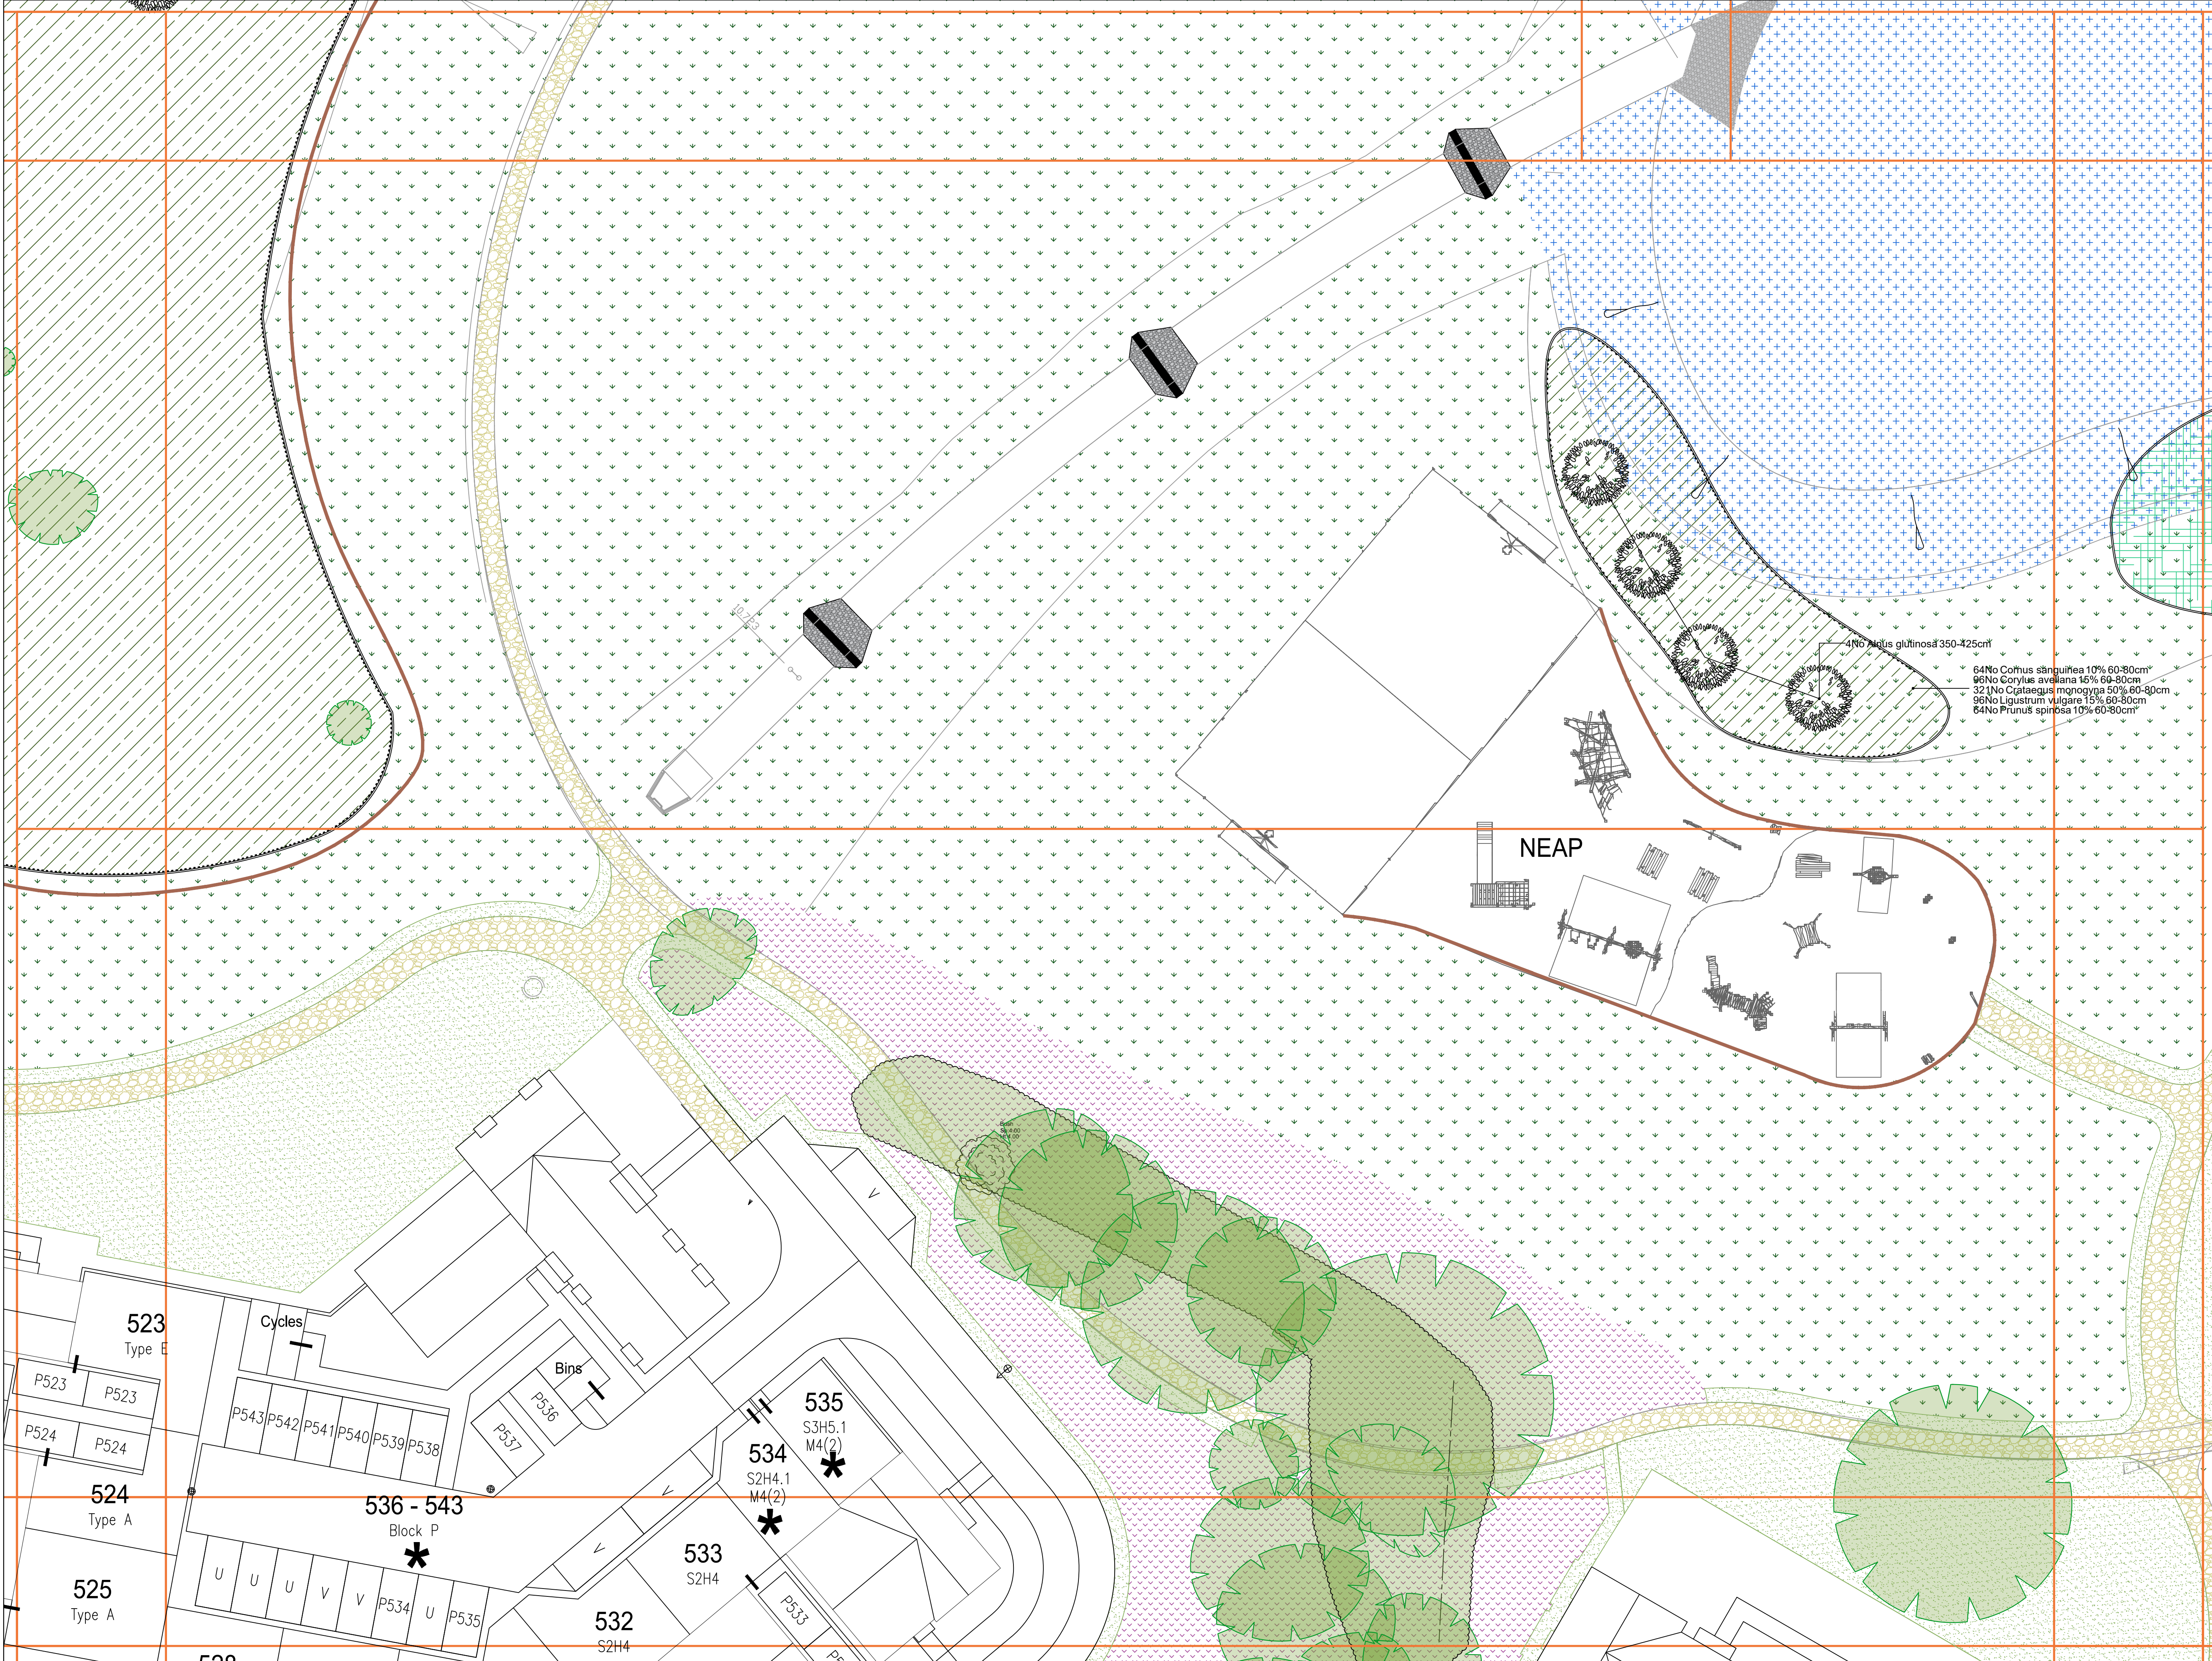

SPECIFICATION
All works generally, to comply with the written Soft Landscape Specification.

NOTES:
DO NOT SCALE FROM DRAWING
NOT FOR CONSTRUCTION, FOR PLANNING PURPOSES ONLY

Legend

- Existing trees to be retained and protected during construction
- Proposed tree planting within soft landscape. See detail on sheet
- Proposed woodland edge shrub planting to be planted in random groups of 5-7no. of each species and as above
- Proposed grass areas to receive good quality amenity grass turves laid in line with good horticultural practices
- Proposed decorative mix shrub planting to be planted in groups of 5-7no. of each species and as above
- Proposed meadow mix, to be seeded with EW1 Woodland mixture as supplied by Emorsgate Seed and sown at 4 grams per msq, or similar and approved
- Proposed grassland areas, to be seeded with EL1 Flowering Lawn Mixture sown at 4g/m² as supplied by Emorsgate or similar
- Proposed wetland areas, to be seeded with EMF8 Wildflowers for Wetlands sown at 1.5g/m² as supplied by Emorsgate or similar
- 1.2m High Timber Post & Rail
- Proposed marginal planting mix
- Proposed 2m wide Hoggin path with grass margin to be edged with treated timber boards, to be no dig.
- Cut lines
- Planting Schedule on sheet 3

15.09.21 Client comments JH
Rev Date Details Drawn

ACD ENVIRONMENTAL
HEAD OFFICE
Rodbourn Rail Business Centre, Grange Lane,
Malmesbury, SN16 0ES
Tel: 01666 825646
4 & 5 The Old Mill, Fry's Yard, Bridge Street,
Codalming, GU7 1HP
Tel: 01485 425714
Suite 6, Crescent House, Yonge Close,
Eastleigh, SO50 9SX
Tel: 02382 026300
email: mail@acdenv.co.uk
www.acdenvironmental.co.uk

THAKEHAM
scheme: Pease Cottage Phase 5
client: Thakeham
drawing: POS - Soft landscape
date: Jun. 2021
scale: 1:200@A1
drawing no: THA23338-13 6 of 11
drawn: JNT/JH checked: JM

Copyright of ACD Environmental Ltd. All rights described in Chapter IV of the Copyright, Designs and Patents Act 1988 have been generally asserted. 2011. Copyright of this plan remains with ACD until all fees have been paid in full.

4No *Alnus glutinosa* 350-425cm
64No *Cornus sanguinea* 10% 60-80cm
96No *Corylus avellana* 15% 60-80cm
321No *Crataegus monogyna* 50% 60-80cm
96No *Ligustrum vulgare* 15% 60-80cm
64No *Prunus spinosa* 10% 60-80cm