


Prismoidal Volume Calculations				
Summary of Total Volumes of Cut/Fill:				
PGM1 (Existing) model:	P:\DESIGN\DI400-DI499\1469 PEASE POTTAGE\03 DESIGN\PDS\NORTHERN POND CONTOURS.DGM			
PGM2 (Proposed) model:	P:\DESIGN\DI400-DI499\1469 PEASE POTTAGE\03 DESIGN\PDS\NORTHERN POND WITH PATH.DGM			
	PGM2 surface	relative to		
	PGM1 surface			
Total	Gross:	Cut	Fill	
	Nett:	5121.3	21446.4	
			16325.2	

277No Acer campestre 18% 175-200cm
833No Corylus avellana 18% 100-125cm
185No Ilex aquifolium 4% 175-200cm
185No Malus sylvestris 4% 175-200cm
926No Malus sylvestris 20% 100-125cm
277No Prunus avium 6% 175-200cm
1019No Quercus robur 22% 100-125cm
926No Tilia cordata 20% 100-125cm

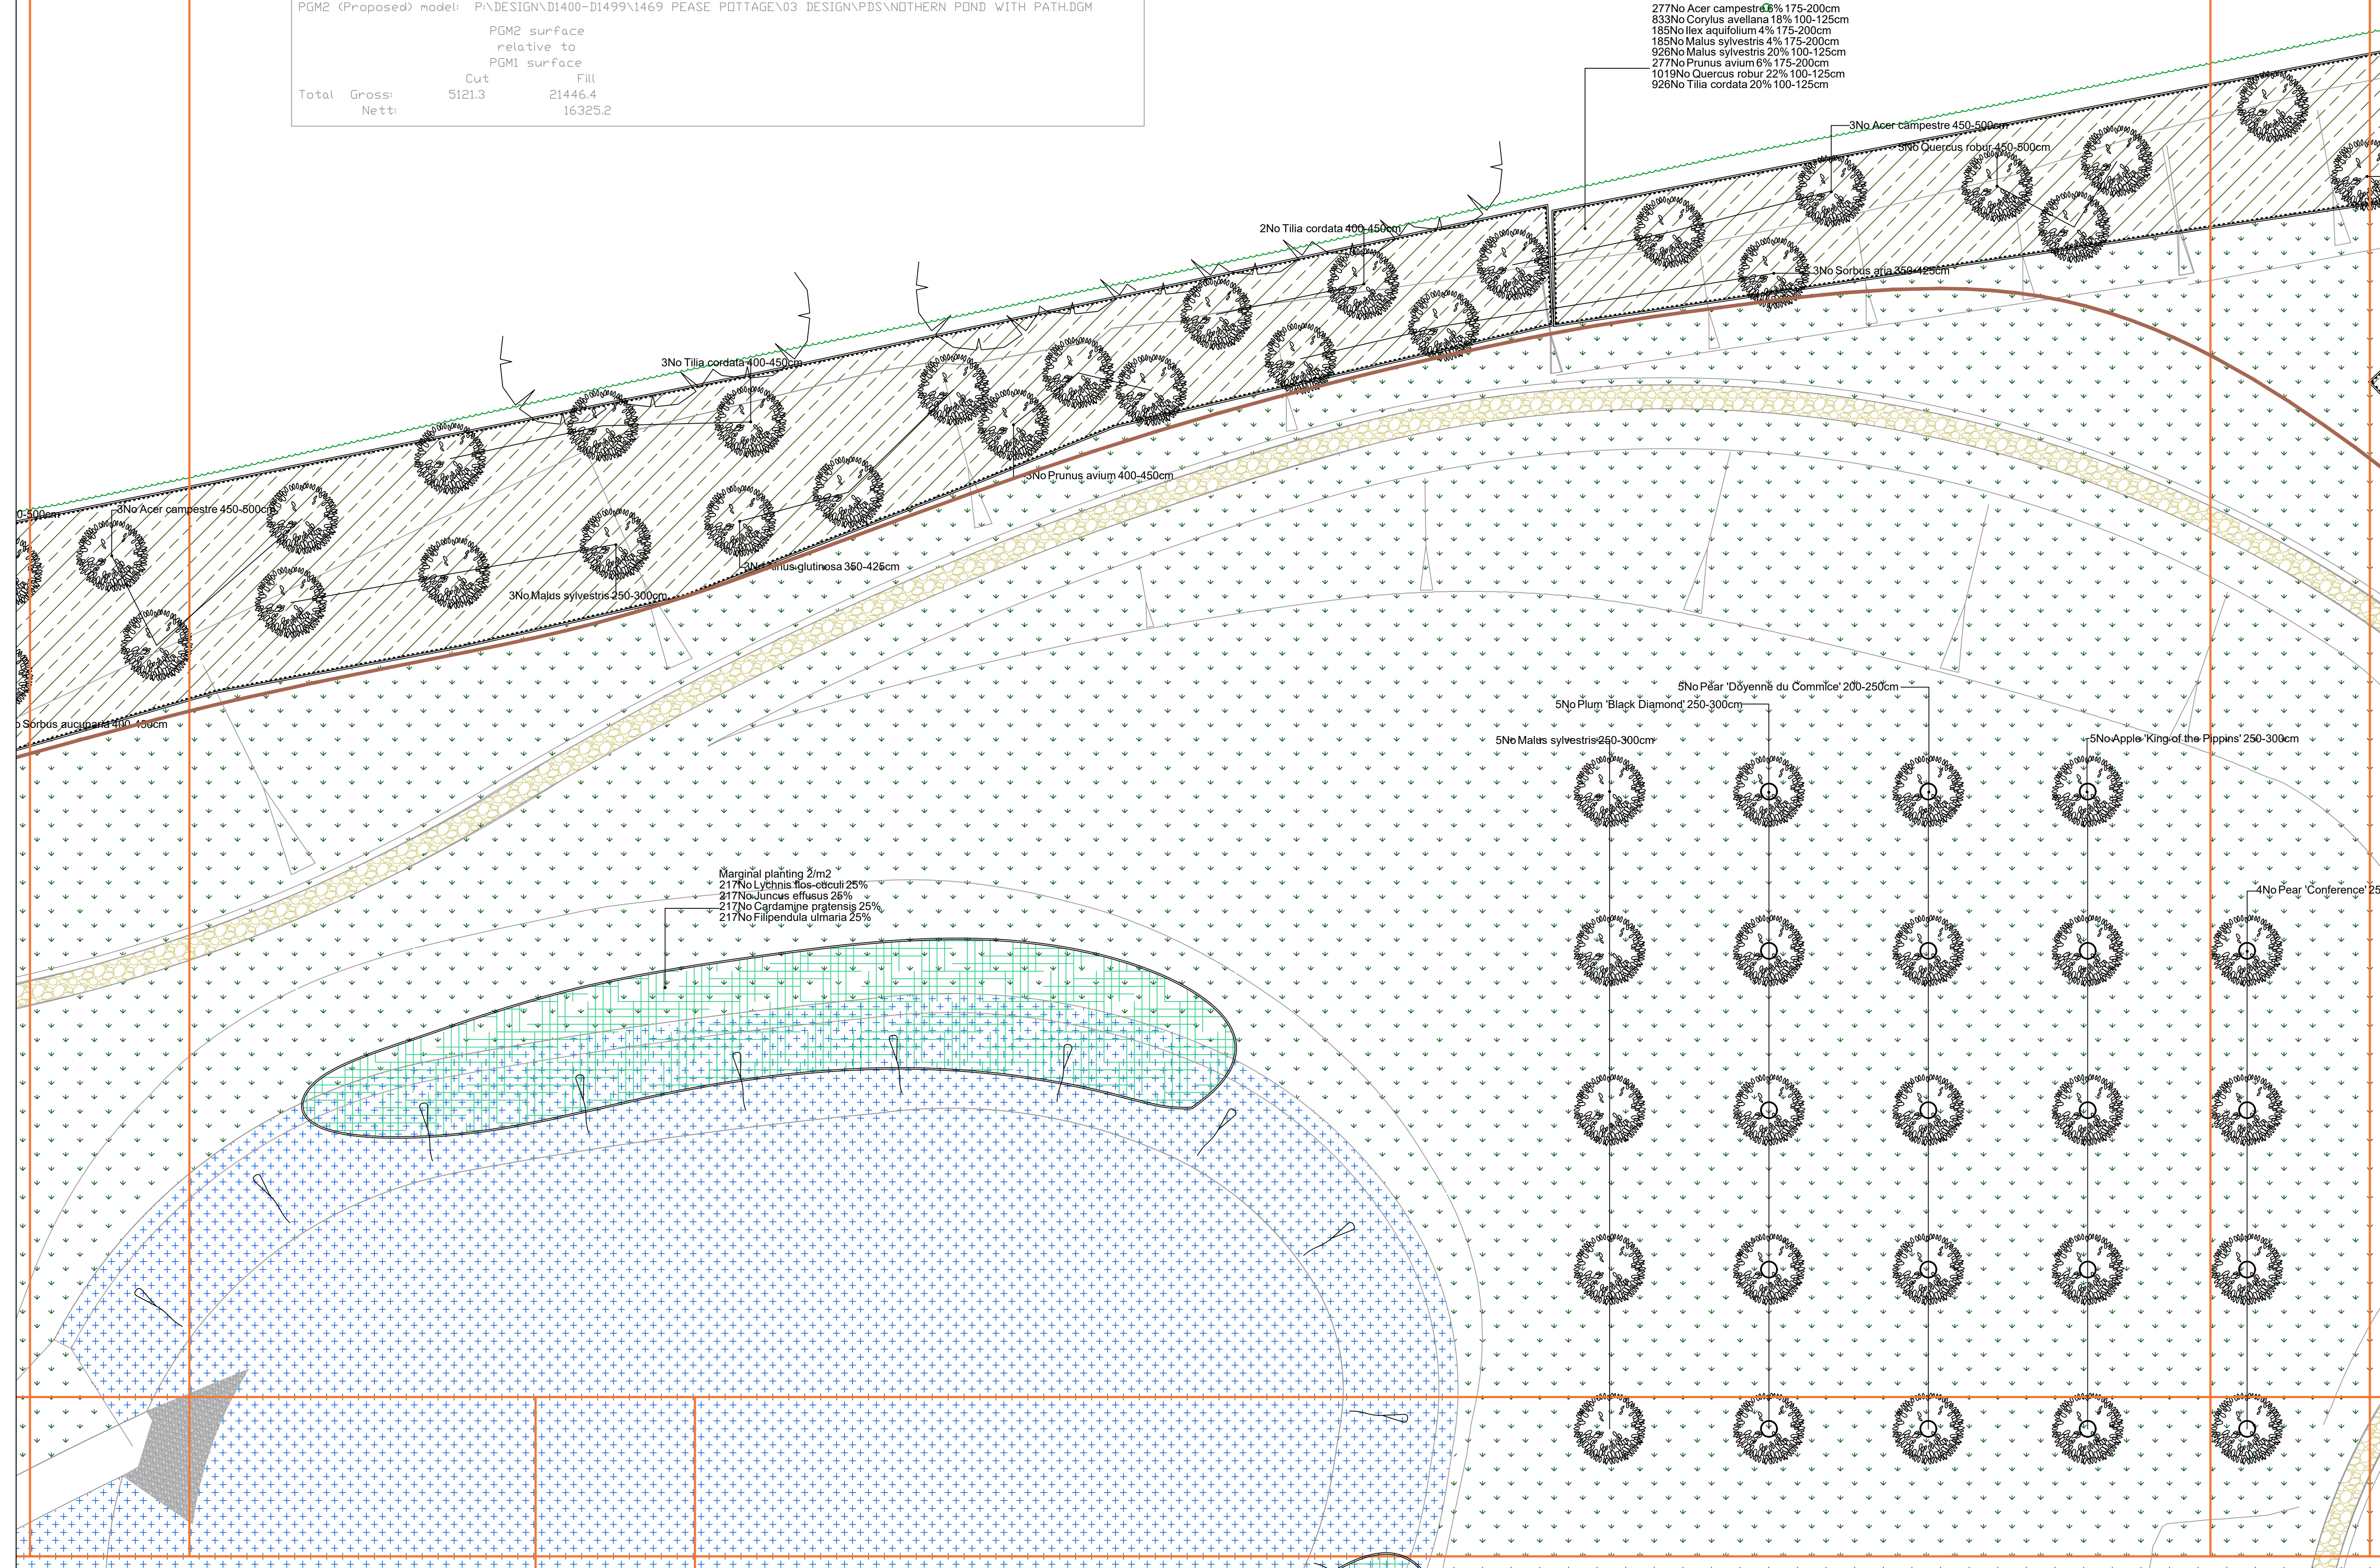

SPECIFICATION
All works generally, to comply with the written Soft Landscape Specification.

NOTES:
DO NOT SCALE FROM DRAWING
NOT FOR CONSTRUCTION, FOR PLANNING PURPOSES ONLY

Legend

- Existing trees to be retained and protected during construction
- Proposed tree planting within soft landscape. See detail on sheet
- Proposed woodland edge shrub planting to be planted in random groups of 5-7no. of each species and as above
- Proposed grass areas to receive good quality amenity grass turves laid in line with good horticultural practices
- Proposed decorative mix shrub planting to be planted in groups of 5-7no. of each species and as above
- Proposed meadow mix, to be seeded with EW1 Woodland mixture as supplied by Emorsgate Seed and sown at 4 grams per msq, or similar and approved
- Proposed grassland areas, to be seeded with EL1 Flowering Lawn Mixture sown at 4g/m² as supplied by Emorsgate or similar
- Proposed wetland areas, to be seeded with EMF8 Wildflowers for Wetlands sown at 1.5g/m² as supplied by Emorsgate or similar
- 1.2m High Timber Post & Rail
- Proposed marginal planting mix
- Proposed 2m wide Hoggin path with grass margin to be edged with treated timber boards, to be no dig.
- Cut lines
- Planting Schedule on sheet 3

15.09.21 Client comments JH
Rev Date Details Drawn

ACD ENVIRONMENTAL
HEAD OFFICE
Rodbourne Rail Business Centre, Grange Lane,
Malmesbury, SN16 0ES
Tel: 01666 825646
4 & 5 The Old Mill, Fry's Yard, Bridge Street,
Codralming, GU7 1HP
Tel: 01483 425714
Suite 6, Crescent House, Yonge Close,
Eastleigh, SO50 9SX
Tel: 02382 026300
email: mail@acdenv.co.uk
www.acdenvironmental.co.uk

THAKEHAM
scheme: Pease Cottage
Phase 5
client: Thakeham
drawing: POS - Soft landscape
date: Jun. 2021
scale: 1:200@A1
drawing no: THA23338-13 7 of 11
drawn: JNT/JH checked: JM

Copyright of ACD Environmental Ltd. All rights described in Chapter IV of the Copyright, Designs and Patents Act 1988 have been generally asserted. 2011. Copyright of this plan remains with ACD until all fees have been paid in full.