


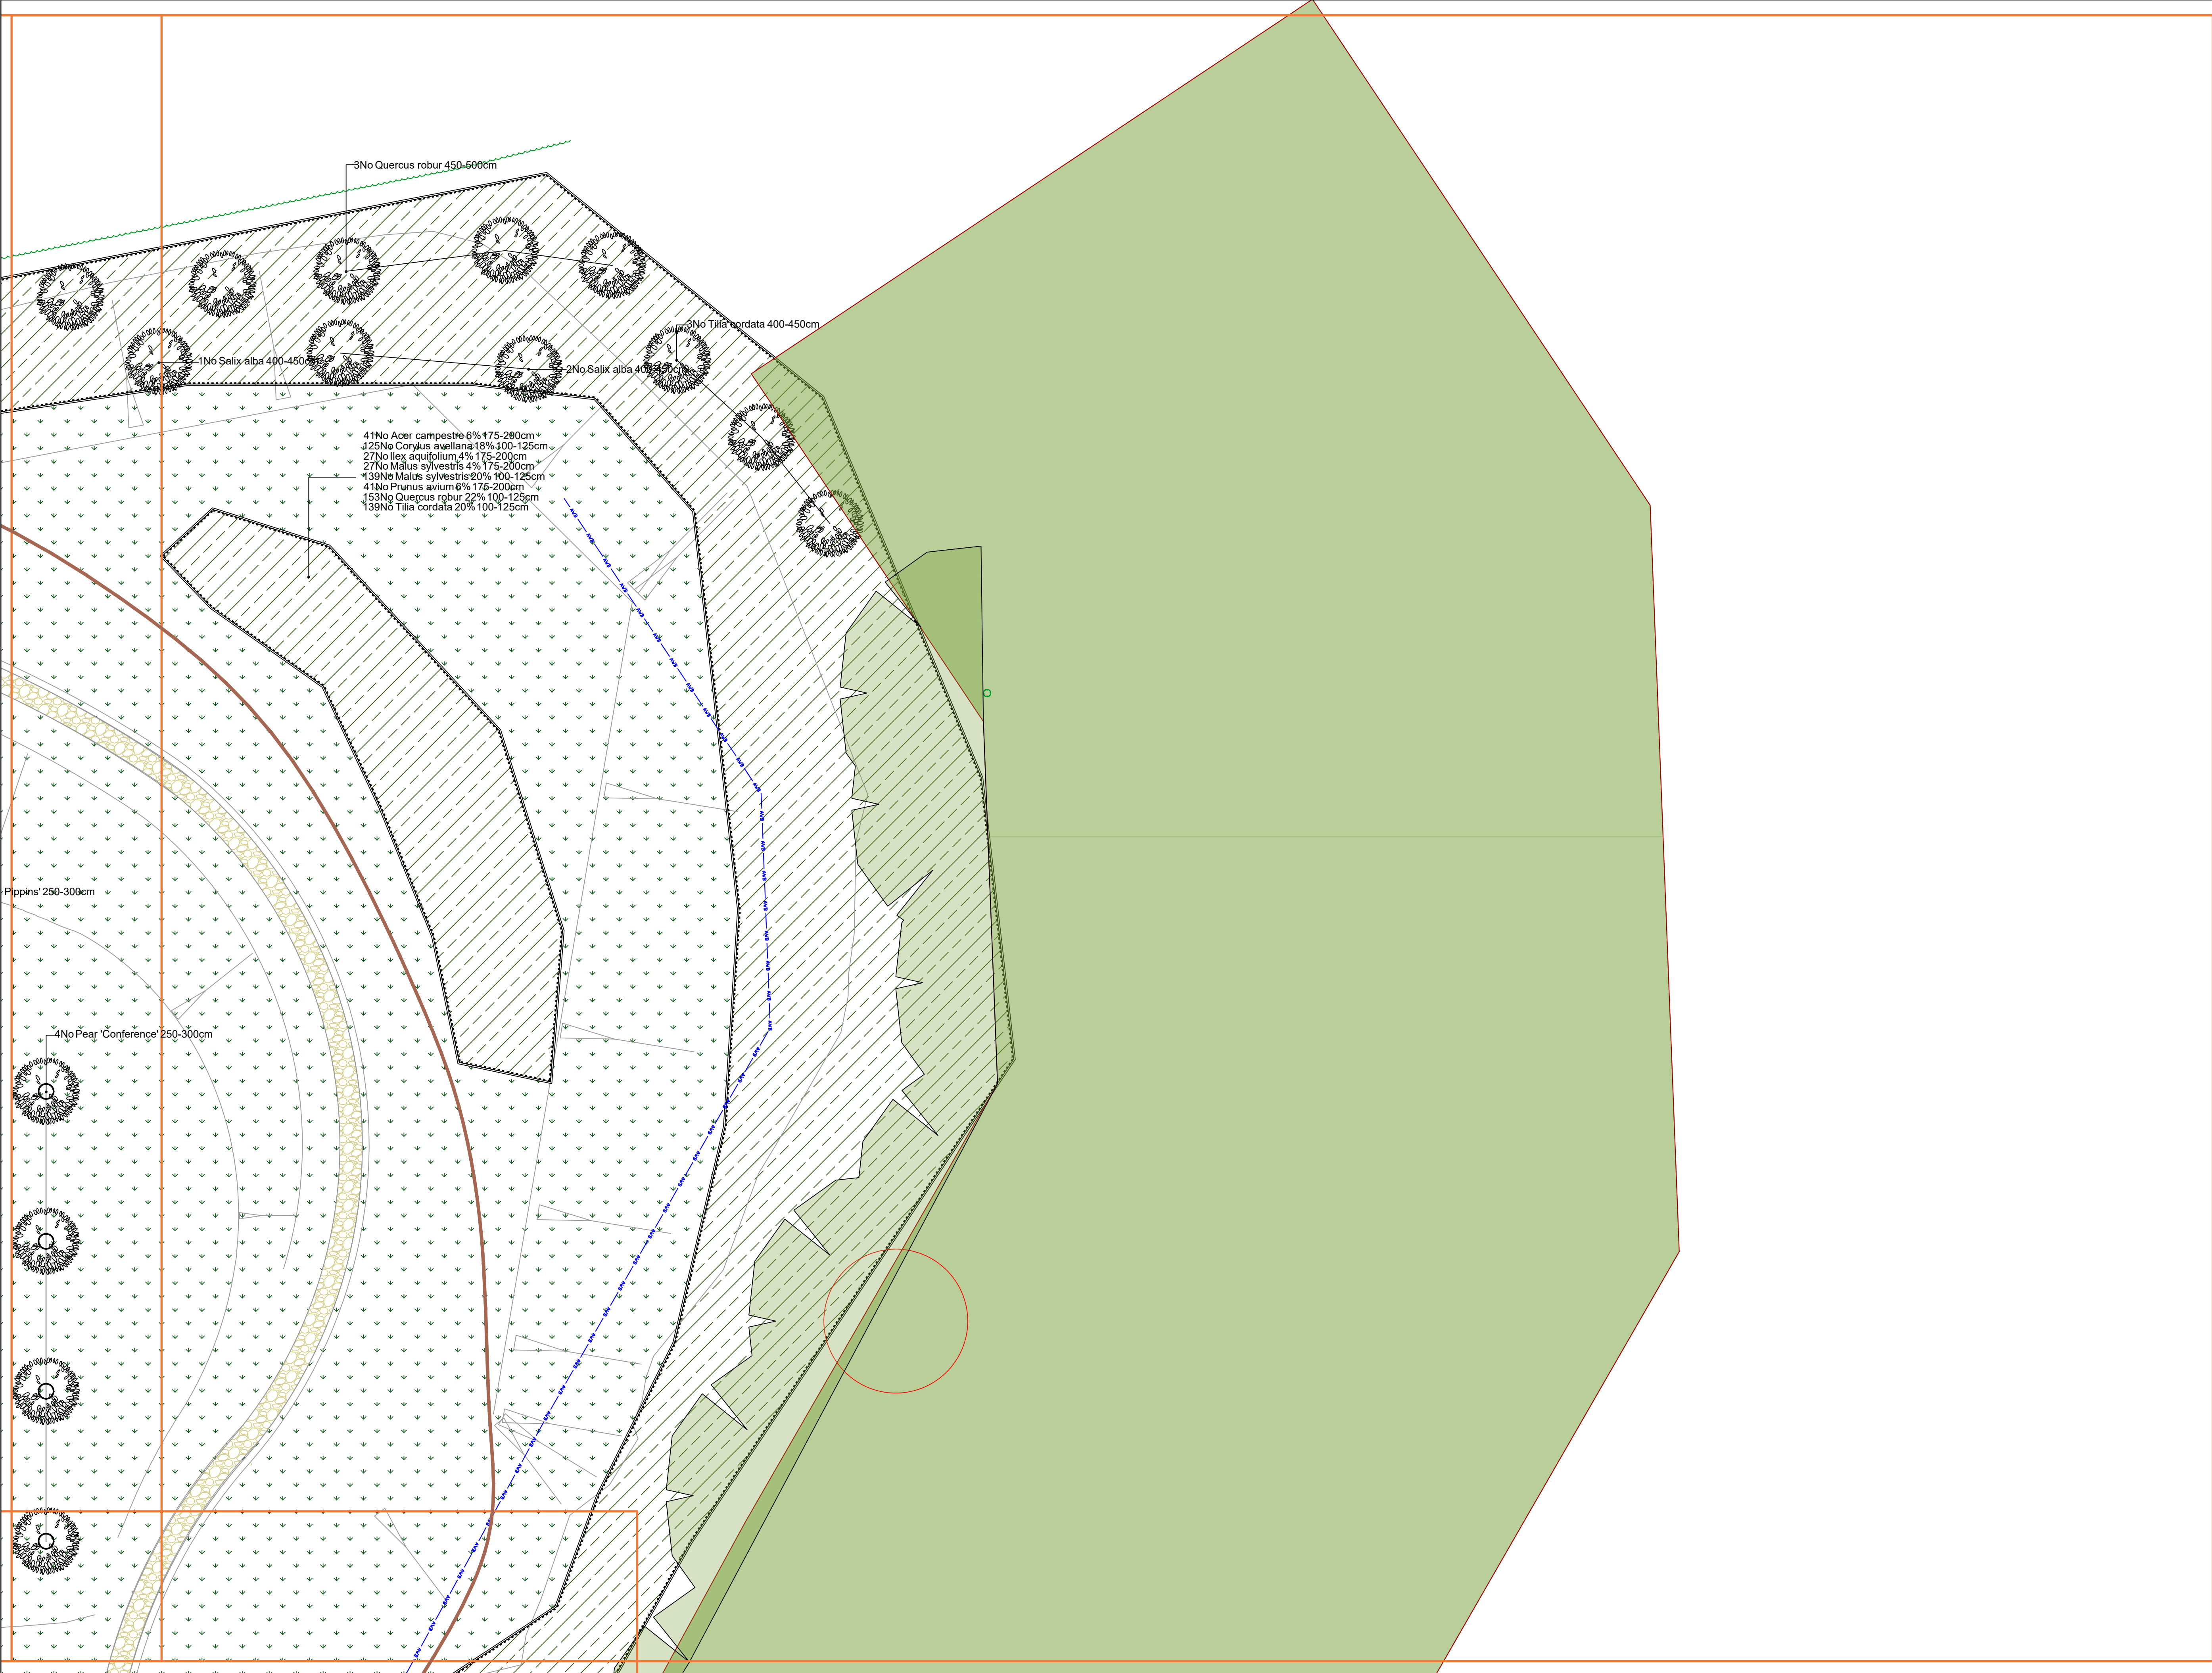

SPECIFICATION
All works generally, to comply with the written Soft Landscape Specification.

NOTES:
DO NOT SCALE FROM DRAWING
NOT FOR CONSTRUCTION, FOR PLANNING PURPOSES ONLY

Legend

Existing trees to be retained and protected during construction

Proposed tree planting within soft landscape. See detail on sheet

Proposed woodland edge shrub planting to be planted in random groups of 5-7no. of each species and as above

Proposed grass areas to receive good quality amenity grass turves laid in line with good horticultural practices

Proposed decorative mix shrub planting to be planted in groups of 5-7no. of each species and as above

Proposed meadow mix, to be seeded with EW1 Woodland mixture as supplied by Emorsgate Seed and sown at 4 grams per msq, or similar and approved

Proposed grassland areas, to be seeded with EL1 Flowering Lawn Mixture sown at 4g/m² as supplied by Emorsgate or similar

Proposed wetland areas, to be seeded with EMF8 Wildflowers for Wetlands sown at 1.5g/m² as supplied by Emorsgate or similar

1.2m High Timber Post & Rail

Proposed marginal planting mix

Proposed 2m wide Hoggin path with grass margin to be edged with treated timber boards, to be no dig.

Cut lines

Planting Schedule on sheet 3

15.09.21

Client comments

JH

Rev

Date

Details

Drawn

ACD

ENVIRONMENTAL

HEAD OFFICE

Rodbourne Rail Business Centre, Grange Lane,

Malmesbury, SN16 0ES

Tel: 01666 825646

4 & 5 The Old Mill, Fry's Yard, Bridge Street,

Codnamling, CU7 1HP

Tel: 01485 425714

Suite 6, Crescent House, Yonge Close,

Eastleigh, SO50 9SX

Tel: 02382 026300

email: mail@acdenv.co.uk

www.acdenvironmental.co.uk

THAKEHAM

scheme: Pease Cottage

Phase 5

client: Thakeham

drawing: POS - Soft landscape

date: Jun. 2021

scale: 1:200@A1

drawing no: THA23338-13 8 of 11

drawn: JNT/JH checked: JM

Copyright of ACD Environmental Ltd. All rights described in Chapter IV of the Copyright, Designs and Patents Act 1988 have been generally asserted. 2011. Copyright of this plan remains with ACD until all fees have been paid in full.