


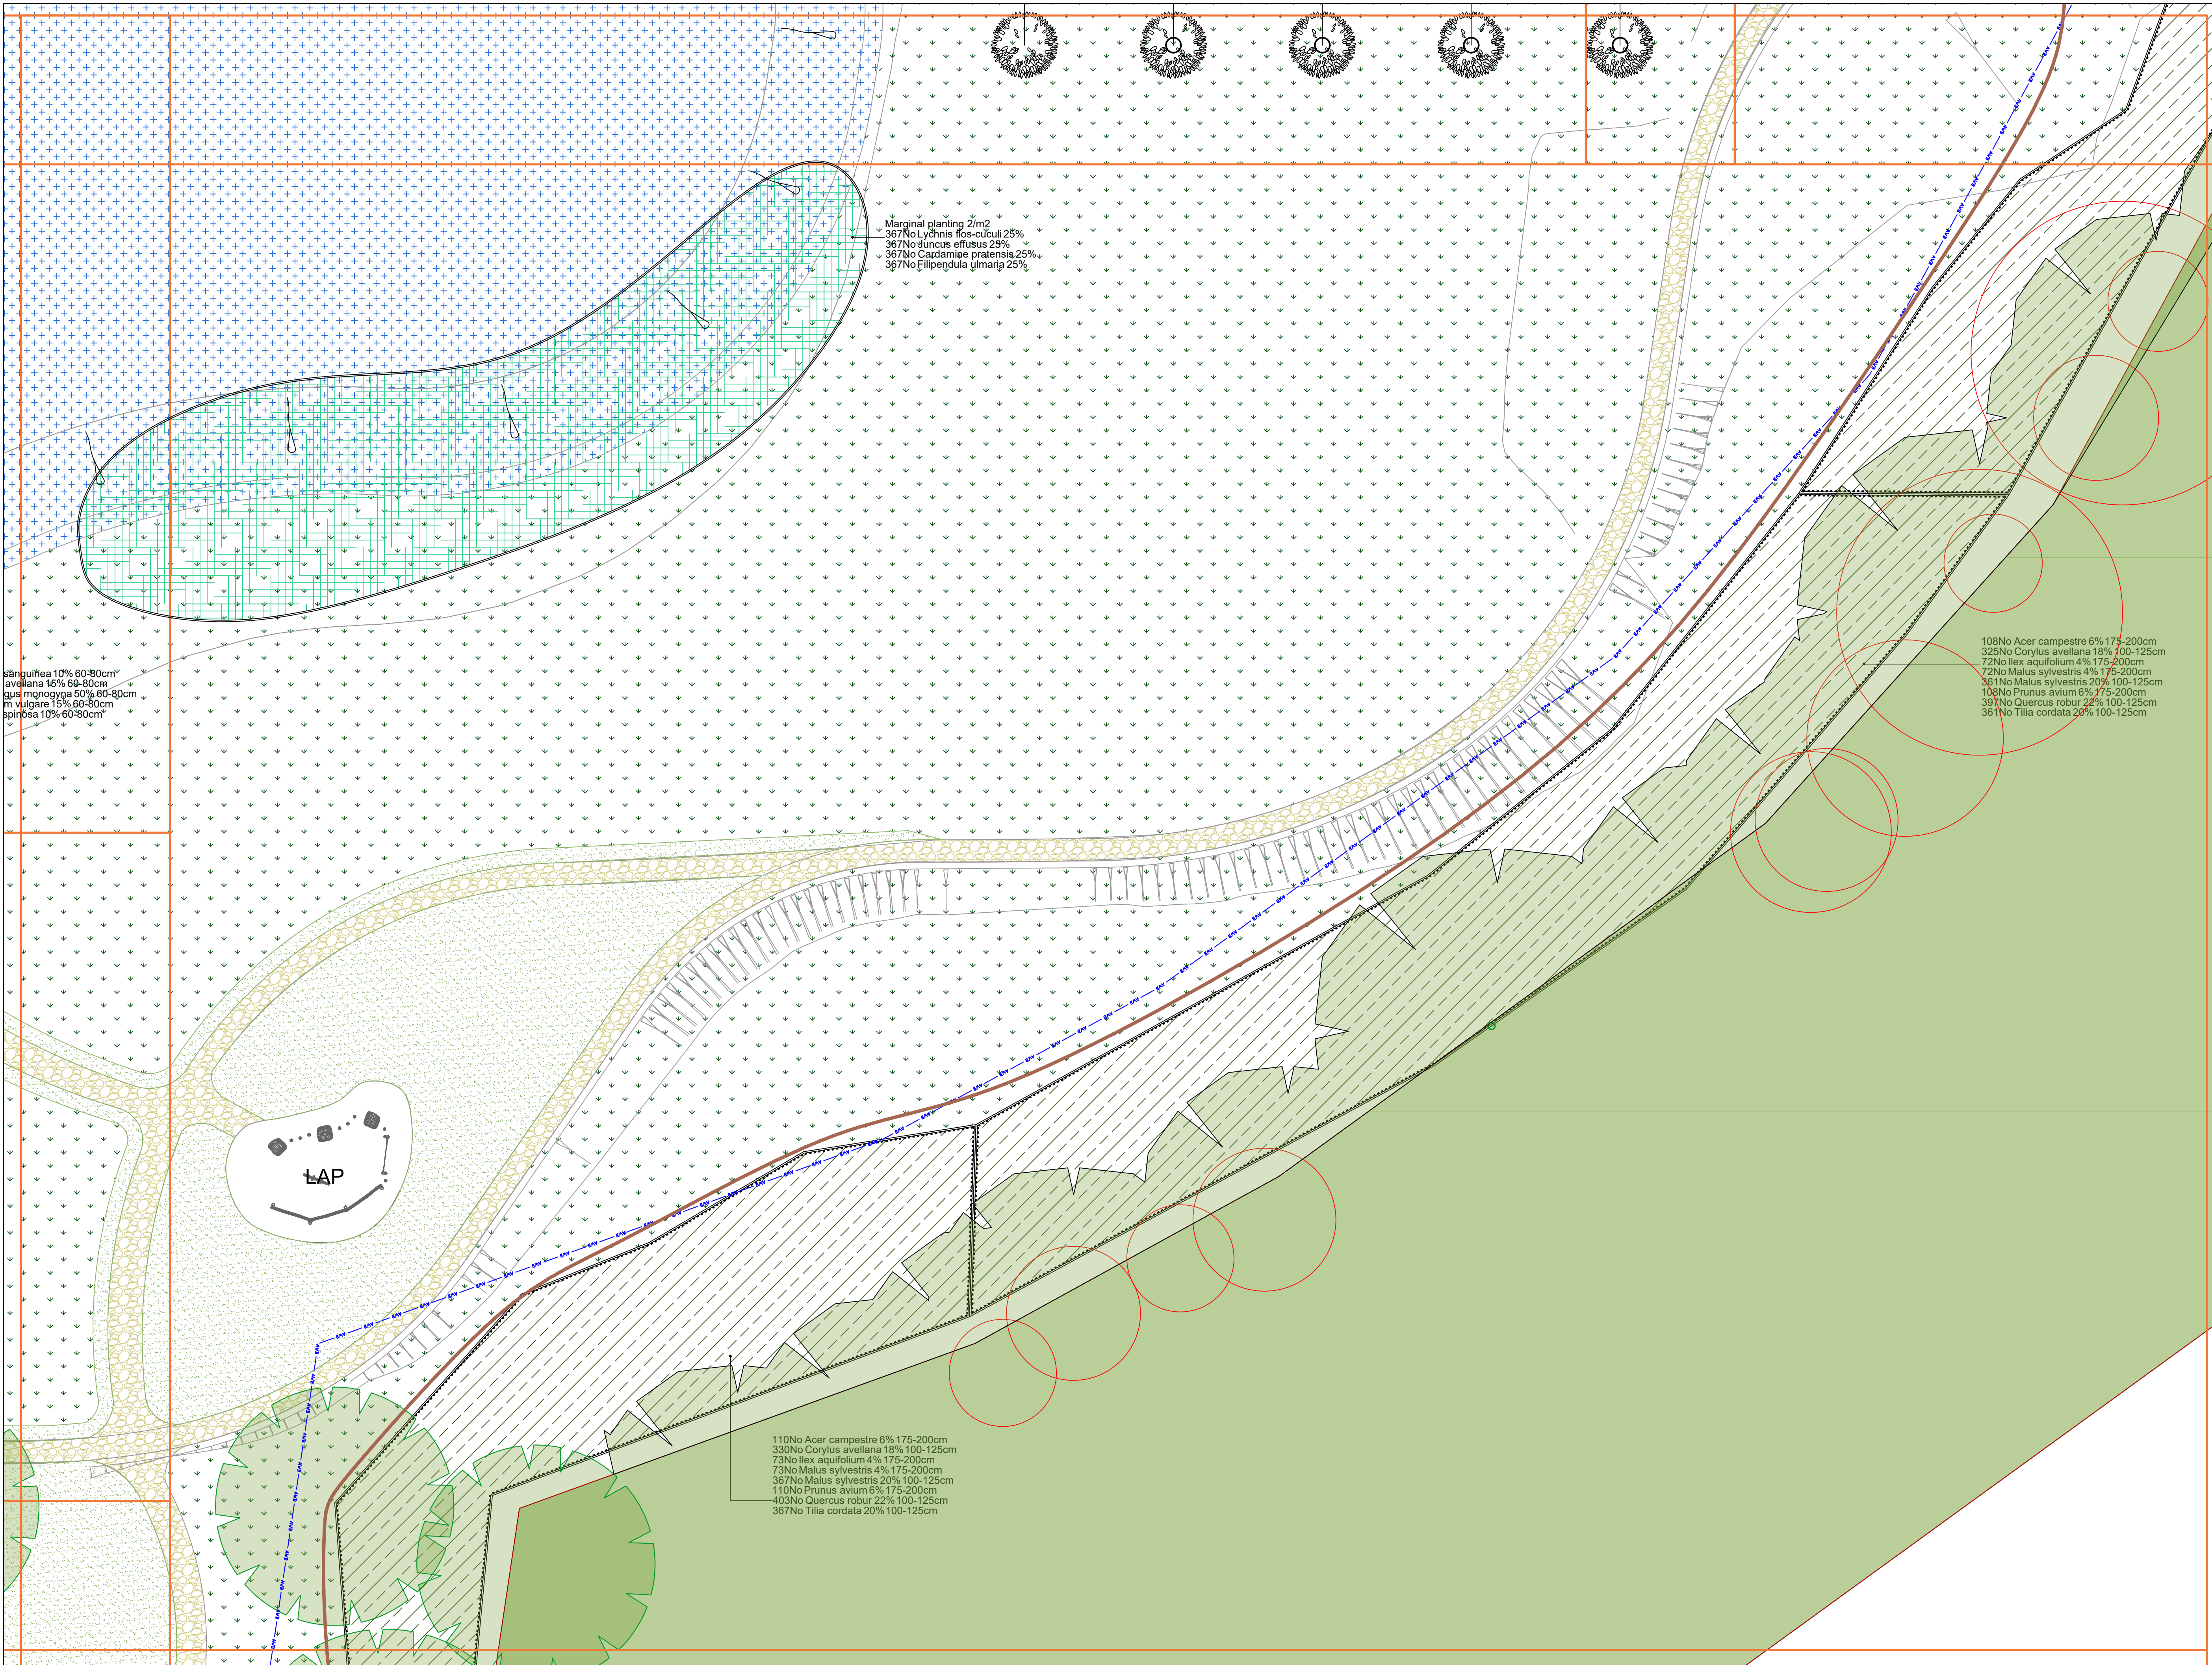


SPECIFICATION
All works generally, to comply with the written Soft
Landscape Specification.

NOTES:
DO NOT SCALE FROM DRAWING
NOT FOR CONSTRUCTION, FOR PLANNING
PURPOSES ONLY

Legend

- Existing trees to be retained and protected during construction
- Proposed tree planting within soft landscape. See detail on sheet
- Proposed woodland edge shrub planting to be planted in random groups of 5-7no. of each species and as above
- Proposed grass areas to receive good quality amenity grass turves laid in line with good horticultural practices
- Proposed decorative mix shrub planting to be planted in groups of 5-7no. of each species and as above
- Proposed meadow mix, to be seeded with EW1 Woodland mixture as supplied by Emorsgate Seed and sown at 4 grams per msq, or similar and approved
- Proposed grassland areas, to be seeded with EL1 Flowering Lawn Mixture sown at 4g/m² as supplied by Emorsgate or similar
- Proposed wetland areas, to be seeded with EMF8 Wildflowers for Wetlands sown at 1.5g/m² as supplied by Emorsgate or similar
- 1.2m High Timber Post & Rail
- Proposed marginal planting mix
- Proposed 2m wide Hoggin path with grass margin to be edged with treated timber boards, to be no dig.
- Cut lines
- Planting Schedule on sheet 3

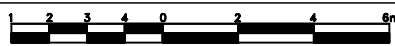

A	15.09.21	Client comments	JH
Rev	Date	Details	Drawn



HEAD OFFICE
Rodbourn Rail Business Centre, Grange Lane,
Malmesbury, SN16 0ES
Tel: 01666 825646

4 & 5 The Old Mill, Fry's Yard, Bridge Street,
Codalming, GU7 1HP
Tel: 01483 425714

Suite 6, Crescent House, Yonge Close,
Eastleigh, SO50 9SX
Tel: 02382 026300

email: mail@acdenv.co.uk
www.acdenvironmental.co.uk



THAKEHAM

scheme: Pease Cottage
Phase 5

client: Thakeham

drawing: POS - Soft landscape

date: Jun. 2021

scale: 1:200@A1

drawing no: THA23338-13 9 of 11

drawn: JNT/JH checked: JM

Copyright of ACD Environmental Ltd. All rights described in
Chapter IV of the Copyright, Designs and Patents Act 1988
have been generally asserted. 2011. Copyright of this plan
remains with ACD until all fees have been paid in full.