



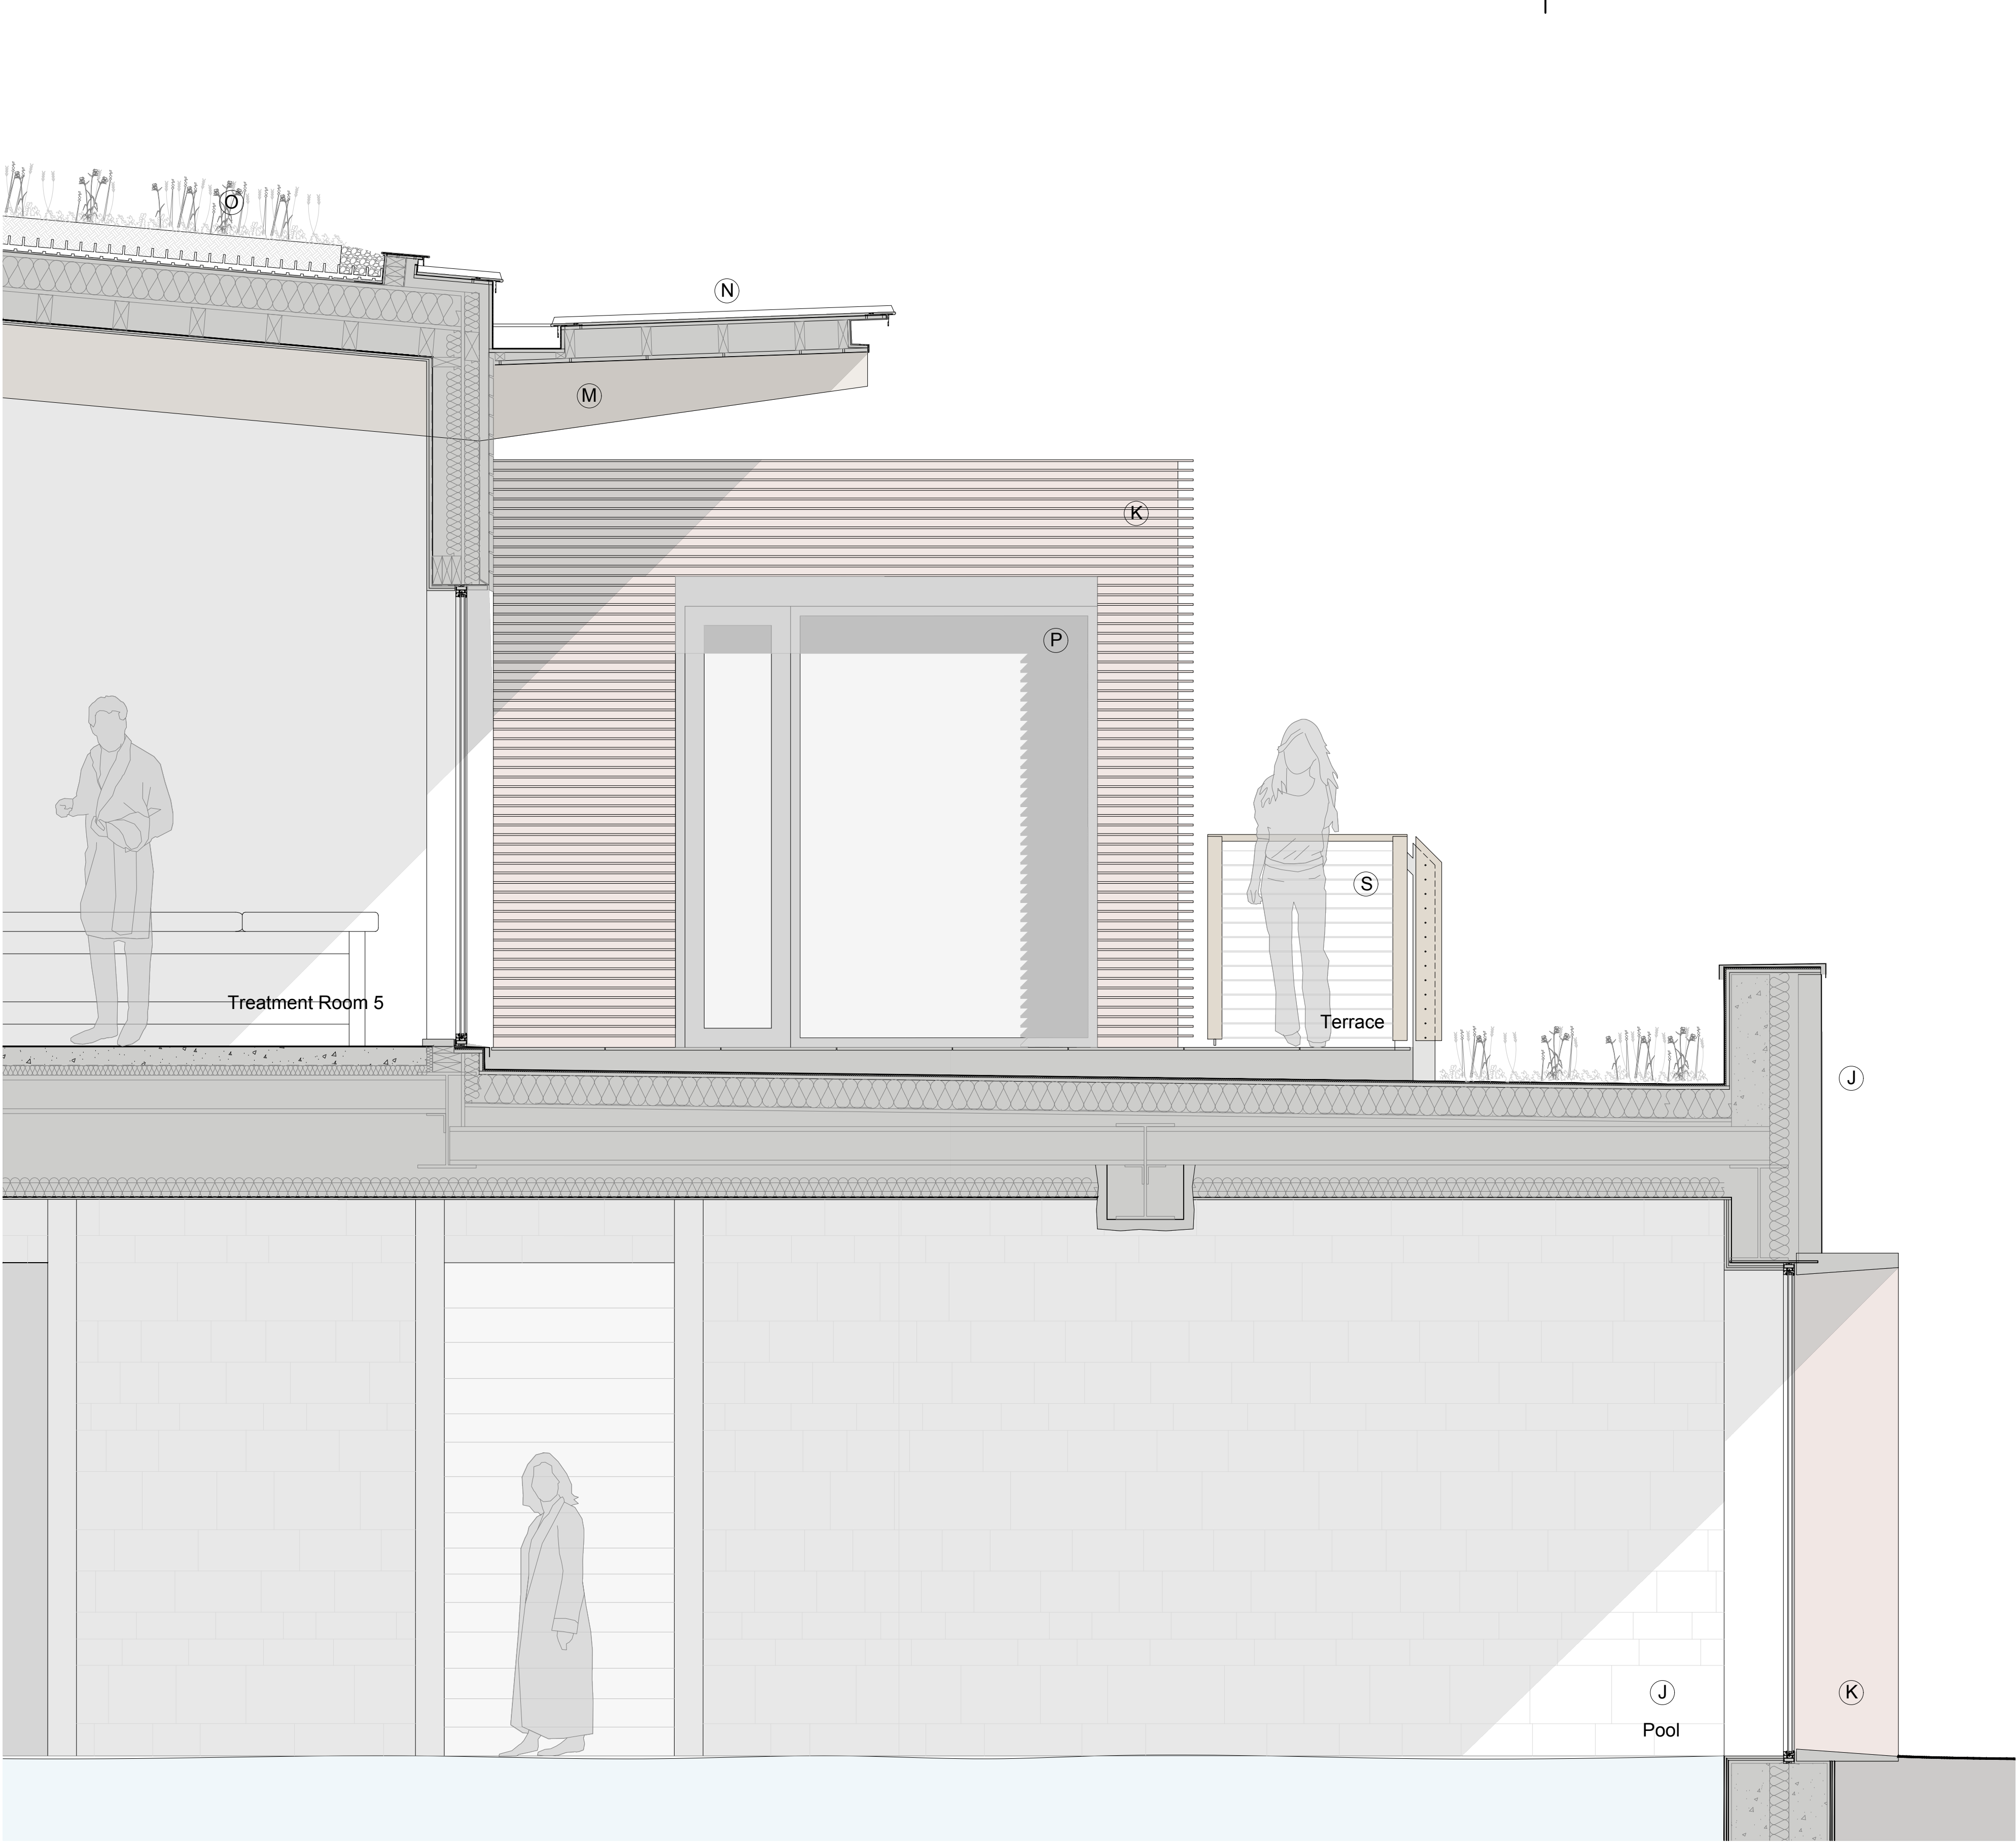

Proposed Detail Section 1:20

MATERIAL KEY

- J Wealden Water Weathered coursed sandstone with 5mm flush lime mortar joints
- K Corten steel panels and ribbed rainscreen
- L Natural sweet chestnut finger jointed horizontal and vertical open jointed timber rainscreen
- M Timber glulam structure
- N Natural standing seam zinc roof
- O Intensive planted flat roof
- P Bronze powder coated aluminium windows and doors with corten steel surround to pool/hot tub windows
- Q Buff / grey mix facing brickwork to match existing
- R Timber (sweet chestnut) louvre screen in corten steel frame
- S Timber and wire guarding

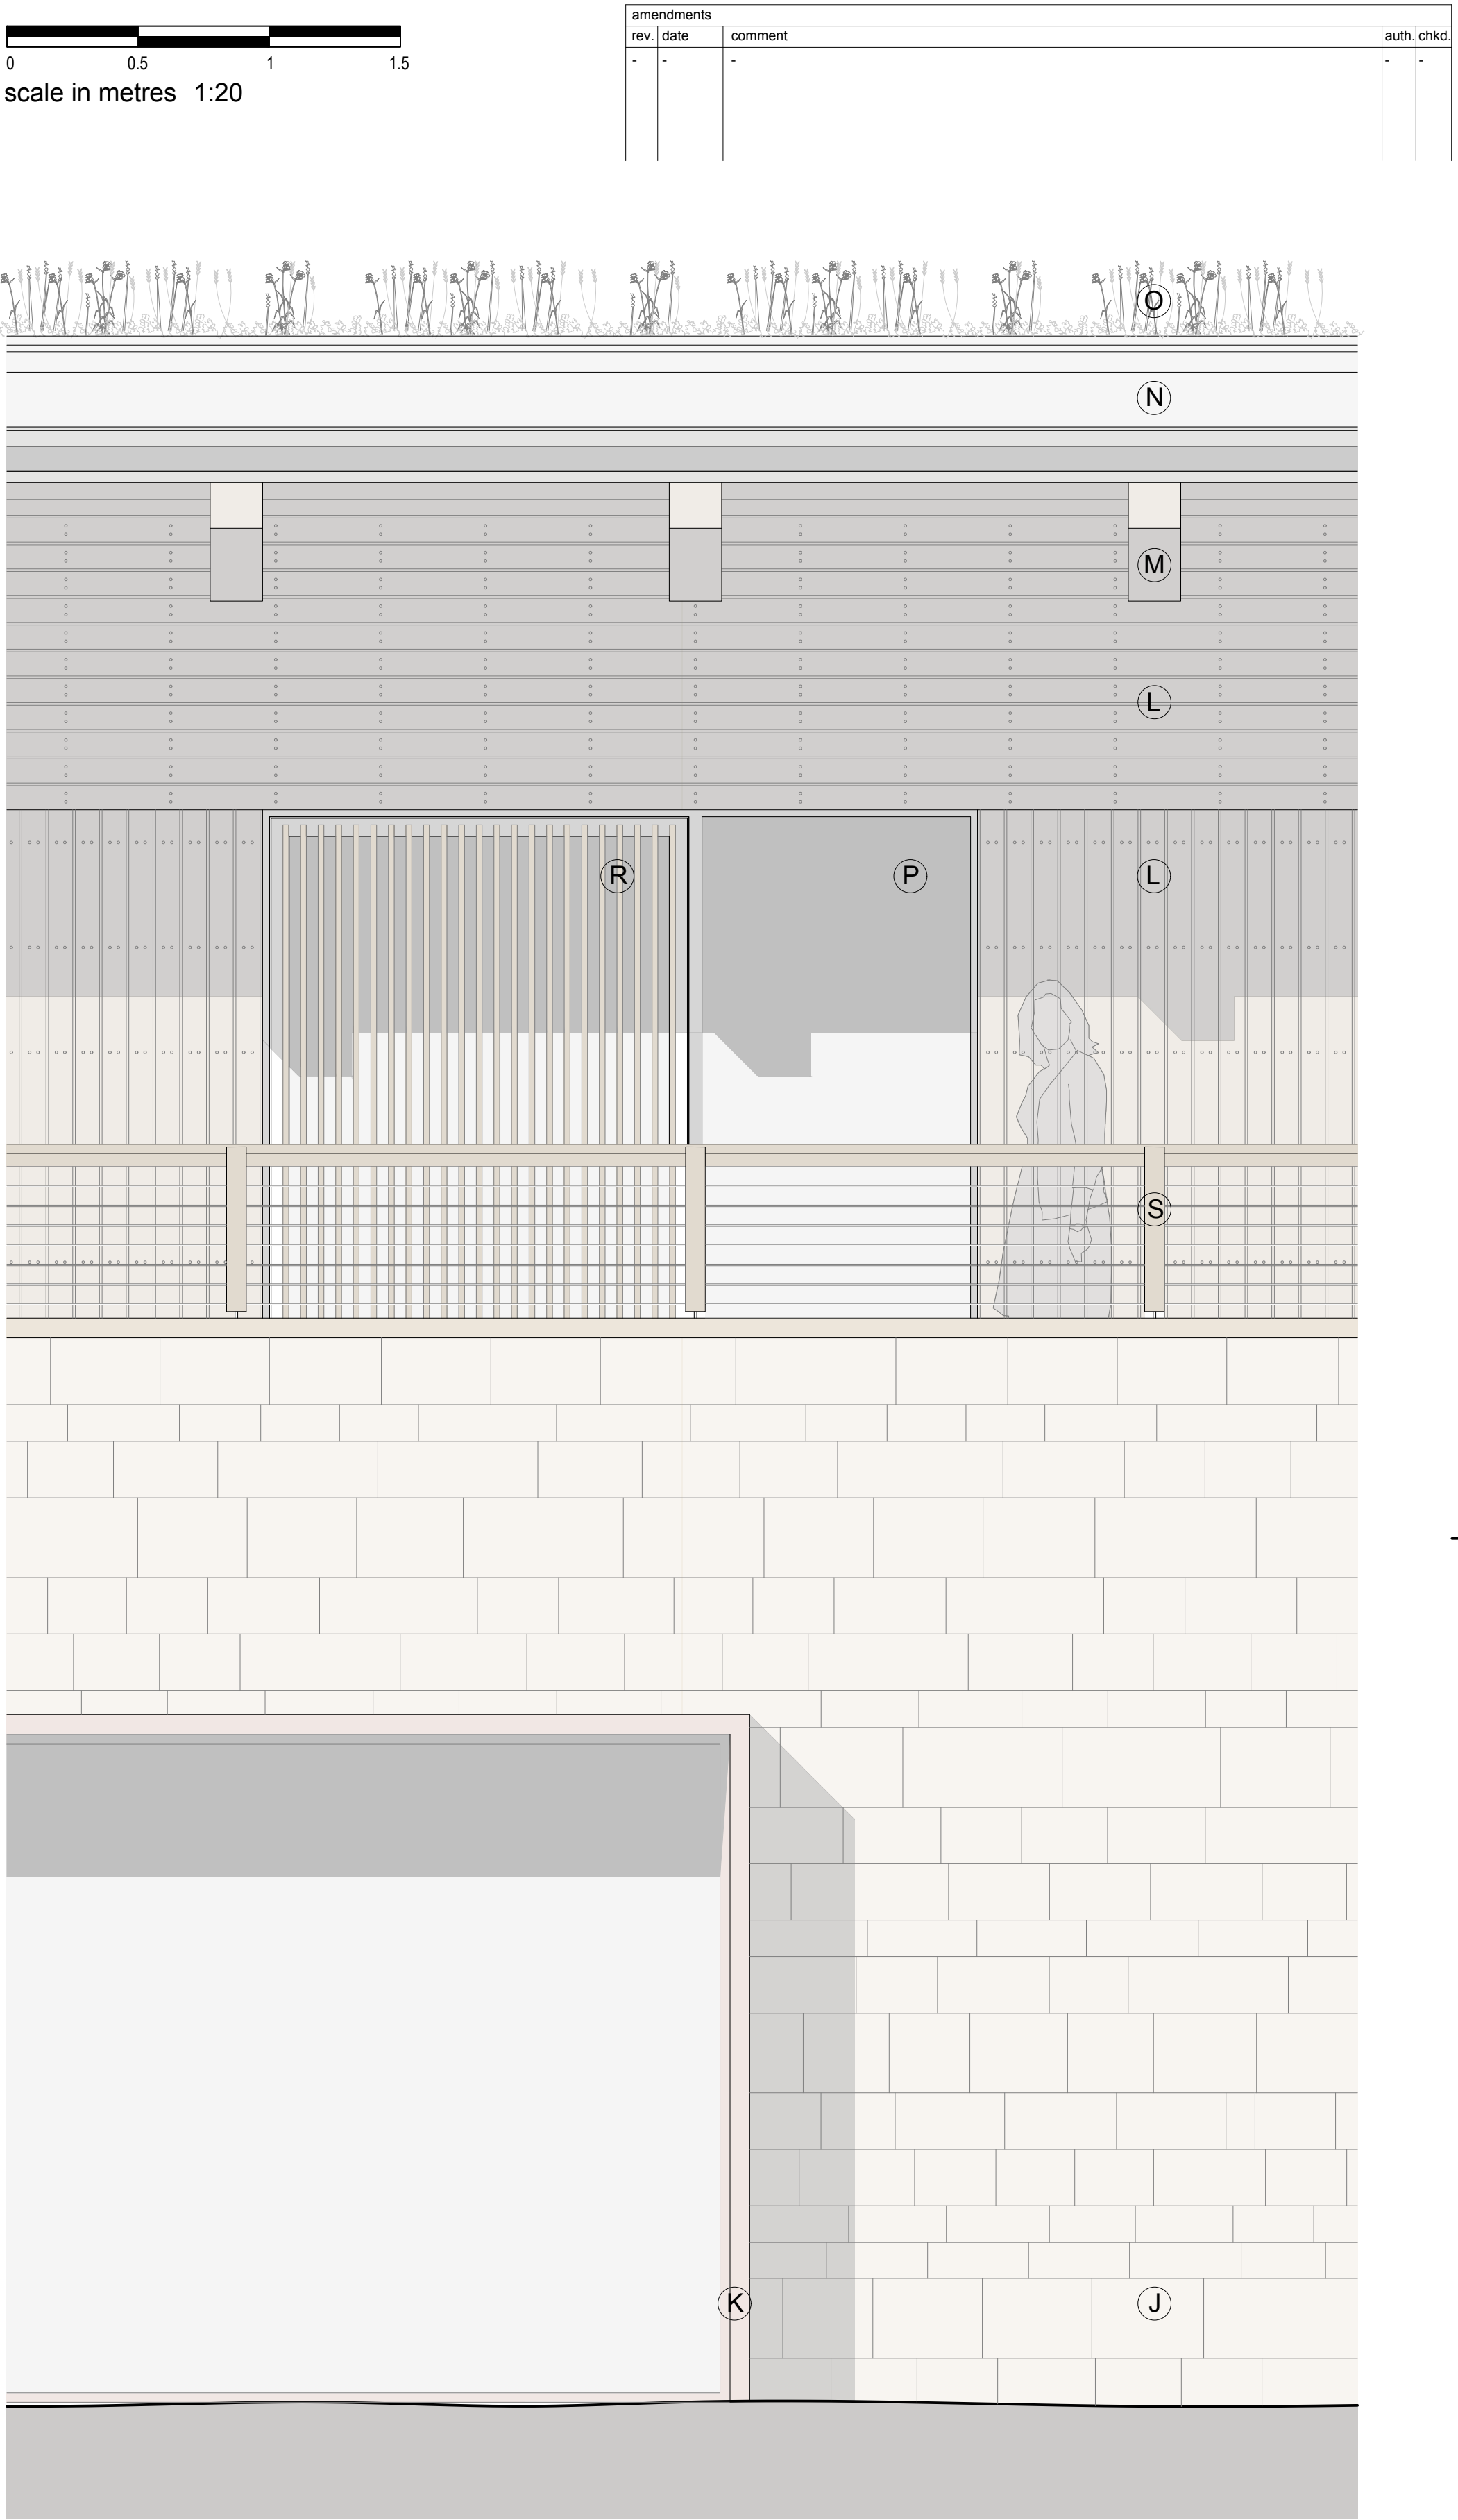

Proposed Detail Elevation 1:20

client	RCM Partnership LLP	drawing number	0603.PL.1610	revision	—
project	Chownes Mead Hotel, Chownes Mead Lane, Haywards Heath, RH16 4BS	drawing title	Proposed Bay Study Sectional Elevations - Pool & Treatment Suite PLANNING		
drawn by	M.B	checked by	M.R	riba work stage	3
				date	Feb '26
				scale/original sheet size	1:20 @ A1
www.abir.co.uk studio@abirarchitects.co.uk		© ABIR Architects Ltd. Check all dimensions on site before work is undertaken. All		goods, materials and workmanship to conform with current building regulations,	
Unit 1, Bala House, St John's Road, Hove, BN3 2FX, United Kingdom		BSS and COP's.			
Hove +44 (0)1273 724 384					
Company No 06877117 VAT No 971 4147 17					