


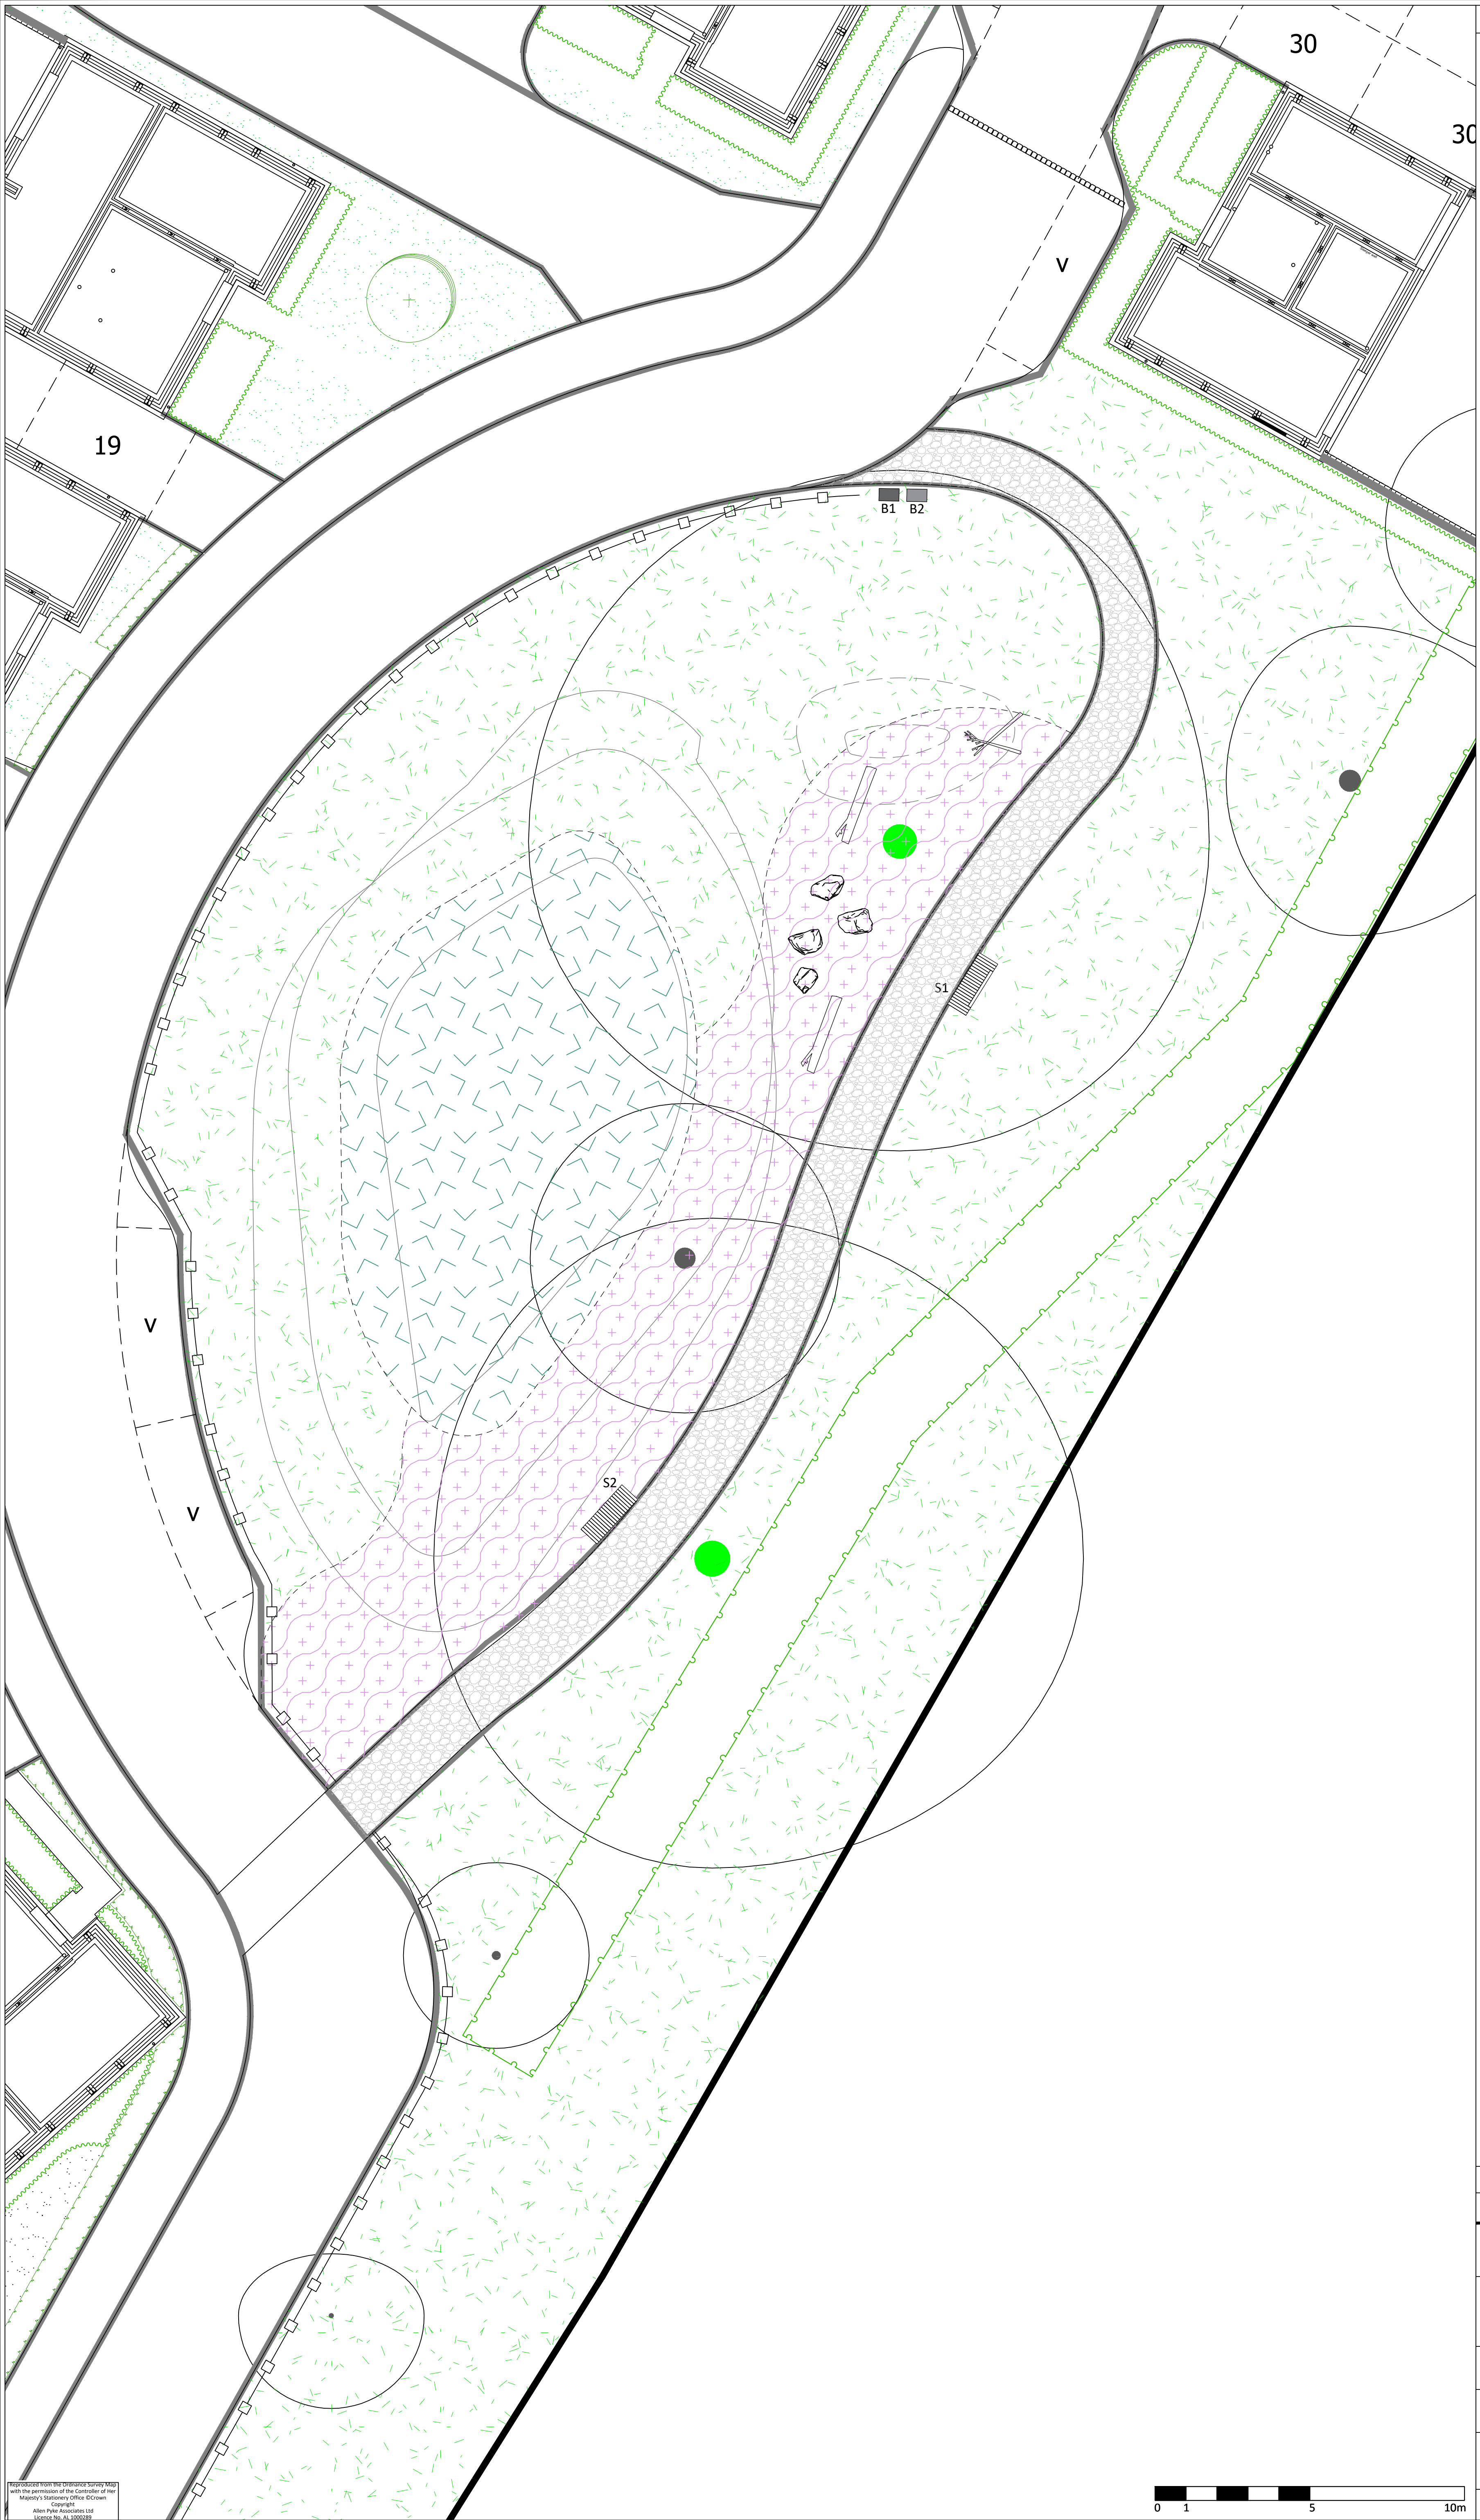

APAL FILE REFERENCE
3173-APA-ZZ-00-LA-L-1001.dwg

Notes
This drawing is subject to copyright.
Do not scale from this drawing.

Based on drawing byGTA Civils
Drawing number13776_1601_T02

North

LEGEND

Application Boundary

EXISTING ELEMENTS

Existing Tree

PLANTING (Refer to 3173-APA-ZZ-00-PP-L-2000-2001)

Proposed Tree

Hedge

Native Hedgerow

Ornamental Shrubs

Amenity Grass
EG22 Strong Lawn Grass Mixture by Emorsgate
Seeds or similar approved

Woodland Meadow Planting
EW1 Woodland Mixture by Emorsgate Seeds or
similar approved

Swale Meadow Planting
EM8 Meadow Mixture for Wetlands by Emorsgate
Seeds or similar approved

Wildflower Meadow
EM2 EM2 Standard General Purpose Meadow
Mixture by Emorsgate Seeds or similar approved

STREET FURNITURE

S1 Seat 1 - 1950 x 700mm, straight Railroad Delta
bench with backrest by Furnitubes or equivalent

S2 Seat 2 - 1950 x 700mm, straight Railroad Delta bench
without backrest by Furnitubes or equivalent

B1/B2 Litter (B1) and recycling bin (B2) - 650 x 400 x 110 mm,
Ascot Litter Bin, black powder coated body and timber
cladded door by Bailey Streetscene or equivalent

PLAY ELEMENT

Glacial boulders, CED or equivalent

Large tree log (use trunk from tree fell on site
whenever possible)

Earth mounds

MISCELLANEOUS

Timber knee rail

Self bound gravel to footpath, to engineers detail

Rev	Description	Date	Drawn	Checked
Drawing Status PLANNING				
Allen Pyke 020 8549 3434 www.allenpyke.co.uk design@allenpyke.co.uk a registered provider of the Landscape Institute				
Client Bellway Homes Limited (Southern Counties)		Scale 1:100@A1		
Project Mansion Gardens Burgess Hill		Project No 3173		
Drawing Title General Arrangement Informal play to central open space		Date 09/12/25 By/Chk CS/JH		
Drawing Number 3173-APA-ZZ-00-LA-L-1001		Revision P01		

0 1 5 10m

Reproduced from the reference survey map
with the permission of the Controller of Her
Majesty's Stationery Office © Crown
Copyright
Allen Pyke Associates Ltd
Licence No. AL/3000362