

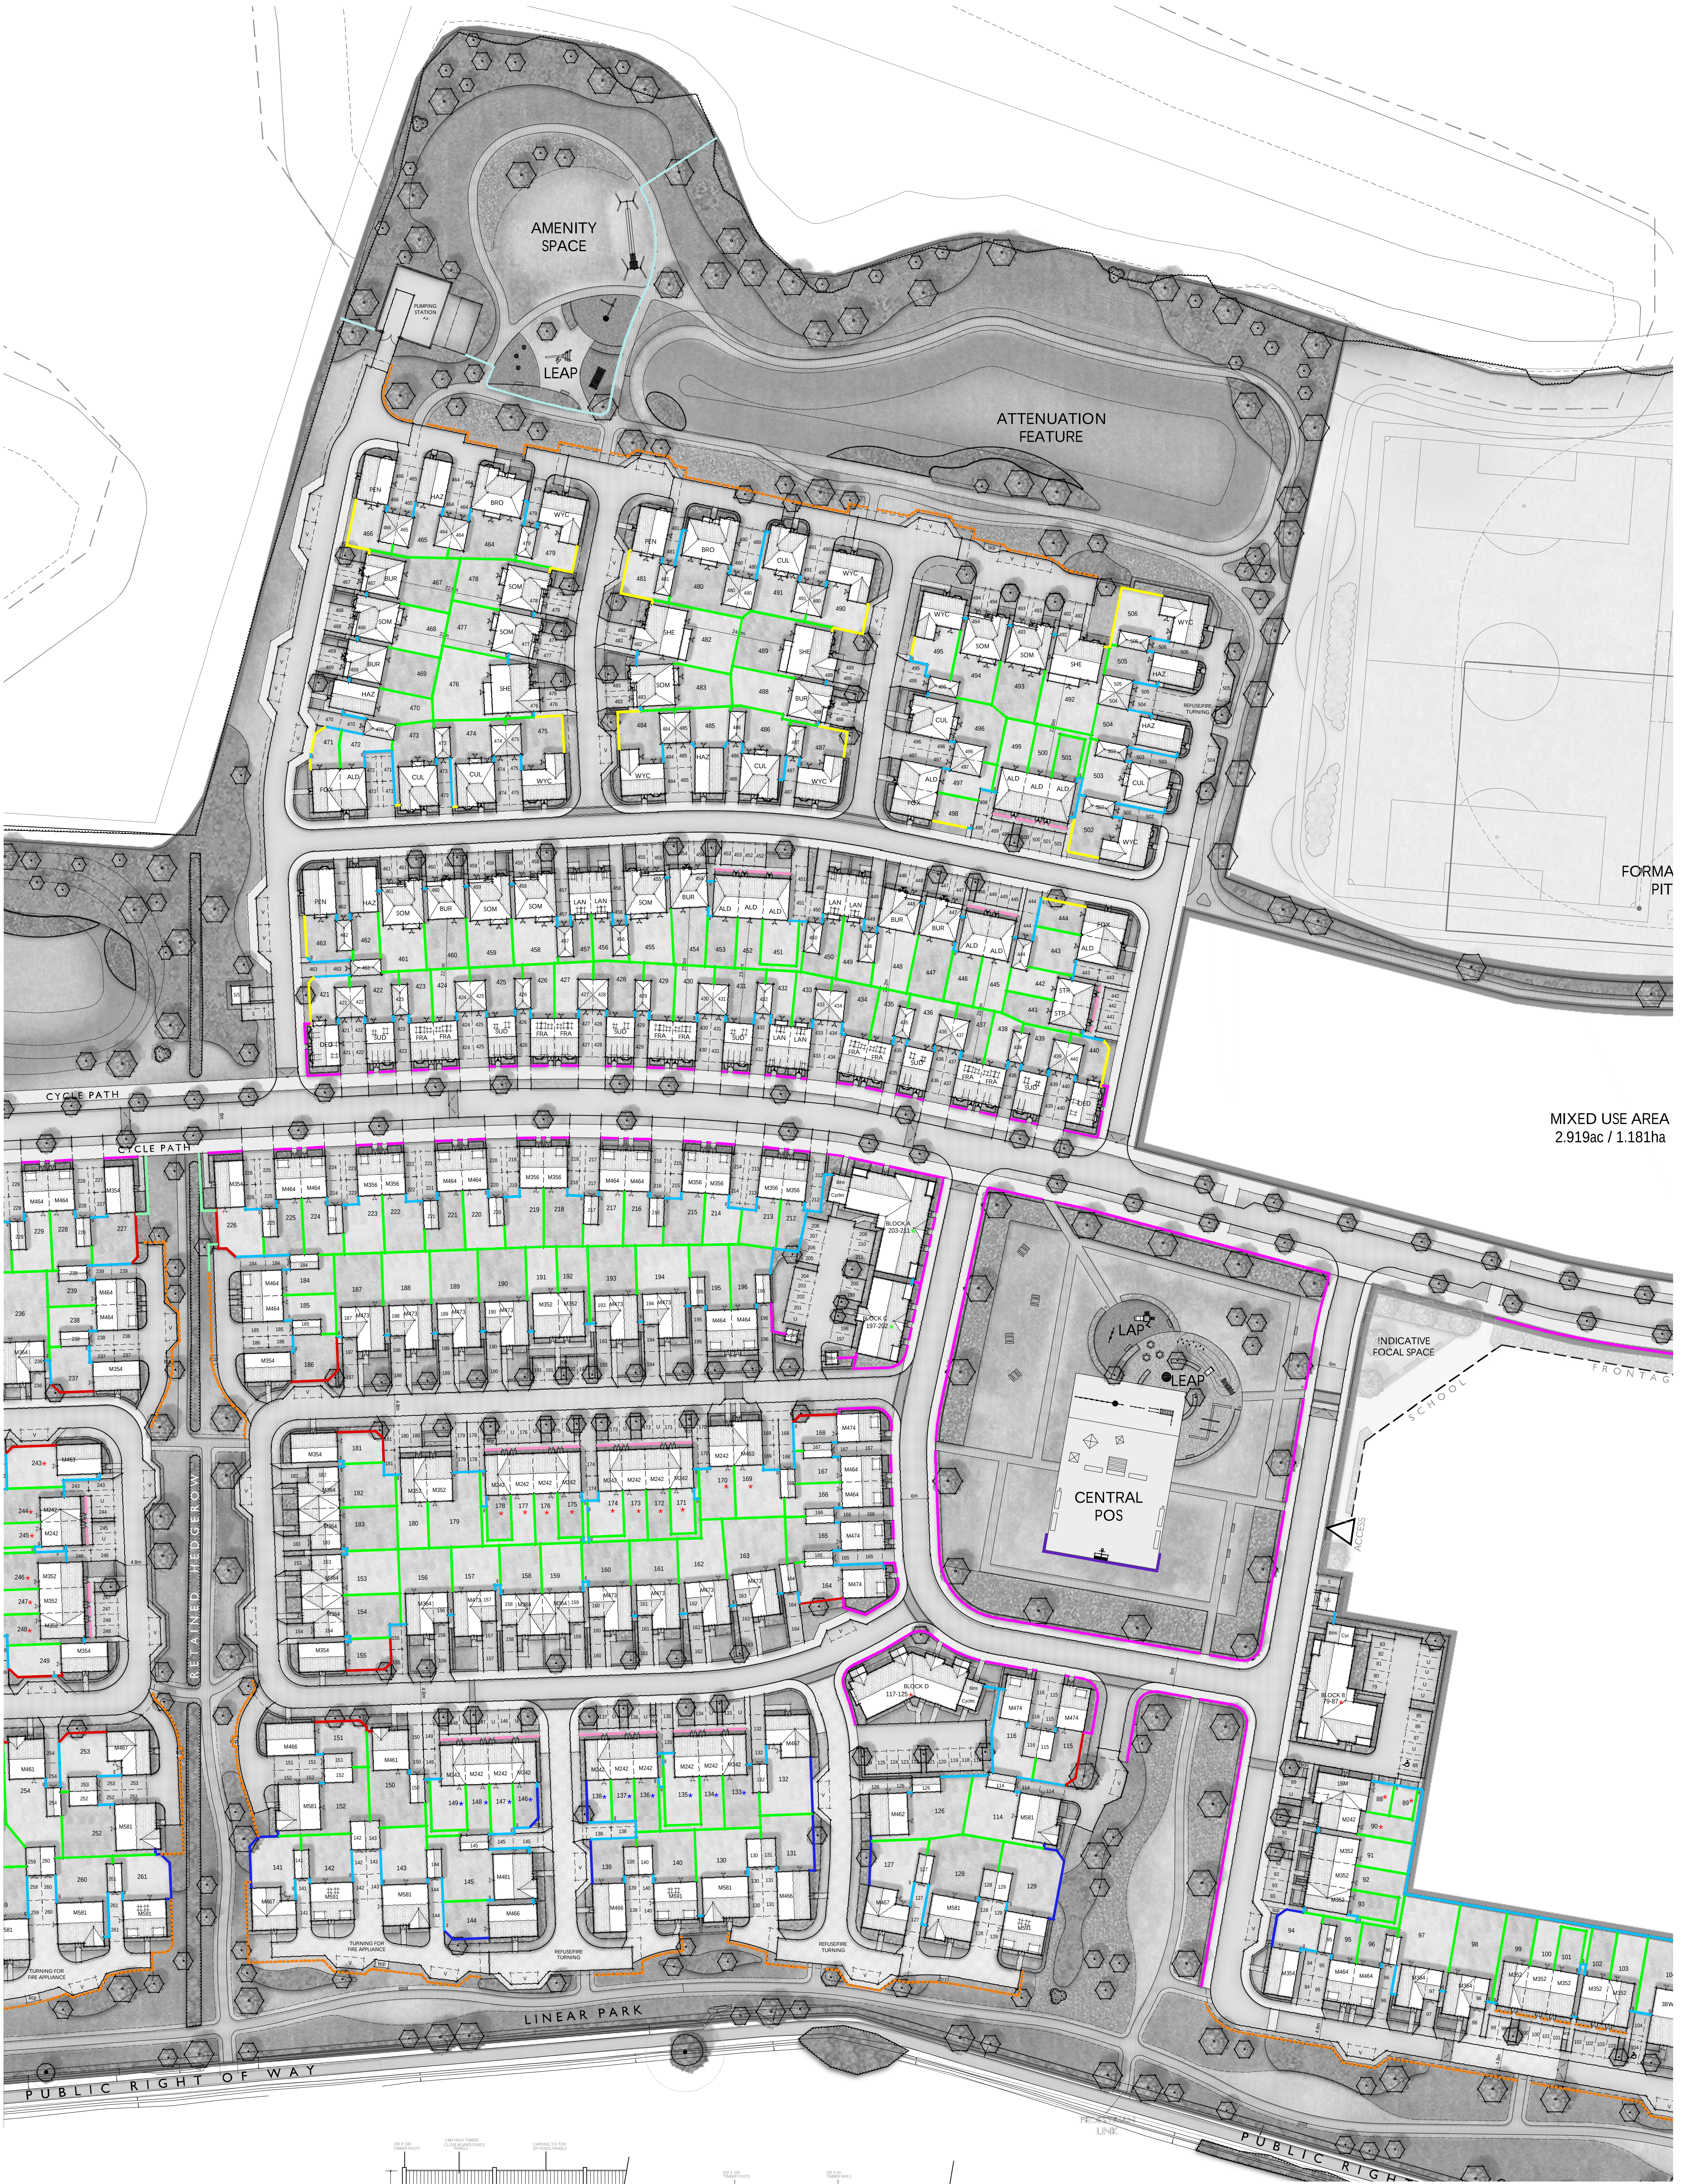


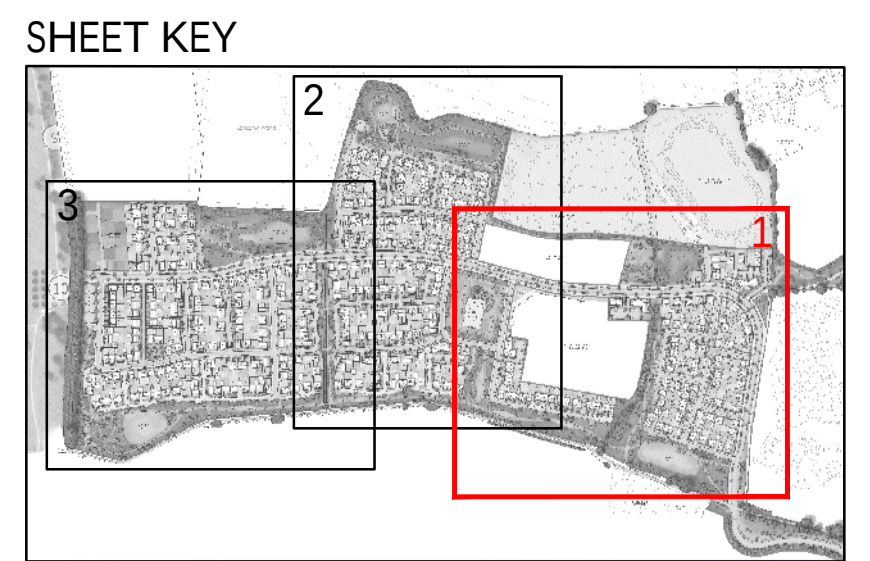

MIXED USE AREA
2.919ac / 1.181ha

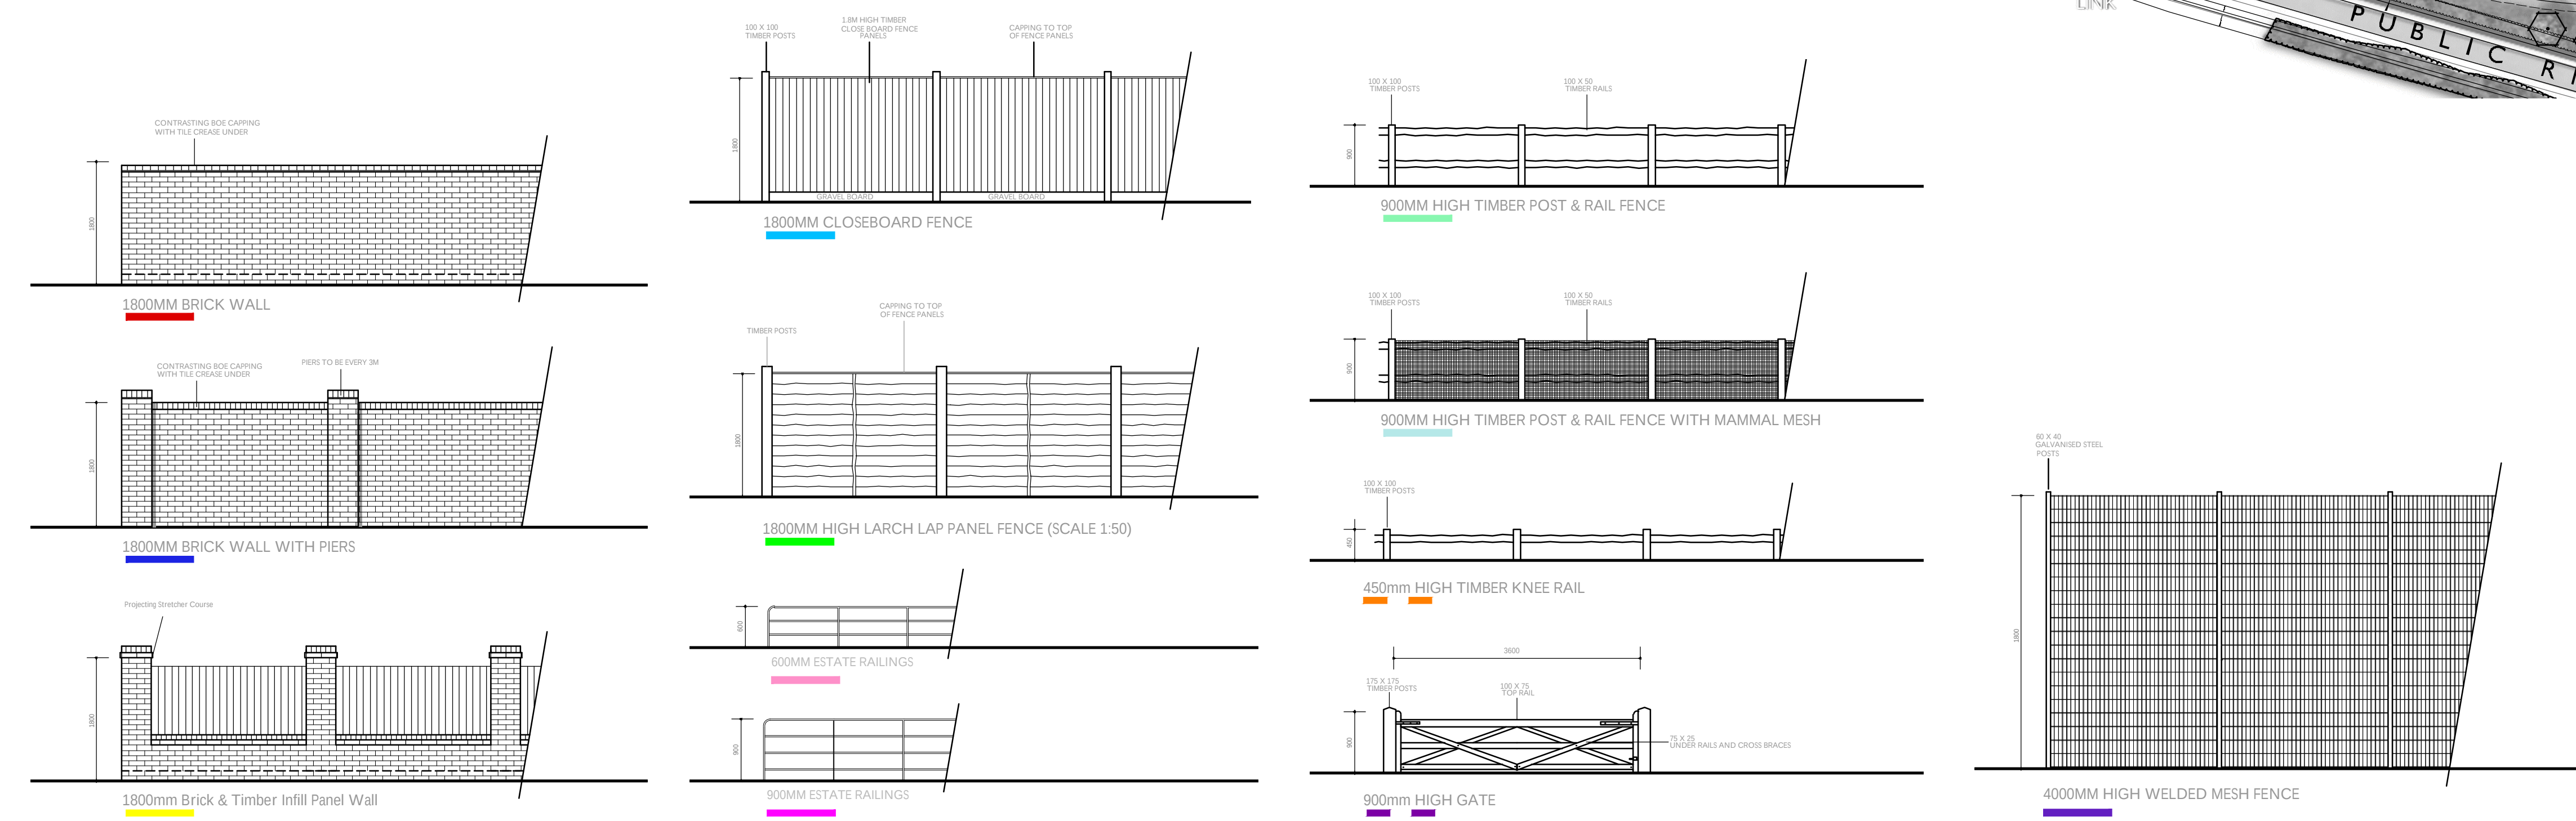

Scale 1:500	Scale 1:500	Scale 1:500	Scale 1:500
Rev	Date	Drawn	Checked
F	22.05.20	BB	BB
UPDATED TO LATEST LAYOUT			
Dwg No: CR_96_202_001			
Rev: F			
Project: LAND WEST OF IMBERHORNE LANE, EAST GRINSTEAD			
Title: EXTERNAL ENCLOSURES PLAN SHEET 2			
Client: Vistry Homes			
Draw: DECEMBER 2025			
Drawn by: BB			
Checked by: BB			
Dwg No: CR_96_202_001			
Rev: F			
Cooper Bailey			

Please note these drawings are not for construction but for concept design and planning applications purposes only. Cooper Bailey Limited - Concept Design, 24 Eastfield Road, Brighton, BN1 1AA. Telephone: 01273 455555 - www.cooperbailey.co.uk