


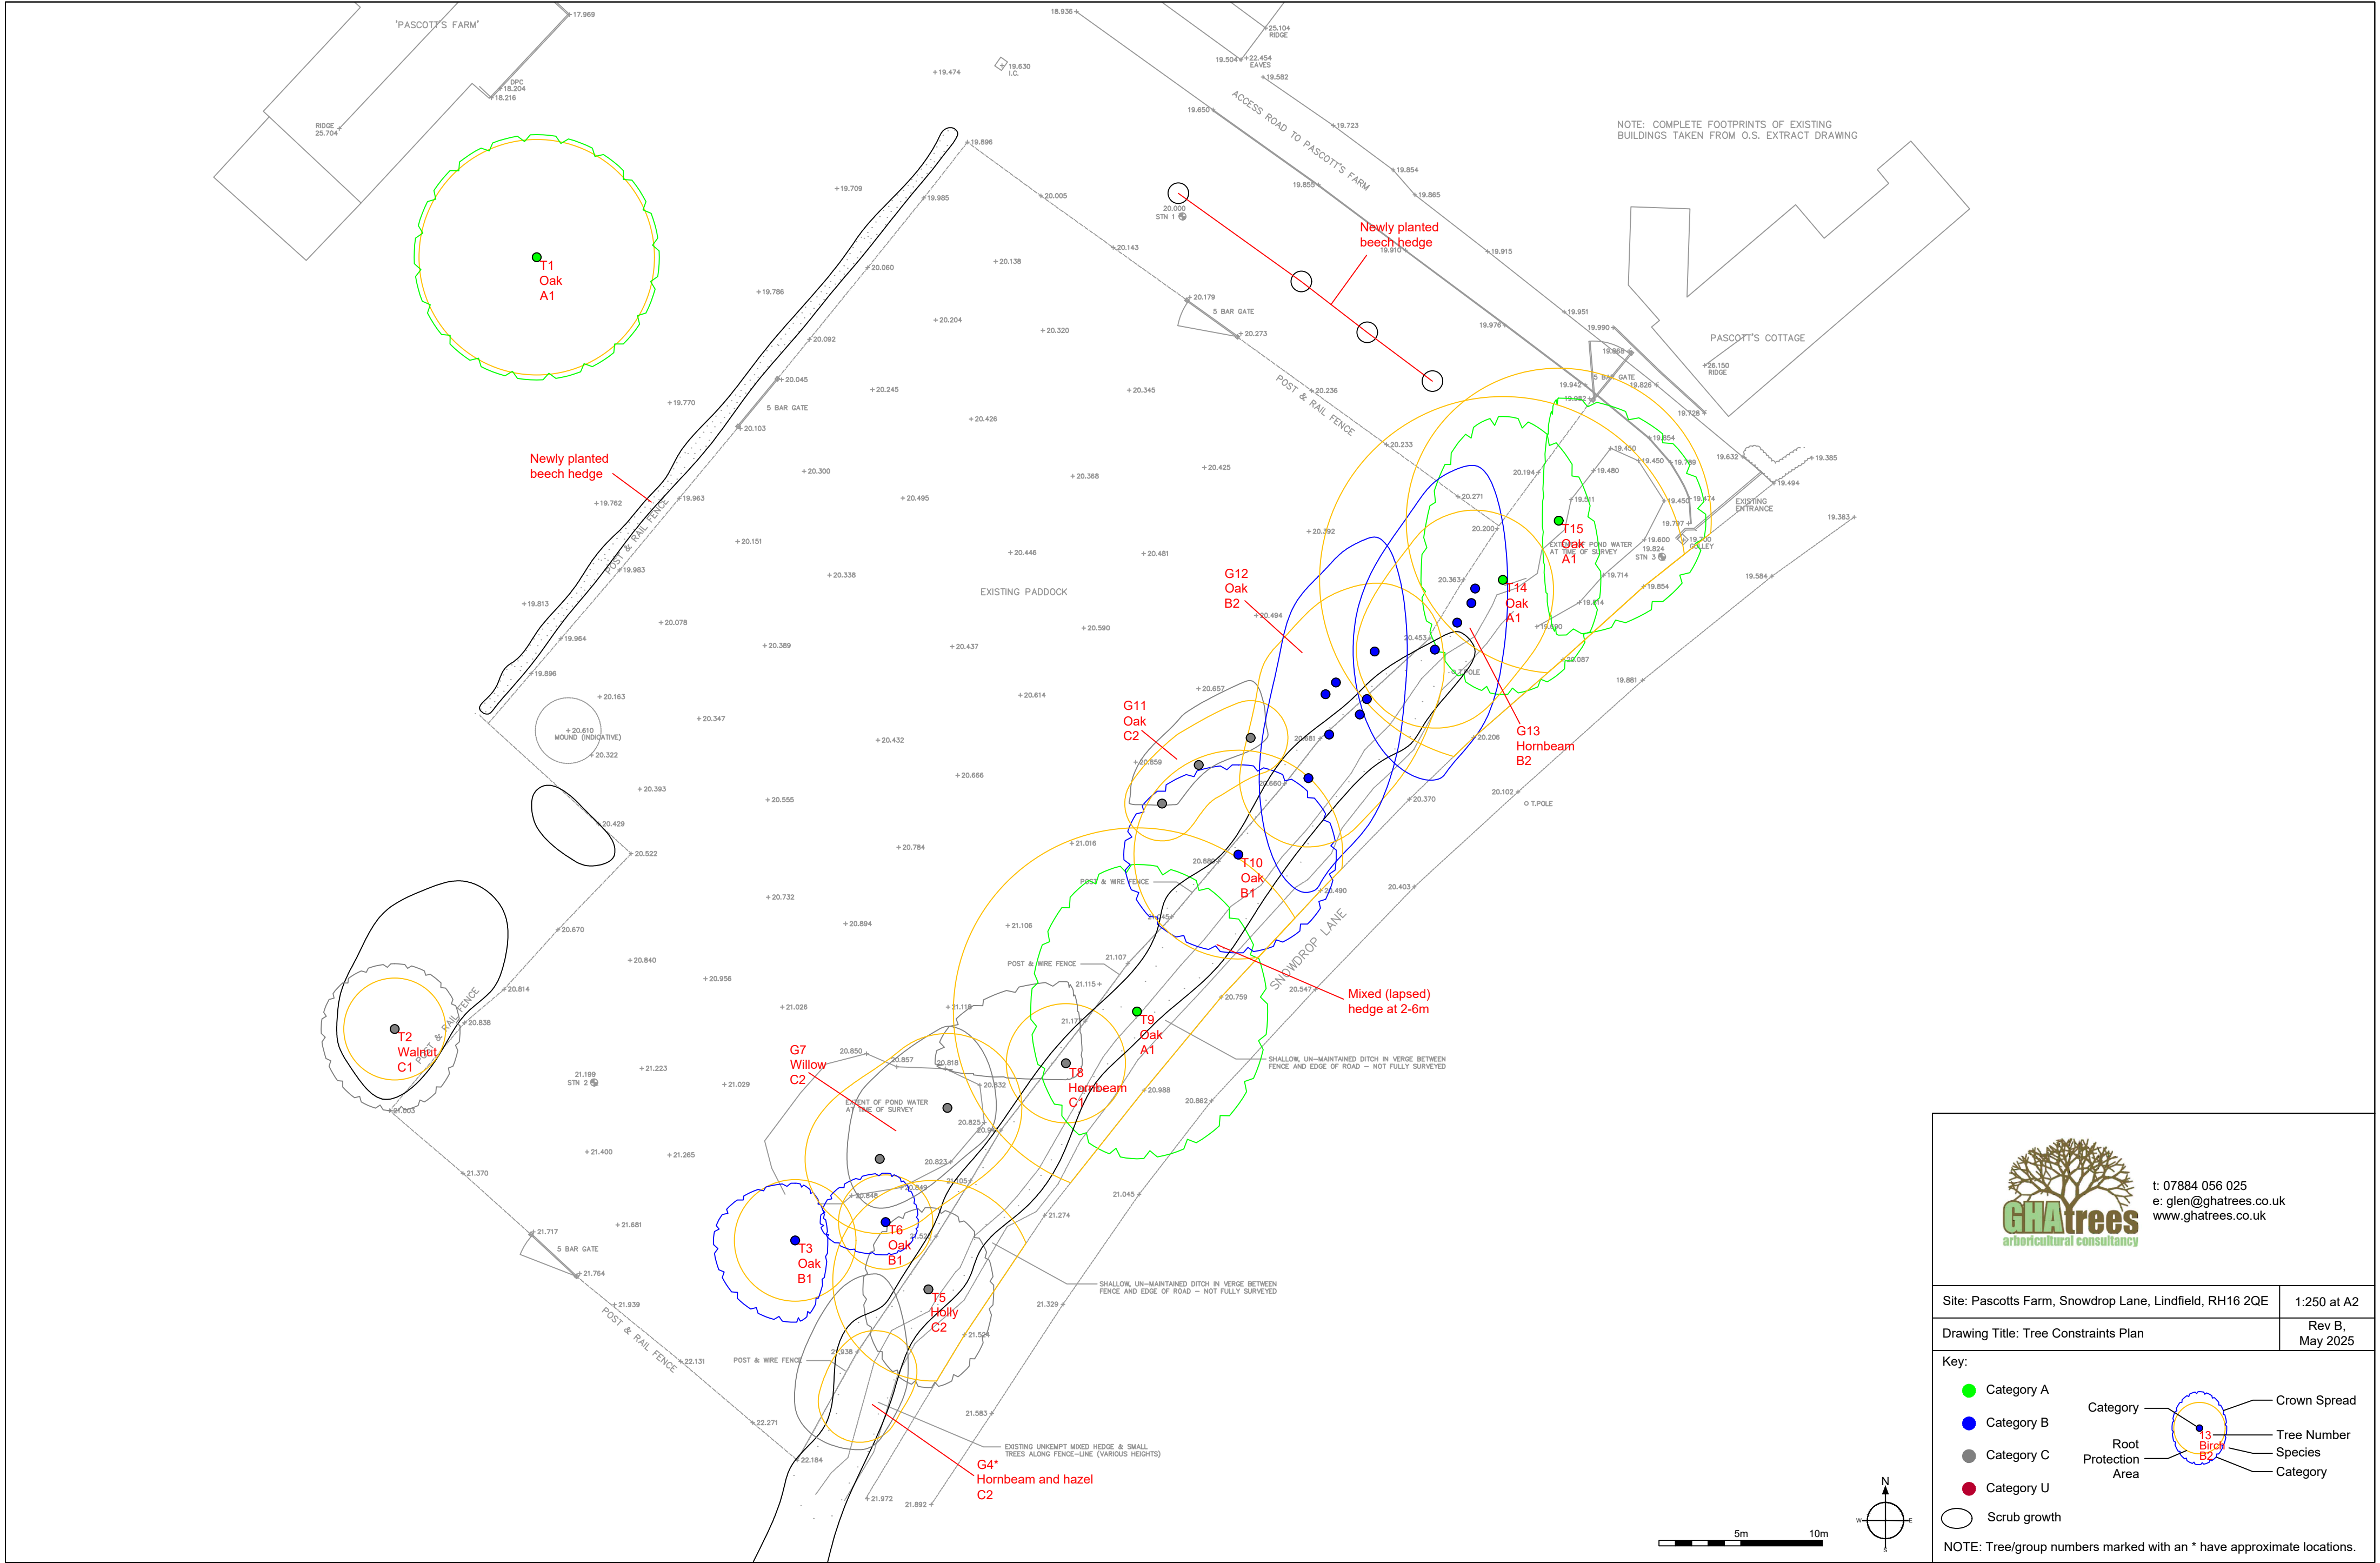

t: 07884 056 025
e: glen@ghatrees.co.uk
www.ghatrees.co.uk

Site: Pascotts Farm, Snowdrop Lane, Lindfield, RH16 2QE	1:250 at A2
Drawing Title: Tree Constraints Plan	Rev B, May 2025

Key:

- Category A (green dot)
- Category B (blue dot)
- Category C (black dot)
- Category U (red dot)
- Scrub growth (grey circle)

Category

- Crown Spread
- Tree Number
- Species
- Category
- Root Protection Area

NOTE: Tree/group numbers marked with an * have approximate locations.