

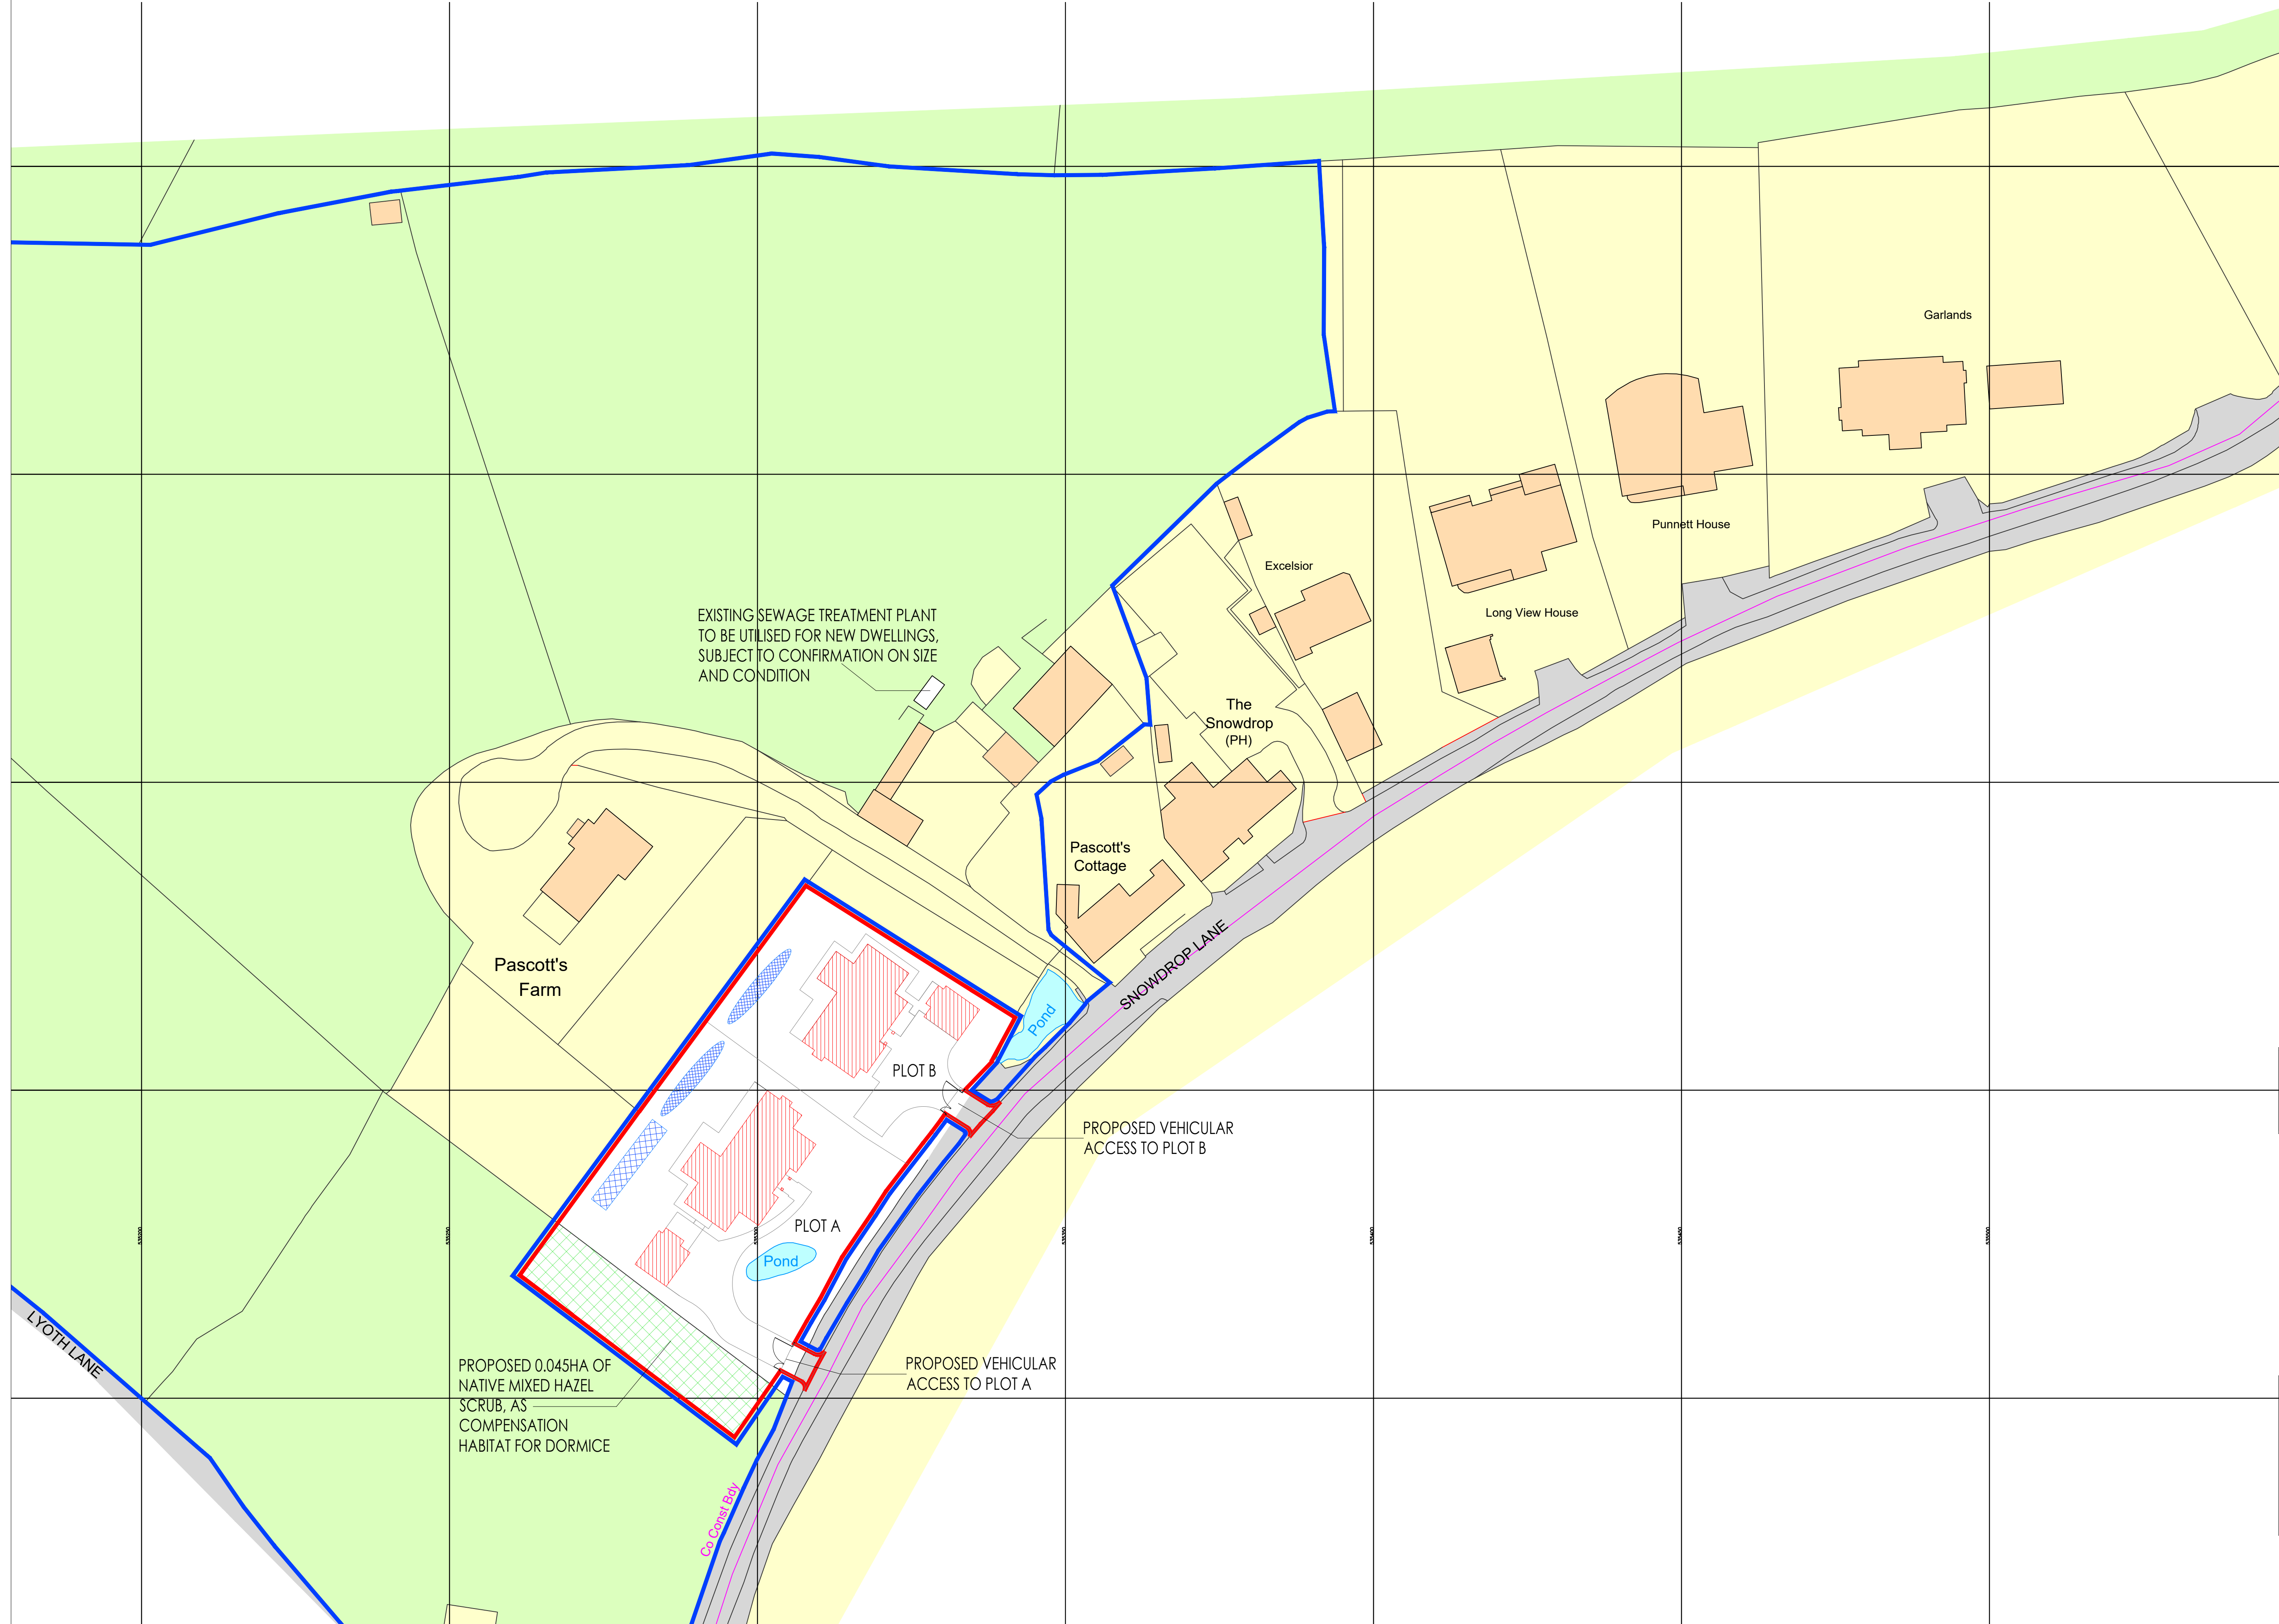


FOR PLANNING
PURPOSES ONLY

NOT FOR CONSTRUCTION

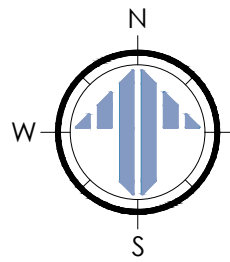

SITE BLOCK PLAN - AS PROPOSED
SCALE @ 1:500 ON AN A1 SHEET

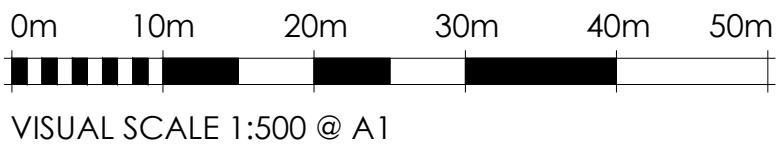

	*	*	*	*	*
REV.	DATE	BY	AMENDMENT	CHK	

PLANNING



2 Lucastes Mews, Paddockhall Road,
Haywards Heath,
West Sussex, RH16 1HE
(01444) 452604
hh@gouldbaxter.co.uk
www.gouldbaxter.co.uk

NOTES:
DO NOT SCALE OFF THIS DRAWING UNLESS FOR PLANNING PURPOSES.
CHECK ALL DIMENSIONS ON SITE BEFORE ANY WORK IS COMMENCED.
ALL GOODS MATERIALS AND WORKMANSHIP MUST CONFORM WITH
CURRENT BUILDING REGULATIONS, BRITISH STANDARDS AND CODES OF
PRACTICE.

COPYRIGHT OF THIS DRAWING IS RETAINED BY GOULD PROPERTY
CONSULTANTS LLP T/A GOULD BAXTER AND IT MUST NOT BE REPRODUCED
WITHOUT WRITTEN CONSENT.

CLIENT:

Mr. D. Hill

PROJECT:

Pascott's Farm
Snowdrop Lane
Lindfield, West Sussex
RH16 2QE

DRAWING:

Site Block Plan As Proposed

DATE:
01.04.2026

SCALE AT A1:
1:500

DRAWN BY: RH
CHECKED BY: MC

JOB NO.

GH814

DRAWING NO.

PL.010

REV.

*