


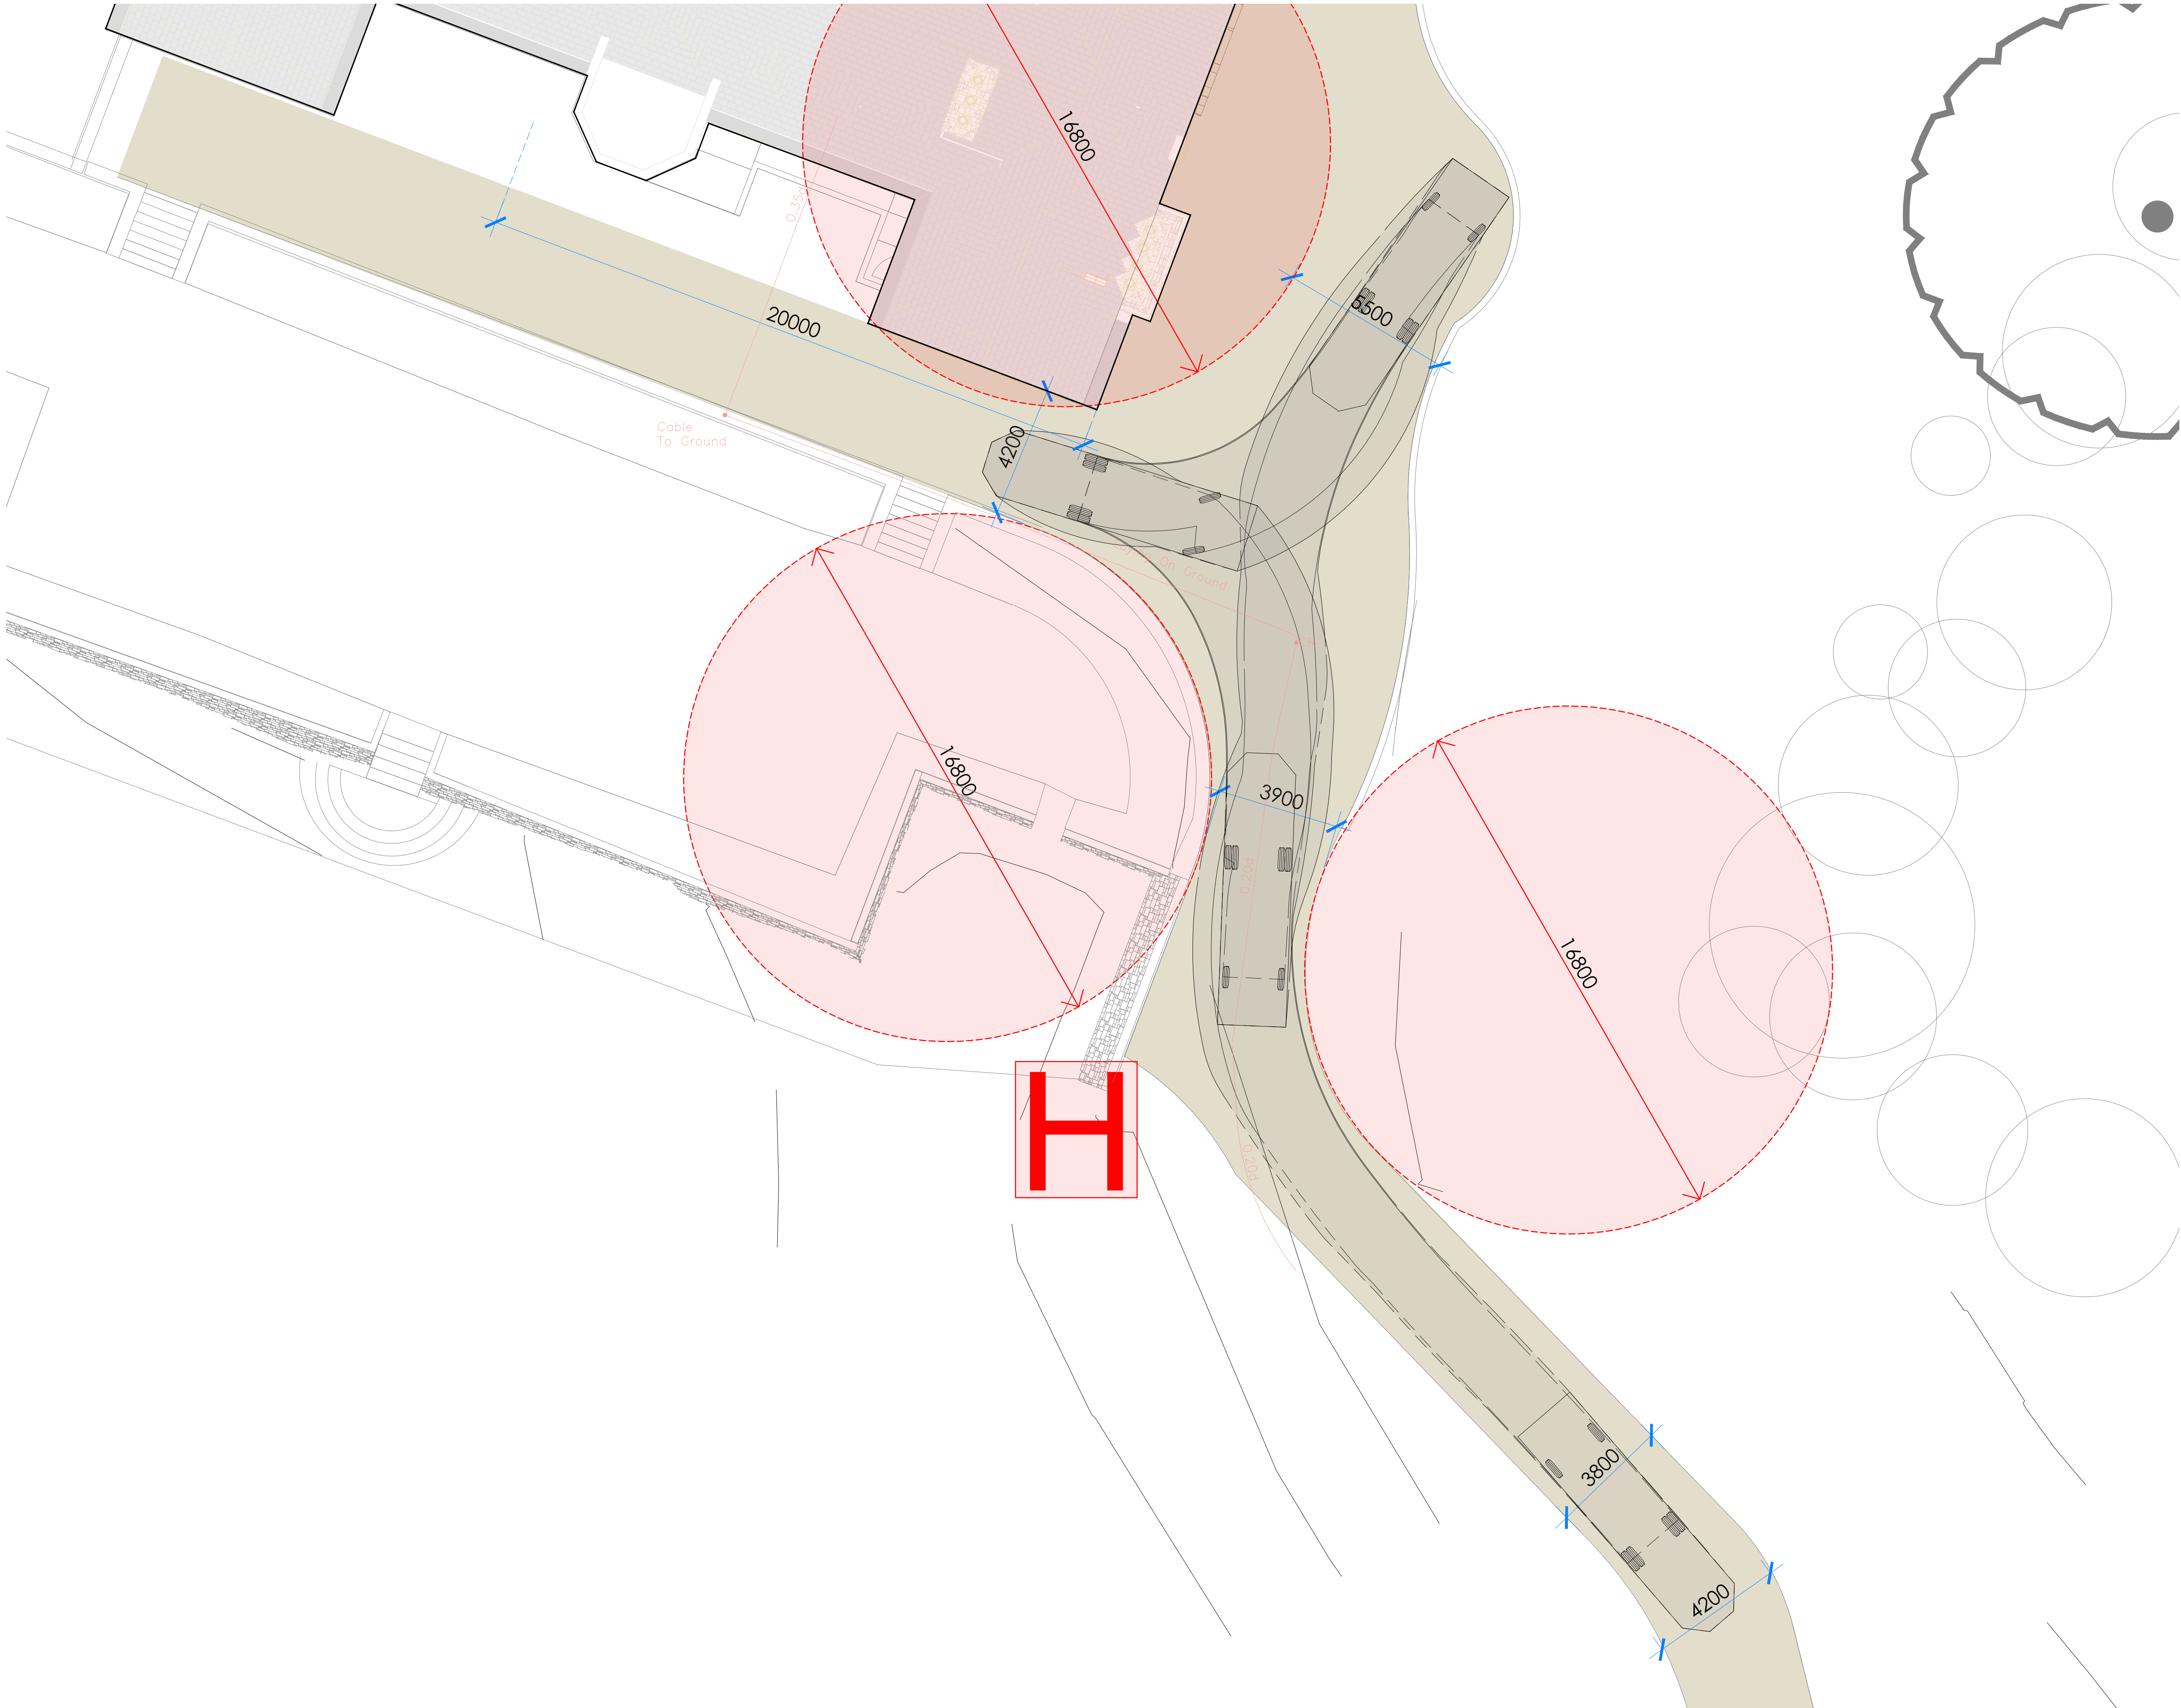

A-Zero Architects

8a Peacock Yard,

London SE173LH

United Kingdom

+0044 (0)207 7012664

hello@a-zero.co.uk

www.a-zero.co.uk

instagram: azeroarchitects

This drawing is to be read in conjunction with all relevant consultant drawings and specifications.

Do not scale from this drawing. Use figured dimensions only.

© A-Zero Architects Ltd. This drawing is copyright and may not be reproduced without permission.

All dimensions and levels must be verified on site before commencing any work or preparing shop drawings.

This drawing is not to be used for construction unless marked 'For Construction' in the revision status.

This drawing is to be coordinated with structural, mechanical, electrical, and other consultant drawings.

The architect accepts no liability for work undertaken without proper approvals or in deviation from these documents.

PROJECT

WICKENDEN MANOR

DRAWING

PA-9004_Road Layout_Manor South Access
PROPOSED

REVISION

REVISION

DATE

PLANNING

0

July 31st 2026

0m 1m 2m 3m 4m 5m 6m 7m 8m 9m 10m

DRAWN

LCH

CHECK

GB

STATUS

Planning

SCALE

1 : 100 @ A1