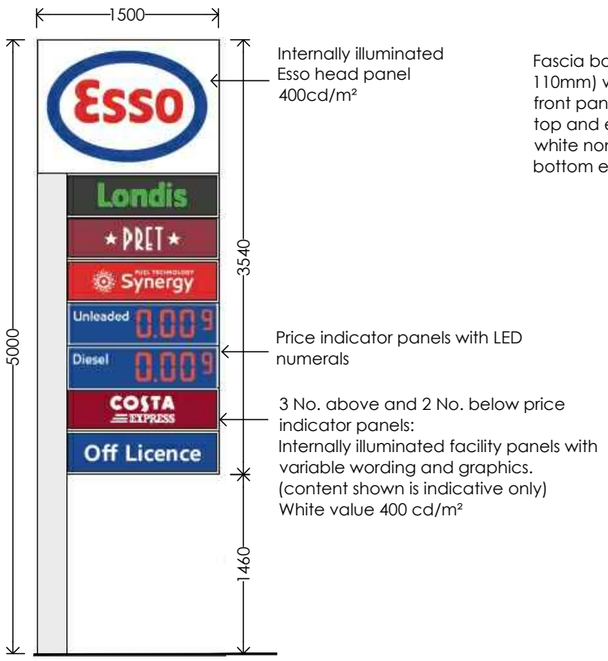


Internally illuminated Esso head panel 400cd/m²

Price indicator panels with LED numerals

3 No. above and 2 No. below price indicator panels:
Internally illuminated facility panels with variable wording and graphics.
(content shown is indicative only)
White value 400 cd/m²

ROADSIDE 5.0m FLAG TYPE SIGN
Both sides the same


Fascia box (projecting approx. 110mm) with non illuminated red front panel, non illuminated white top and end edge returns and white non illuminated bottom edge return

Hooded fascia top strip concealing light to give down lighter illumination (120-180 cd/sq.m.) to fascia's A & C

Hooded fascia top strip concealing light to give down lighter illumination (120-180 cd/sq.m.) to fascia's A & C

Fascia box (projecting approx. 110mm) with non illuminated red front panel, non illuminated white top and end edge returns and white non illuminated bottom edge return

Individually formed letters (projecting approx. 110mm) with illuminated red front panels and white illuminated edge returns. White element 400cd/m²

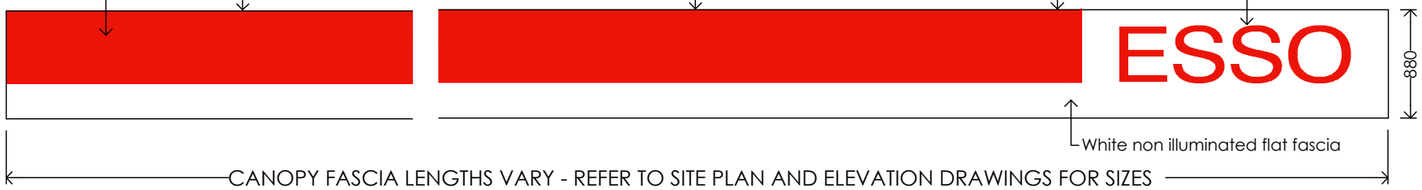


REMAINING LENGTH TO FASCIA TO FASCIA 'A' AND 'C'
FULL FASCIA LENGTH TO FASCIAS 'B'; 'D'; 'F' & 'G'

ESSO LOGO SECTION TO FASCIA 'A' AND 'C' (handed)

FORECOURT CANOPY FASCIA SIGNS
FASCIA 'E' & 'H' not shown as non illuminated plain white - no signs

Non-illuminated RAL 7016 Anthracite Grey background with vinyl oak centre band containing Londis internally Illuminated Fascia Tablet with RAL 7016 Anthracite Grey background with built up 'Londis' letters in white acrylic with green returns, and RAL 6018 Green border. Internally illuminated for face illumination only. Max. 400 cd/sq.m.

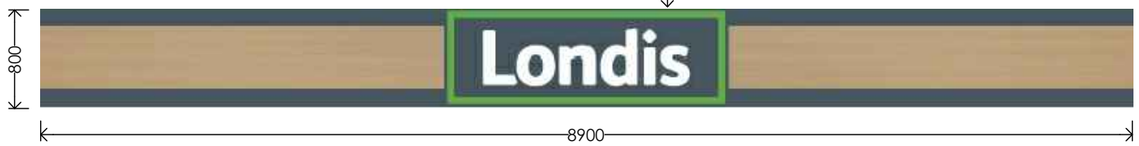


FORECOURT SHOP FASCIA SIGN 'I'

NOTES:
This drawing is to be used for a Consent to Display Advertisements planning application only.

FOR PLAN SHOWING SIGN LOCATIONS REFER TO DRAWING FPL-MFG-528-P-CTD03.

Non illuminated Esso 'Blade' component - triangular section profile. With LED lighting strip (approx. 200cd/m²) to inner leading edge shown in thick line

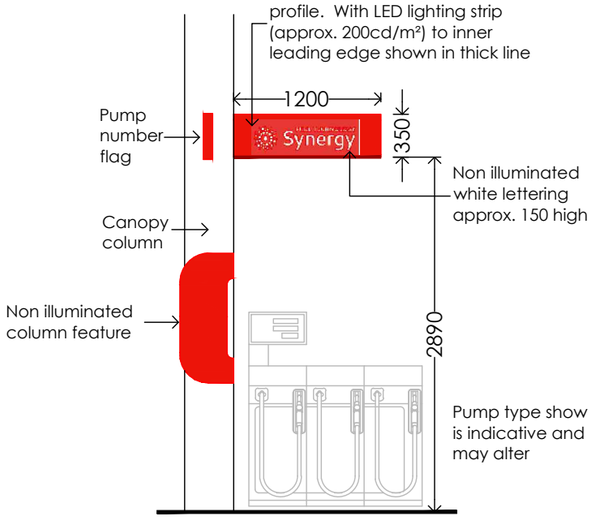

PUMP ISLAND SIGNS ELEVATION DETAIL
Both sides the same

Non-illuminated RAL 7016 Anthracite Grey background with vinyl oak centre band. 210mm high White vinyl MFG logo and store name centred in oak band.



FORECOURT SHOP FASCIA SIGN 'J'

Sign coloured RAL 3004 with internally illuminated letters, 304mm high, reading *PRET A MANGER* white acrylic front face letters & stars with polished stainless steel returns only.
All letters internally lit 400 cd/sq.m.

Non-illuminated white lettering



FORECOURT SHOP FASCIA SIGN 'K'

Sign coloured RAL 3004 with internally illuminated letters, 304mm high, reading *PRET A MANGER* white acrylic front face letters & stars with polished stainless steel returns only.
All letters internally lit 400 cd/sq.m.



FORECOURT SHOP FASCIA SIGN 'L'

Non-illuminated poster display panel with printed vinyl insert. Variable graphics and wording, indicative content shown




WALL POSTER SIGN 'M'

Non-illuminated sign - grey background with 240m high white letters



FORECOURT SHOP FASCIA SIGN 'N'

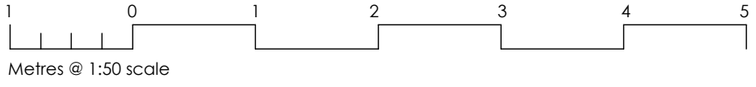

PLANNING

rev	date	by	description

CLIENT
MOTOR FUEL GROUP (MFG)
10 BRICKET ROAD, St ALBANS,
HERTFORDSHIRE, AL1 3JX

PROJECT LOCATION
BURGESS HILL SERVICE STATION
173 LONDON ROAD, BURGESS HILL,
WEST SUSSEX, RH15 8LJ

DRAWING
NEW SITE SIGNS (REBRANDING FROM SHELL)
SIGN DETAILS

FROWSBURY Projects
Frowsbury Projects Limited
Office 3, Stronsay Business Centre
Tilford Road, Hindhead, GU26 6UG
Email: enquires@frowsbury.com

© This drawing is the copyright of FROWSBURY PROJECTS Ltd.

Date:	Draw By:	
July 2025	DS	A3 original plot size
Scale: 1:50	Dwg No: FPS-MFG-528-P-CTD05	Rev:

CAD file ref: