



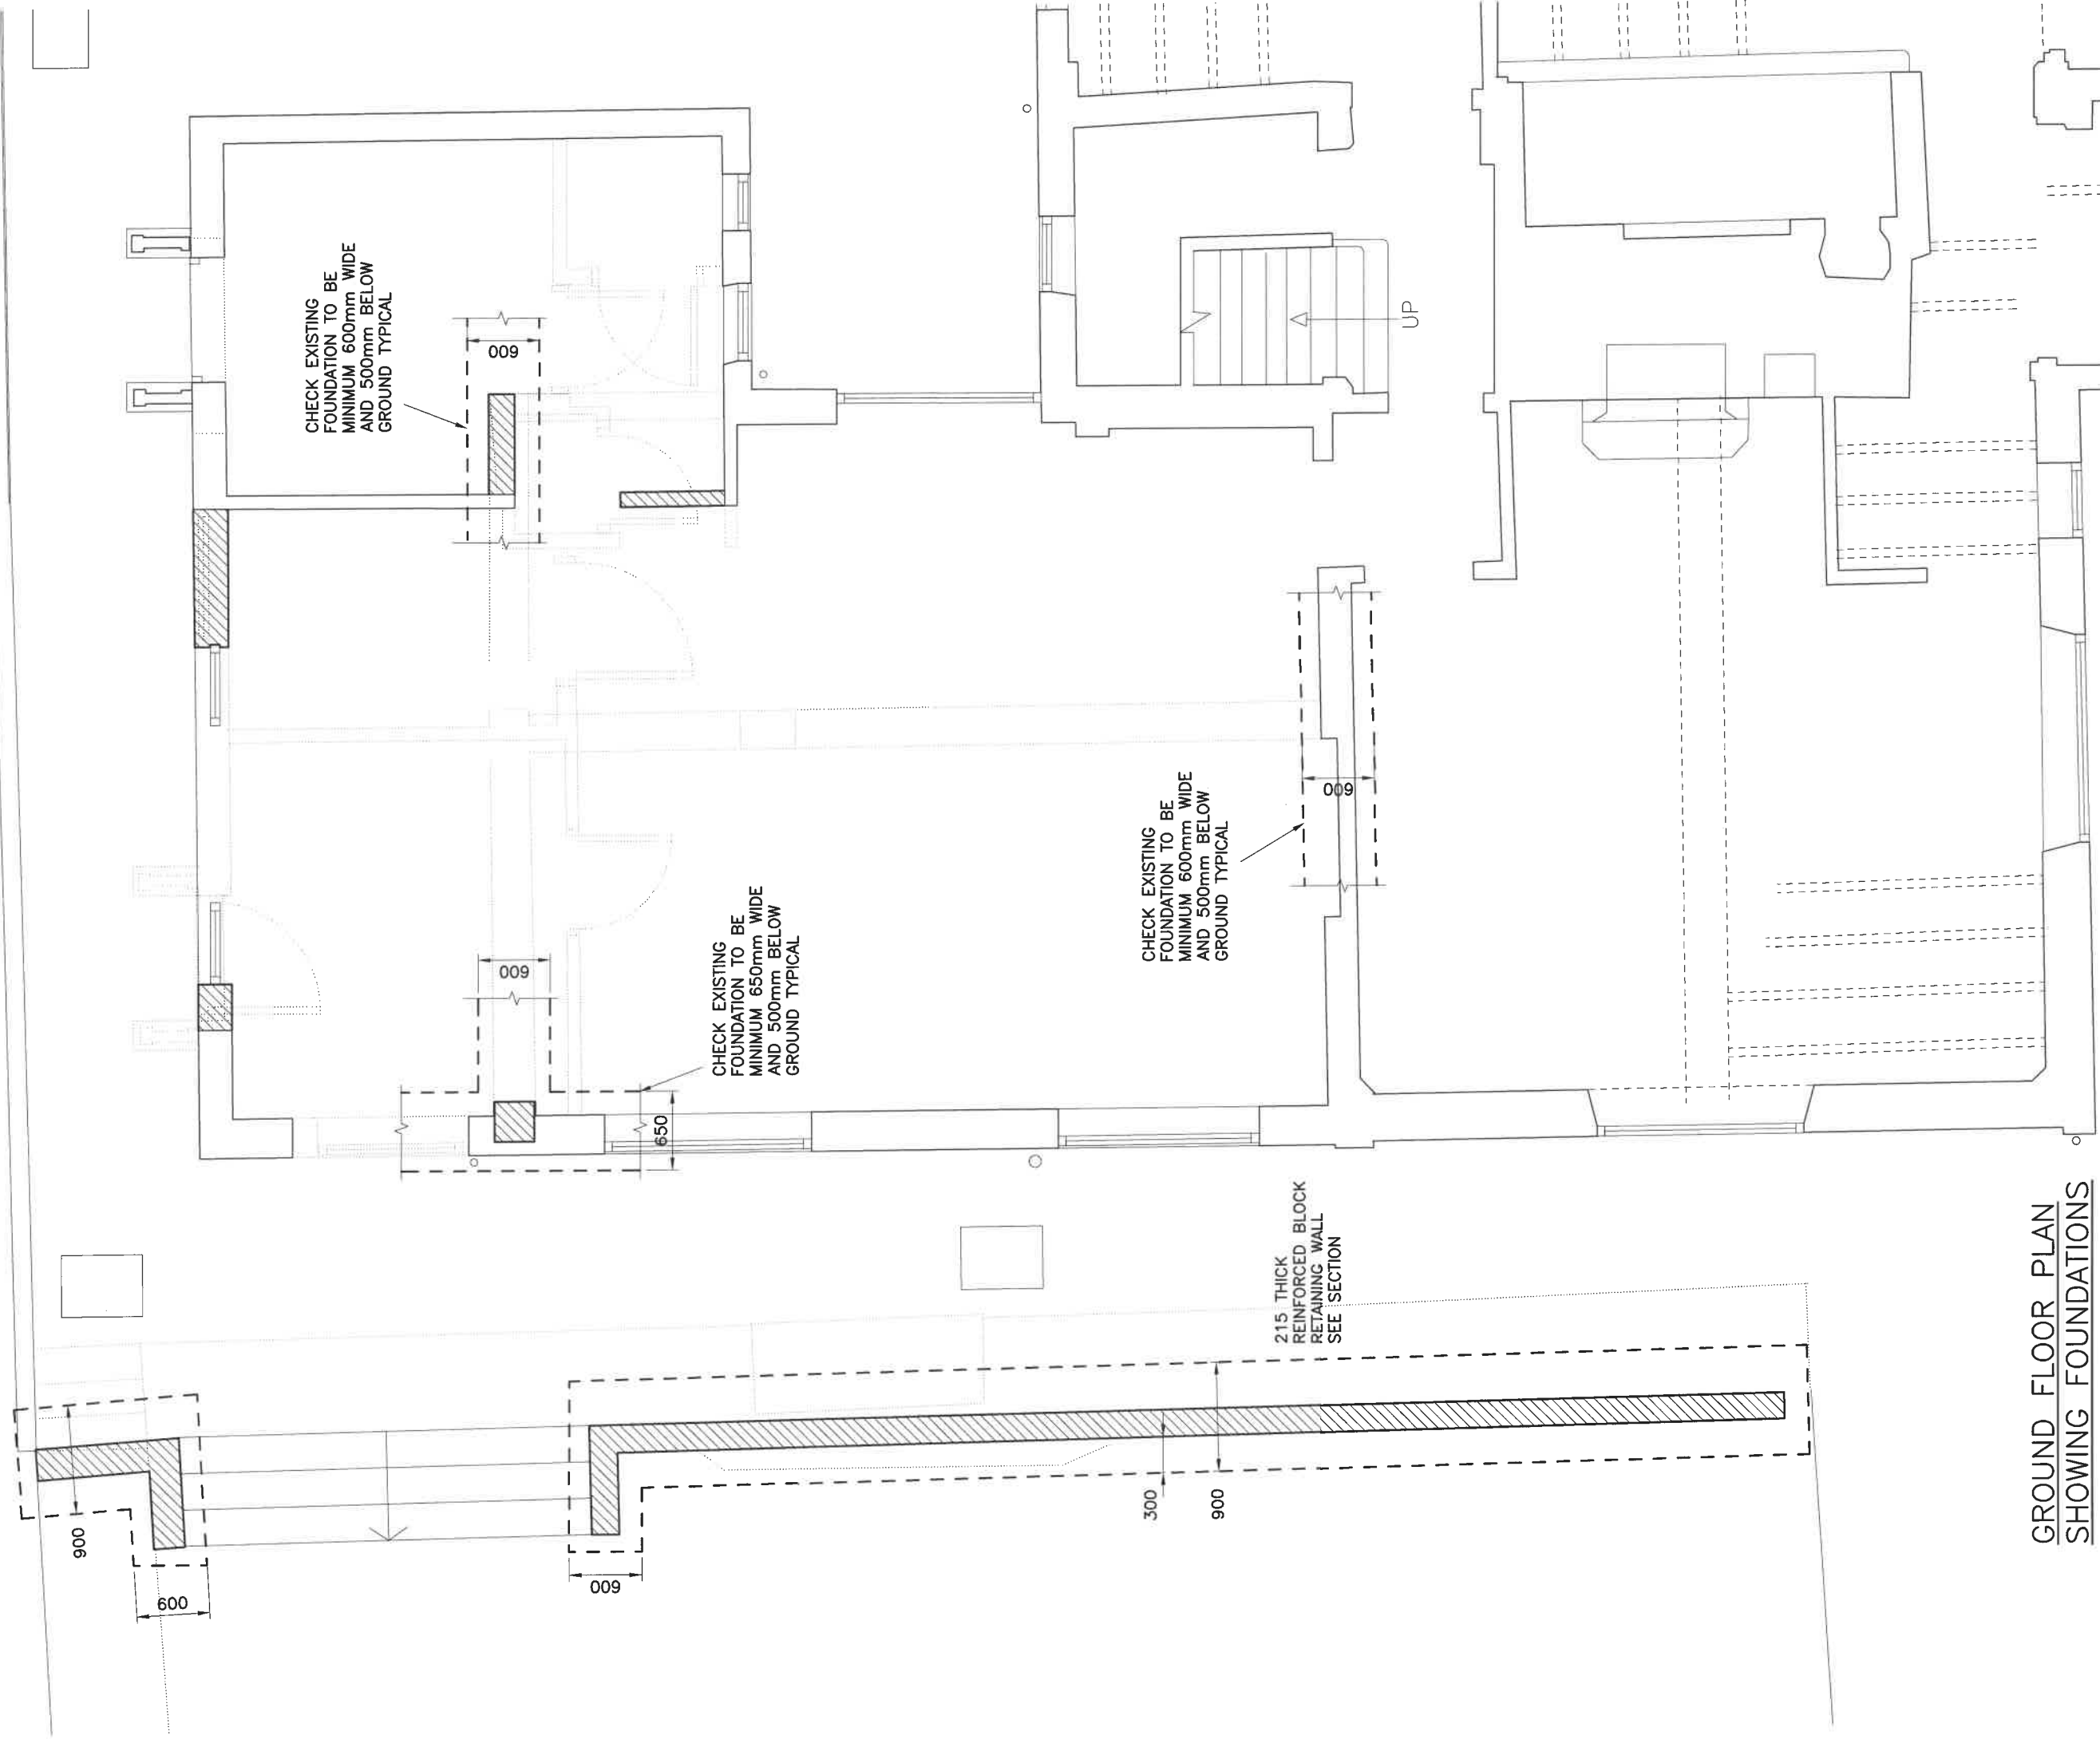


GROUND FLOOR PLAN
SHOWING FOUNDATIONS
SCALE 1:50

Job Title	TANYARD MANOR, HORSTED LANE	Item	FOUNDATIONS
Designed by	NS	Date	JUNE '25
Checked by		Job No.	63803
		Sheet	SK01
		Rev.	

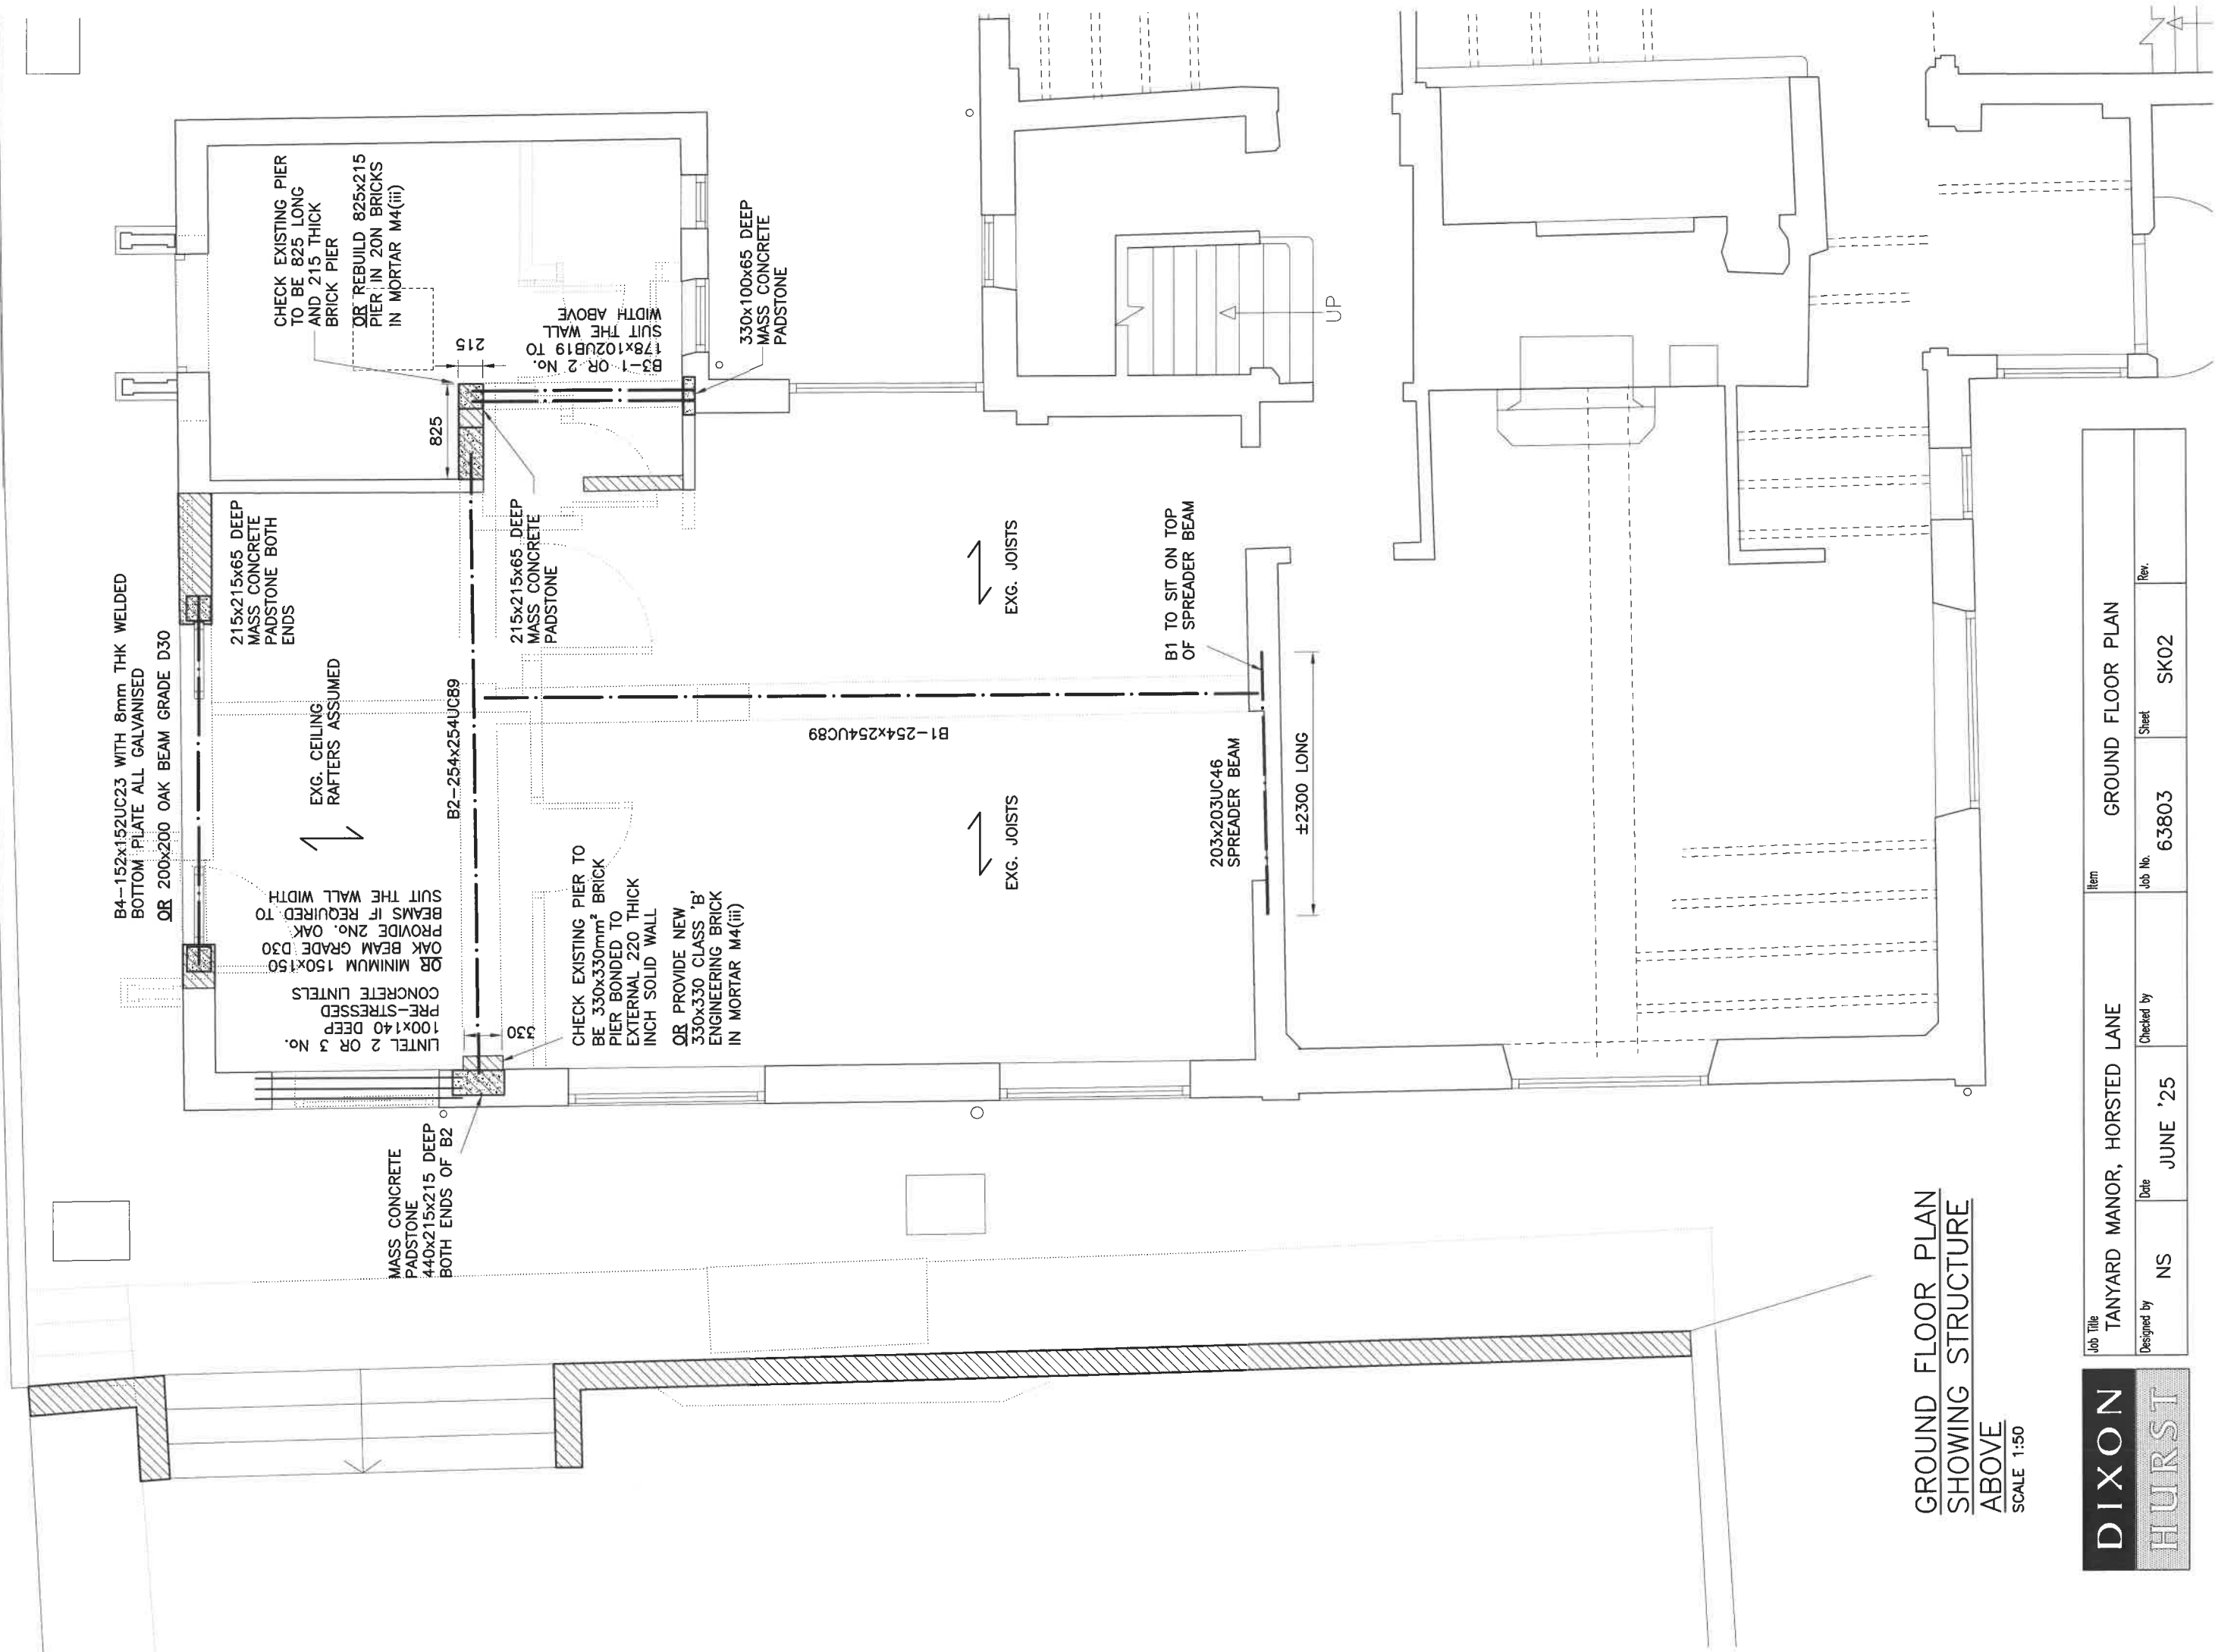

GROUND FLOOR PLAN
SHOWING STRUCTURE
ABOVE
SCALE 1:50

Job Title	TANYARD MANOR, HORSTED LANE		Item		GROUND FLOOR PLAN	
	Designed by	NS	Date	JUNE '25	Checked by	
			Job No.	63803	Sheet	SK02
					Rev.	

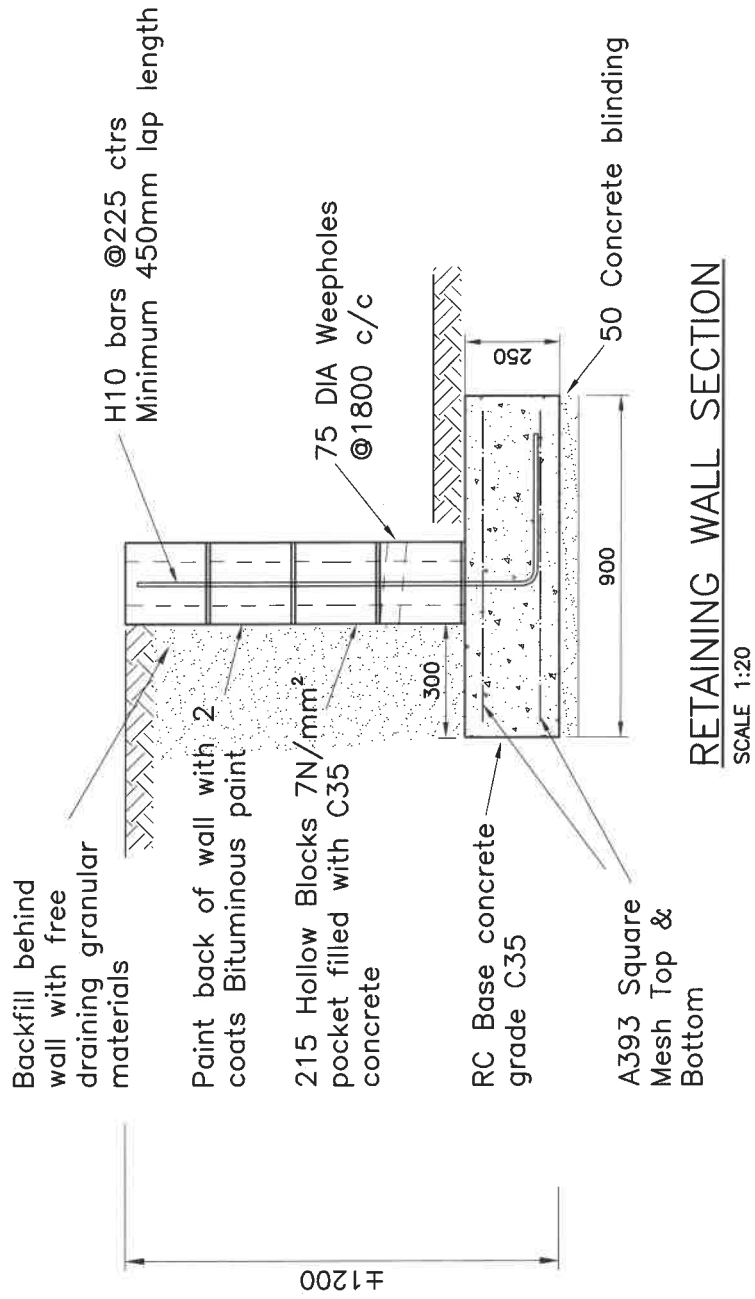


Job Title	TANYARD MANOR, HORSTED LANE		Item	RETAINING WALL SECTION	
Designed by	NS	Date	JUNE '25	Job No.	63803
		Checked by		Sheet	SK03
				Rev.	

Job Title TANYARD MANOR			Item		
Designed by NS.	Date	Checked by	Job No. 63803	Sheet SK01.	Rev.

TIMBER PLATES
BOLTED TO WEB
USING M12 BOLTS
@ 600 C/C

EXISTING
WALL @ 1ST
FLOOR

25mm DRY MORTAR
PACKING WELL RAMMED
IN PLACE.

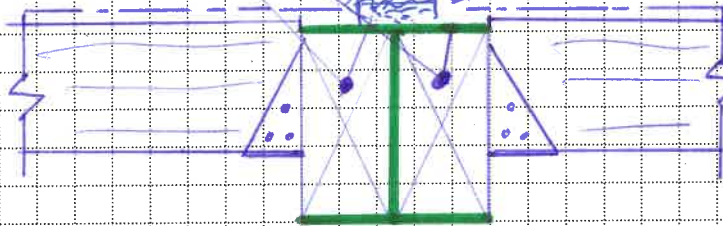


EXG. JOISTS
CUT &
HUNG FROM
BEAM B1
USING SUITABLE
JOIST HANGERS.

BEAM B1
254 x 254 UC 89

BEAM / FLOOR SECTION.

Job Title TANYARD MANOR		Item			
Designed by NS.	Date	Checked by	Job No. 63803	Sheet SK05	Rev.

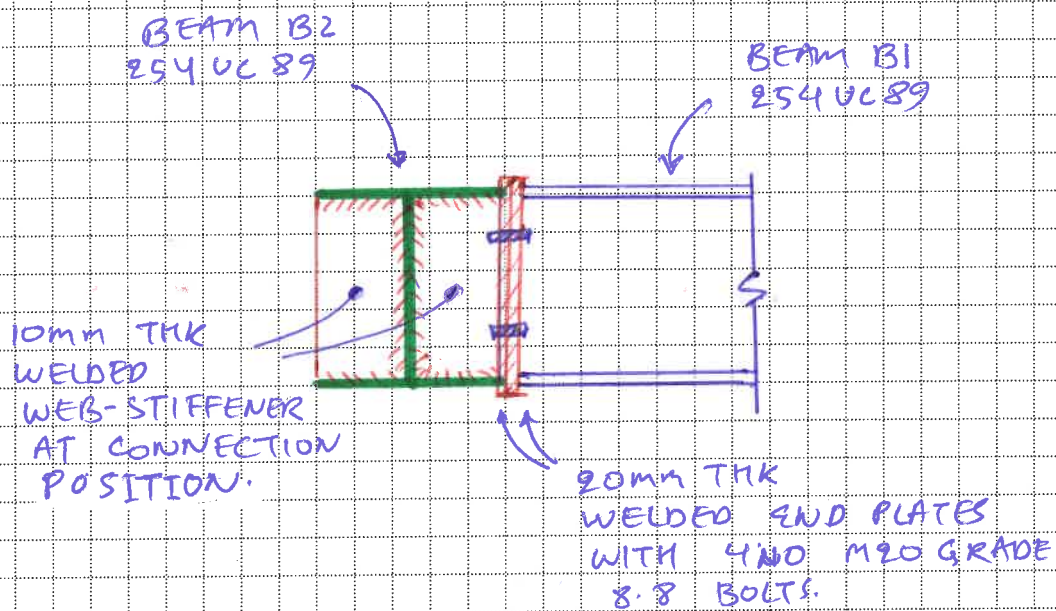

BEAM B1 / B2 CONNECTION DETAIL