


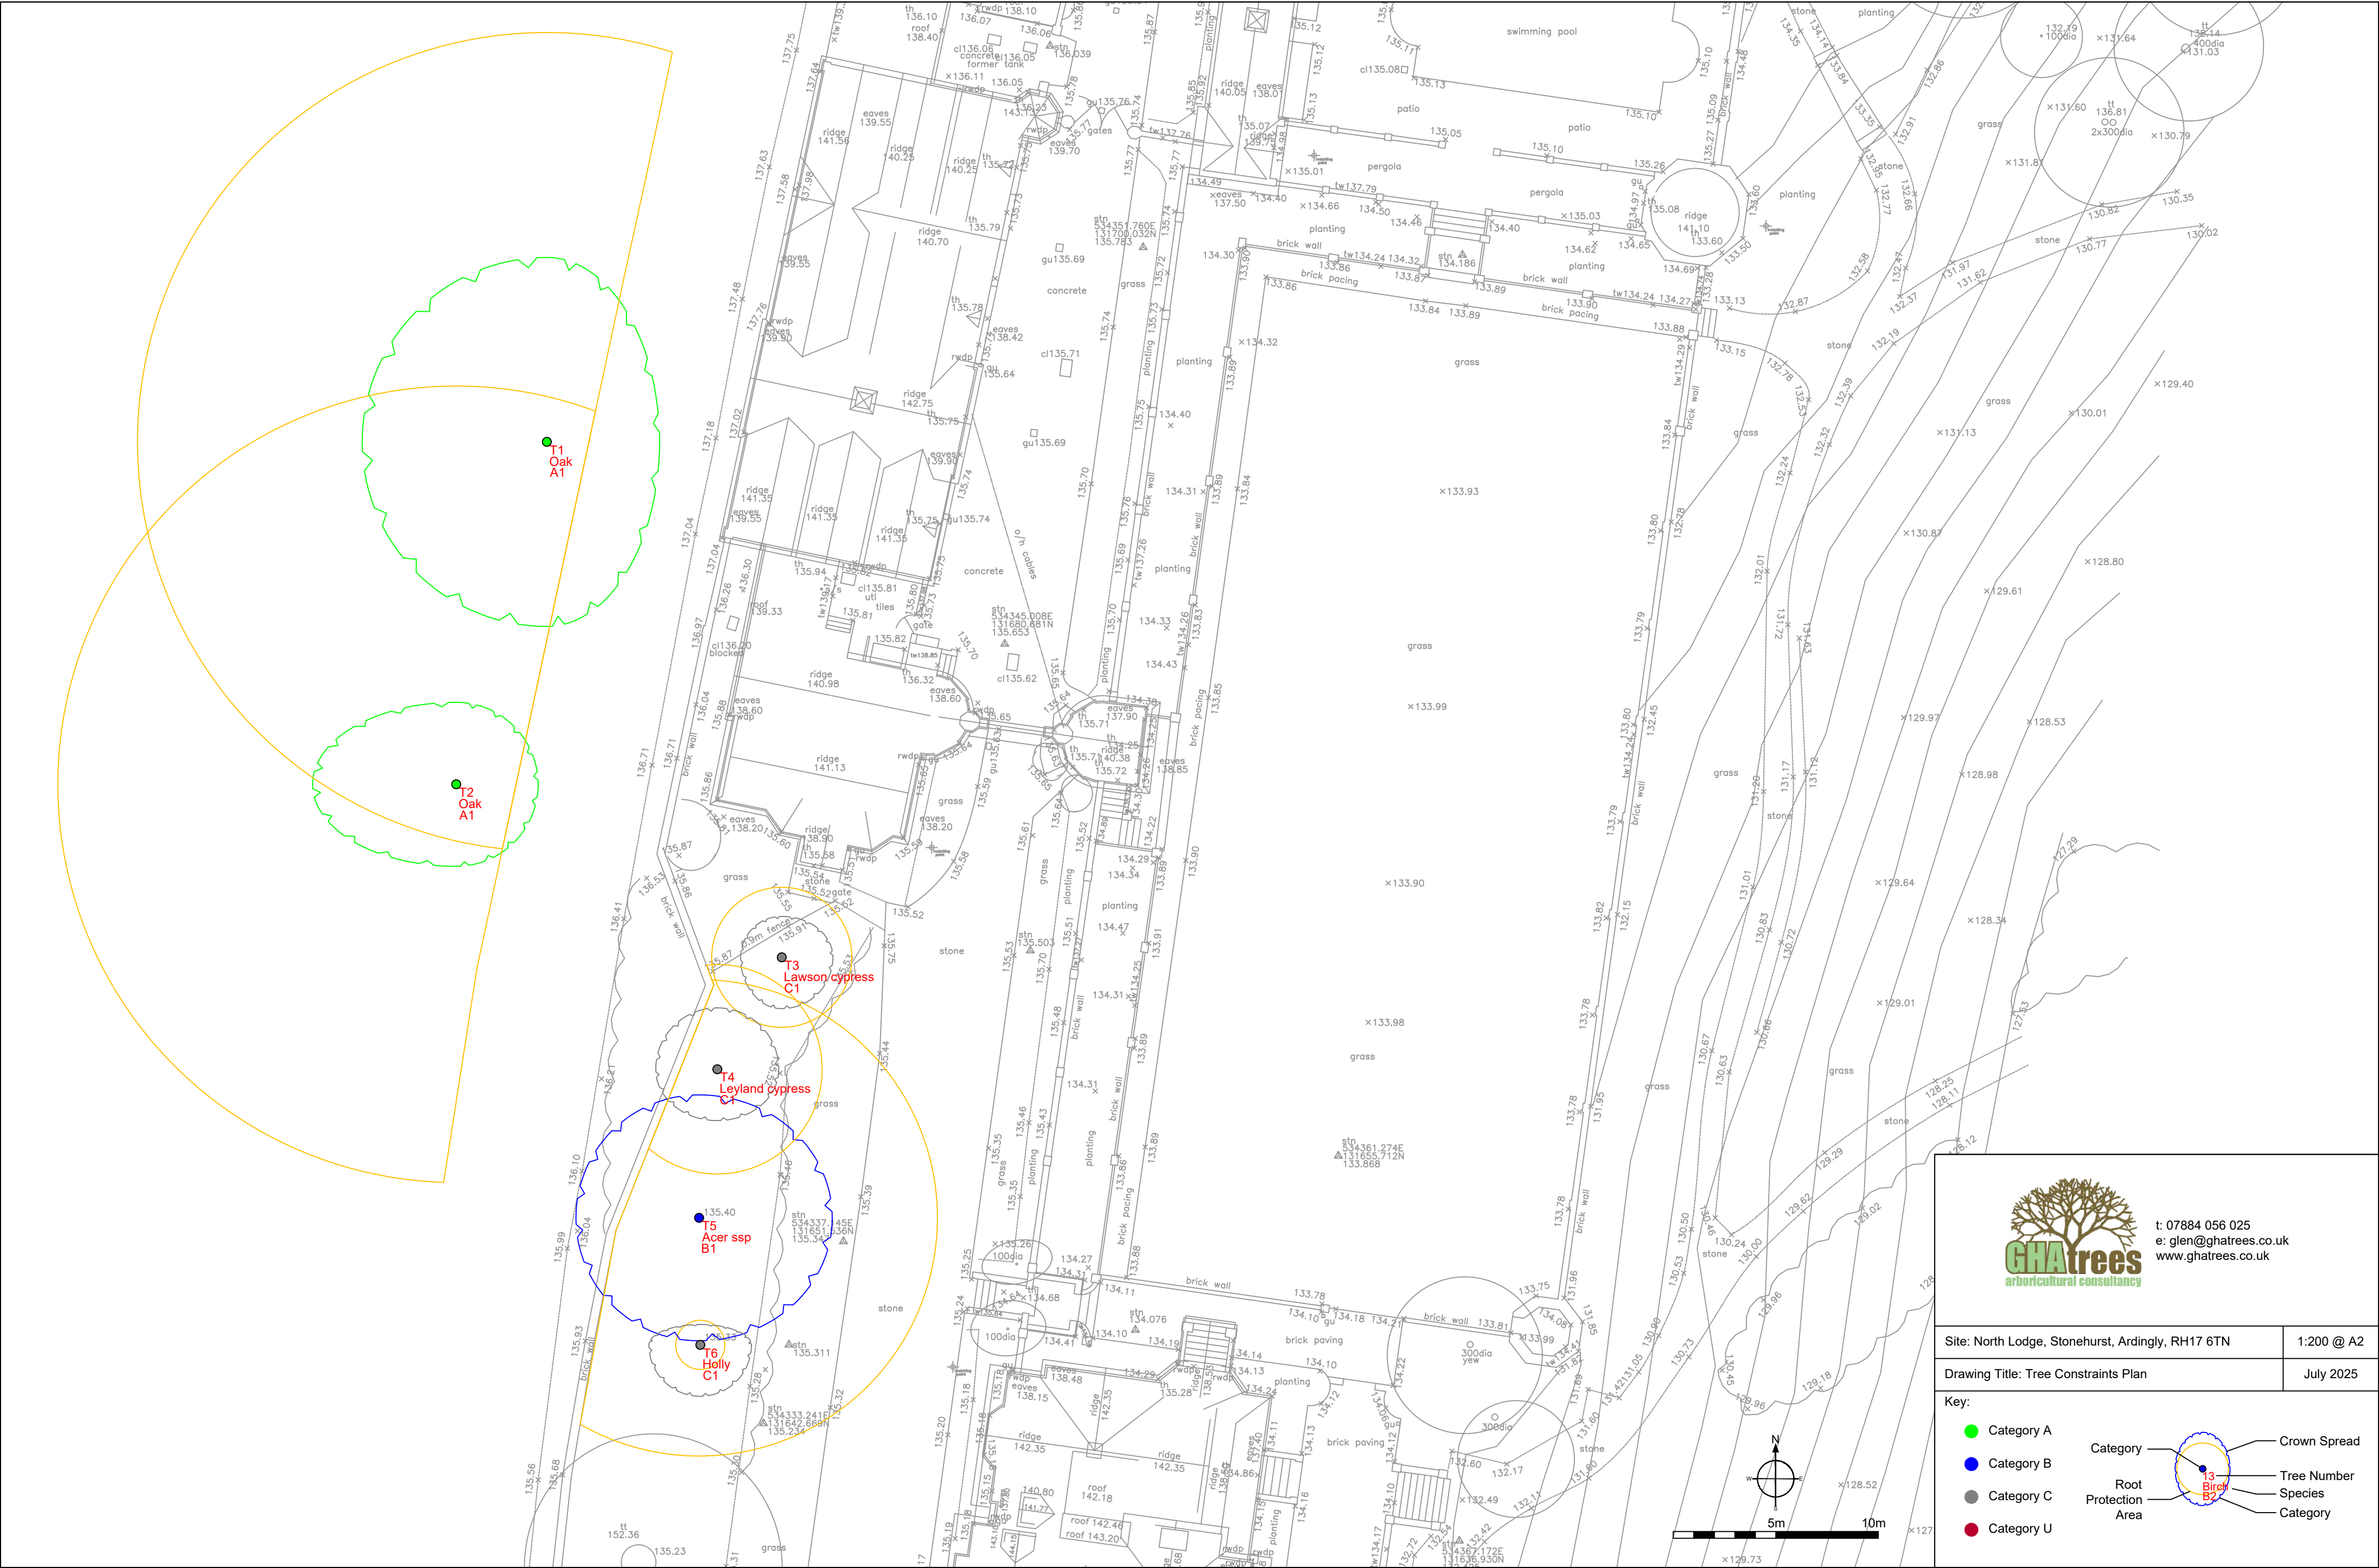

t: 07884 056 025
e: glen@ghatrees.co.uk
www.ghatrees.co.uk

Site: North Lodge, Stonehurst, Ardingly, RH17 6TN	1:200 @ A2
Drawing Title: Tree Constraints Plan	July 2025

Key:

● Category A

● Category B

● Category C

● Category U

Category

Root Protection Area

Crown Spread

Tree Number

Species

Category