


Canopy of a category A tree ●
Canopy of high quality with an estimated remaining life expectancy of at least 40 years


Canopy of a category B tree ●
Trees of moderate quality with an estimated remaining life expectancy of at least 20 years

Canopy of a category C tree ●
Trees of low quality with an estimated remaining life expectancy of at least 10 years, or young trees with a stem diameter below 150mm

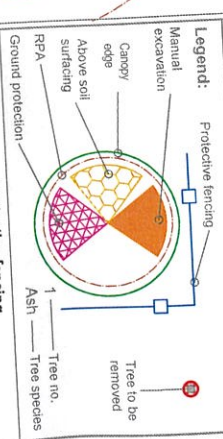

Protective fencing

Protective fencing shall consist of a scaffold framework in accordance with Figure 3 of British Standard BS97 (2012), comprising 2m tall welded mesh panels on tubular or concrete feet. On this, weldmesh panels shall be securely fixed with wire or scribble dunnies joined together using a minimum of two anti-tamper couplers installed so that they can only be removed from inside the fence. The distance between the fence couplers shall be at least 1m and shall be uniform throughout the fence. The panels shall be supported on the inner side by stabilizer struts mounted on a block tray.

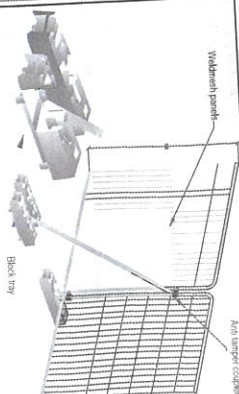


TREE PROTECTION AREA KEEP OUT!

TREES EXCLUDED BY THE FENCE ARE PROTECTED BY PLANNING CONDITIONS (TOMLA COUNTY PLANNING ACT 1990, CONTINUATION OF TREE PROTECTION) MAY LEAD TO STOP NOTICE & CRIMINAL PROSECUTION


- THE FOLLOWING MUST BE OBSERVED BY ALL PERSONS**
- THE PROTECTIVE FENCING MUST NOT BE REMOVED
 - NO PERSON SHALL ENTER THE PROTECTED AREA
 - NO MACHINE OR PLANT SHALL ENTER THE PROTECTED AREA
 - NO MATERIALS SHALL BE STORED IN THE PROTECTED AREA
 - NO SPILL SHALL BE DEPOSITED IN THE PROTECTED AREA
 - NO EXCAVATION SHALL OCCUR IN THE PROTECTED AREA

ANY ENCROUSION INTO THE PROTECTED AREA MUST BE WITH THE WRITTEN PERMISSION THE LOCAL PLANNING AUTHORITY



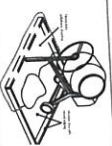

EXCAVATION WITHIN RPAS

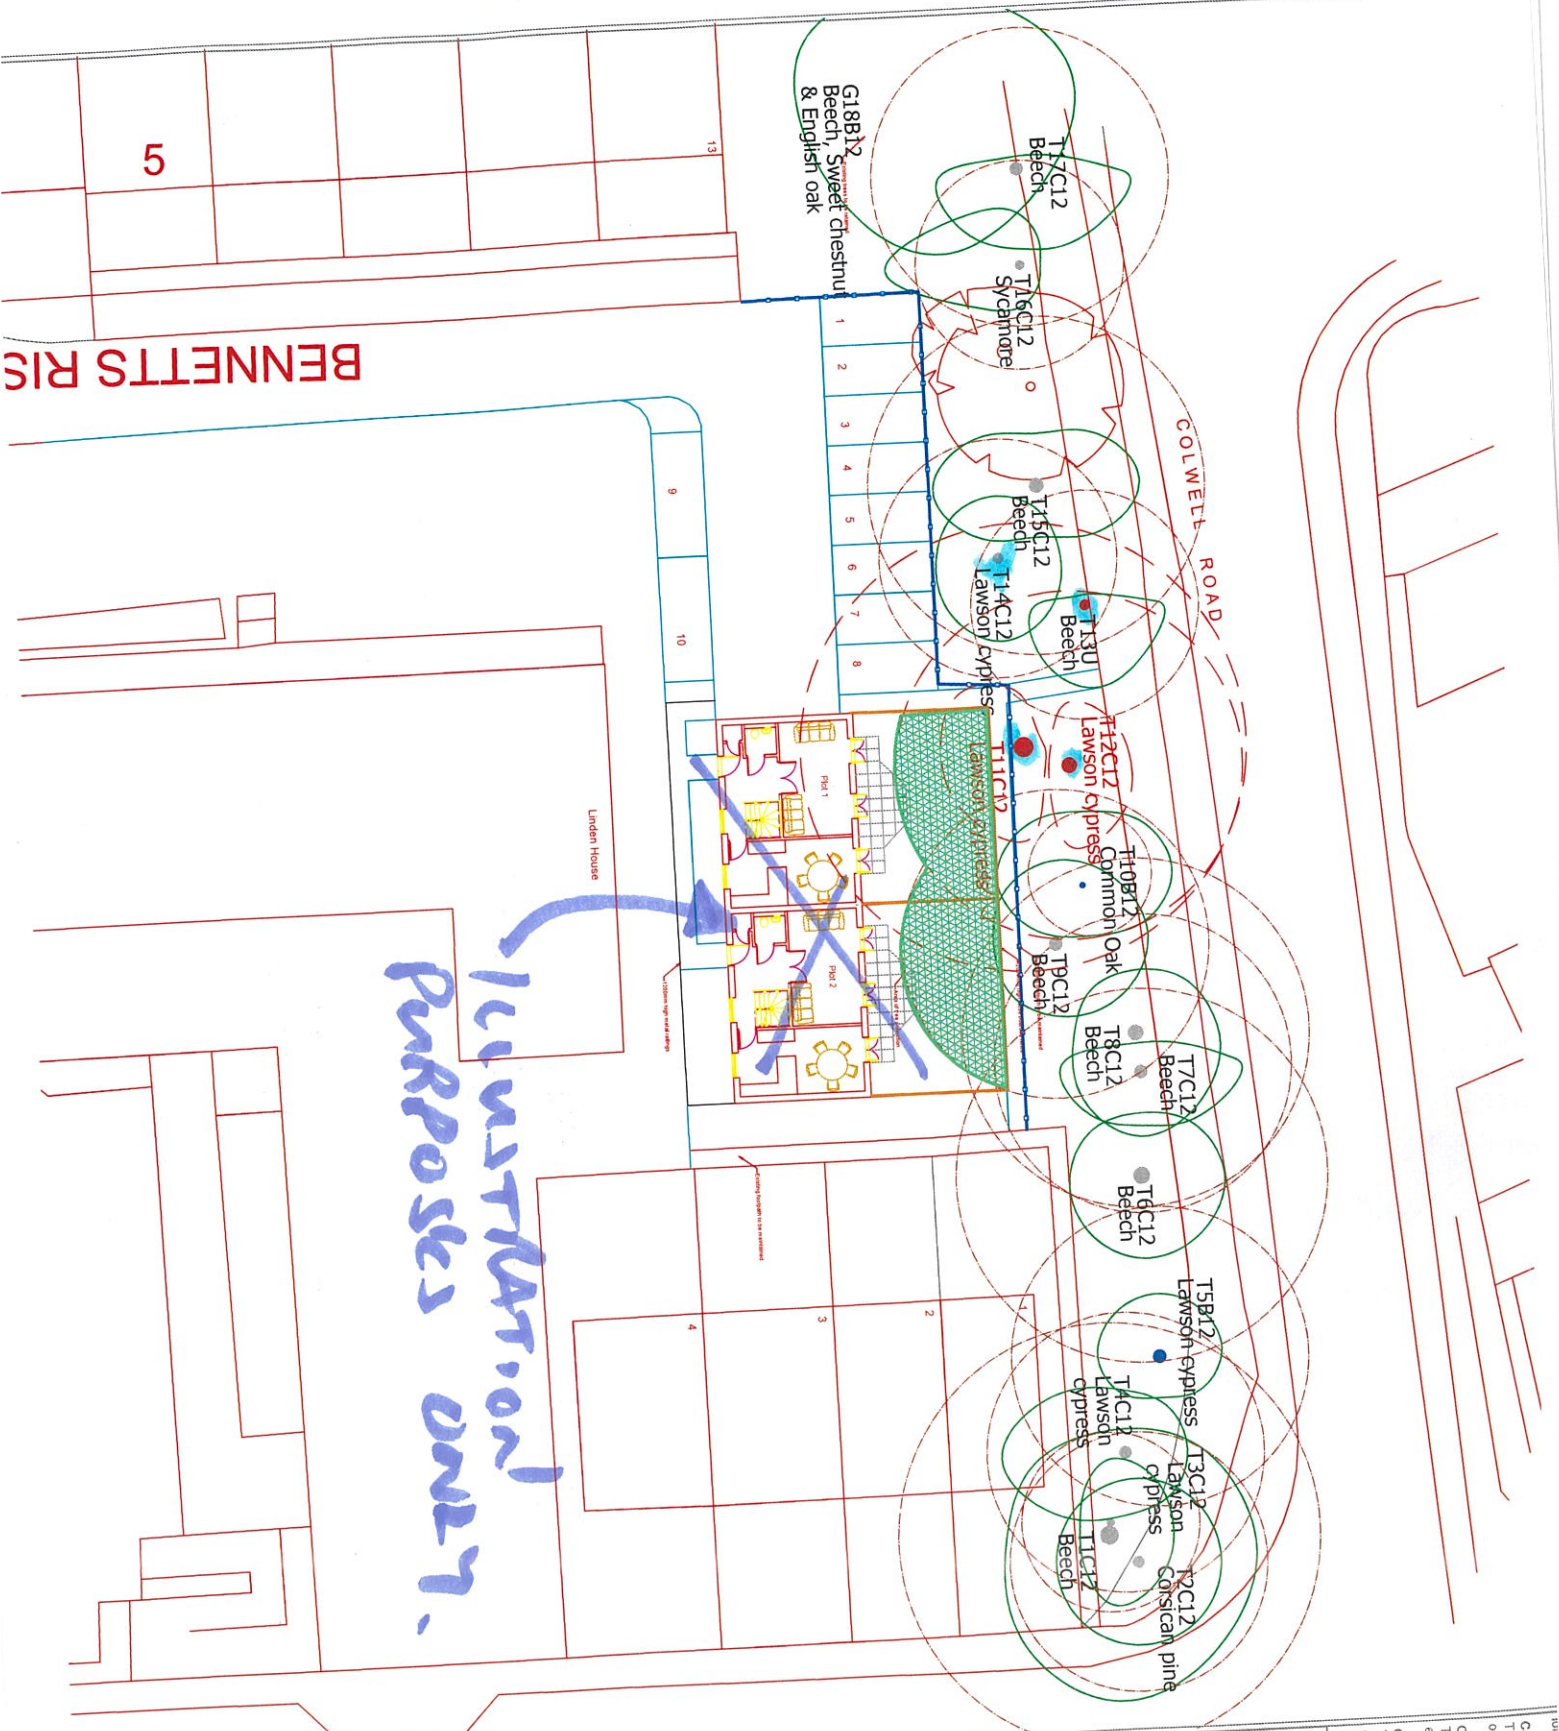

