


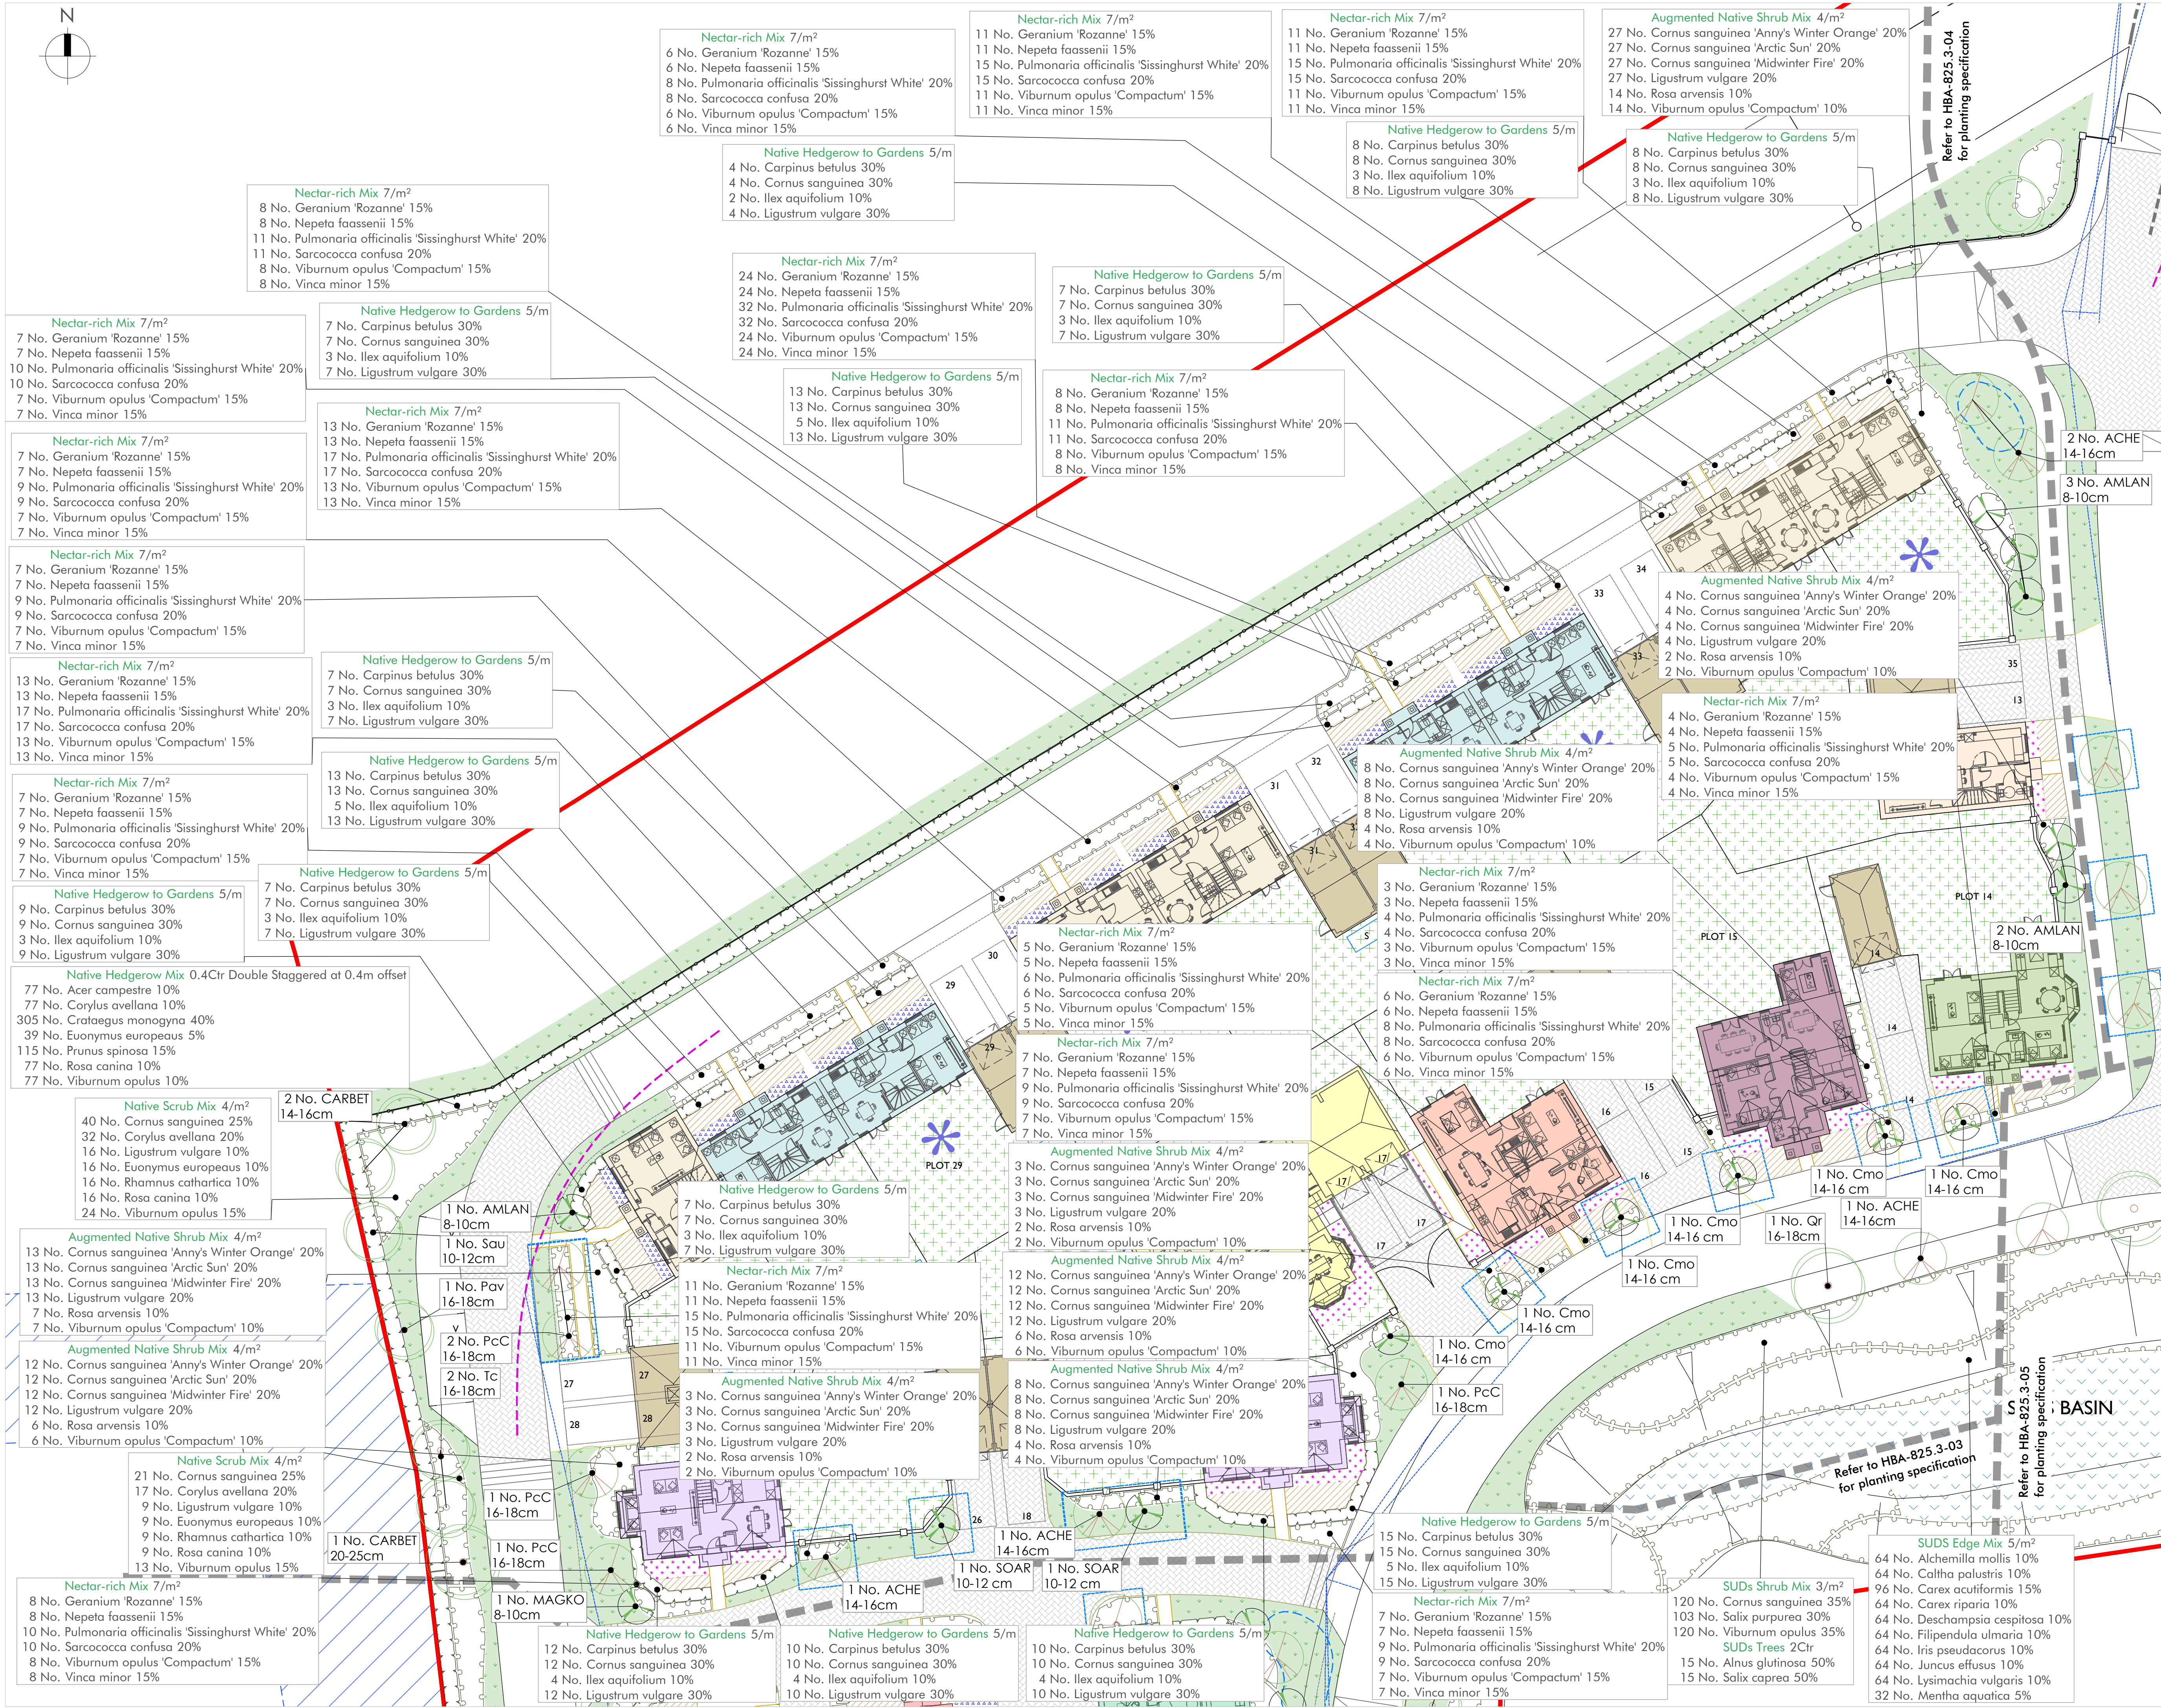

-

C	03.06.26	AM	Species changes as per MSDC comments	BH	BH
B	20.05.26	AM	Species changes as per MSDC comments	BH	BH
A	29.04.26	AM	Site boundary revised to match outline application	BH	BH
-	15.04.26	ER	Planting plan for review	BH	BH
Rev.	Date	By	Description	Ckd	Aprd
Drawing Status:					
FOR PLANNING					



Huskisson Brown is the trading name of David Huskisson Associates Limited
29-31 Monson Road Tunbridge Wells Kent TN1 1LS
tel: 01892 527828 email: office@huskissonbrown.co.uk
www.huskissonbrown.co.uk

All dimensions to be checked on site

Antler Homes

Project
Selsfield Road, Ardingly

Drawing

Soft Landscape Plan 1 of 4

Sheet	Scale:
1 of 4	1:200@ A1
Date	Drawing No.
19.03.2026	HBA-825.3-02
Rev.	C
File location:	
P:\825 - Land West of Selsfield Road, Ardingly\825.3 Antler Homes\Drawings\HBA\Current Drawings	