


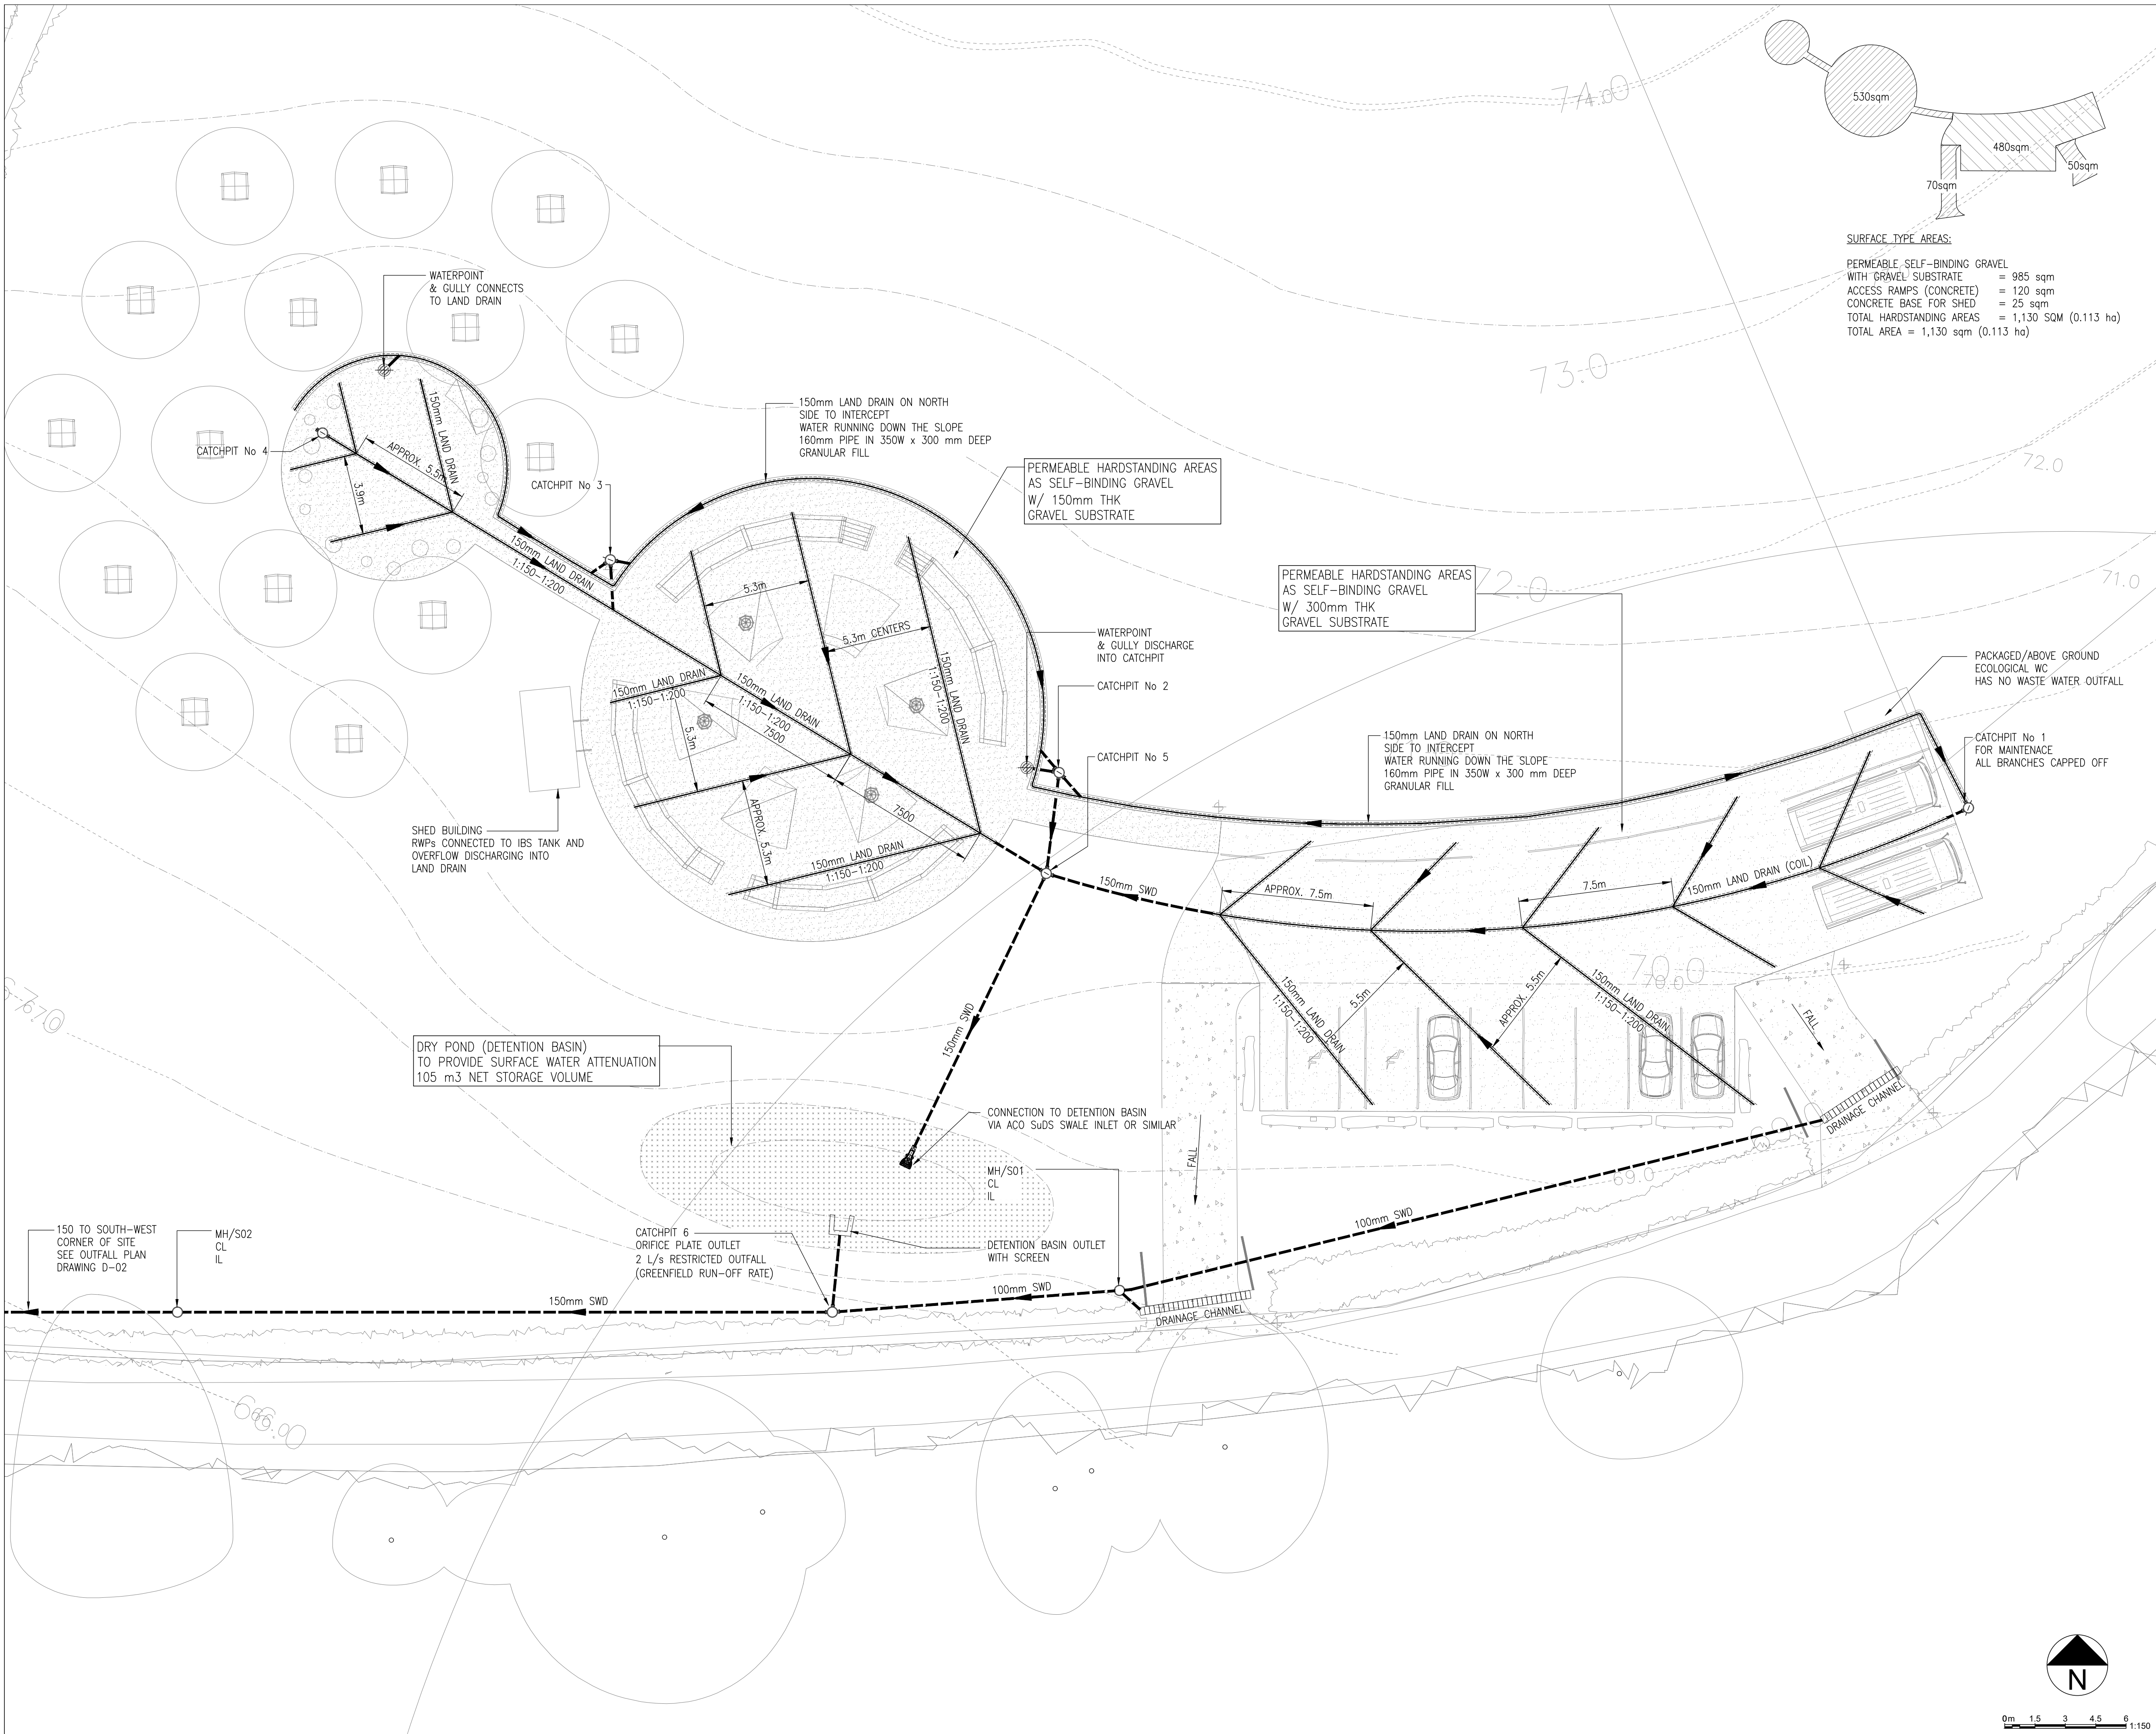

- DRAINAGE ABBREVIATION LIST**
- BL BASE LEVEL
 - CL COVER LEVEL
 - CO CHANNEL OUTLET
 - D DEPTH FROM COVER LEVEL
 - DP DRAIN POINT
 - FA FROM ABOVE
 - FFL FINISH FLOOR LEVEL
 - FWD FOUL WATER DRAIN
 - G GULLY
 - HL HIGH LEVEL
 - IC INSPECTION CHAMBER
 - IL INVERT LEVEL
 - LL LOW LEVEL
 - MH MANHOLE
 - RWP RAINWATER PIPE
 - SP SOIL PIPE
 - SS STUB STACK
 - SSL STRUCTURAL SLAB LEVEL
 - SVP SOIL VENT PIPE
 - SWD SURFACE WATER DRAIN
 - TB TO BELOW
 - TD TO DRAIN
- SURFACE TYPE AREAS:**
- PERMEABLE SELF-BINDING GRAVEL WITH GRAVEL SUBSTRATE = 985 sqm
 - RWP ACCESS RAMPS (CONCRETE) = 120 sqm
 - CONCRETE BASE FOR SHED = 25 sqm
 - TOTAL HARDSTANDING AREAS = 1,130 SQM (0.113 ha)
 - TOTAL AREA = 1,130 sqm (0.113 ha)

- LINE TYPES**
- LAND DRAIN
 - SWD SURFACE WATER OUTFALL

- SELF-BINDING GRAVEL/PERMEABLE PAVING W/ 150mm THICK GRAVEL SUBSTRATE
- SELF-BINDING GRAVEL/PERMEABLE PAVING (CAR PARK) WITH 300mm THK GRAVEL SUBSTRATE
- CONCRETE ACCESS RAMP IMPERMEABLE

B	09.06.26	PLANNING ISSUE	GAP
A	03.06.26	FIRST ISSUE	GAP
Rev.	Date	Description	Init.

Genever and Partners
Queen Anne House
15 Thames Street
Hampton TW12 2EW
Tel: 020 7828 6894
Email: mail@geneverandpartners.co.uk

Consulting Public Health Engineers

Client	BORDE HILL ESTATE		
Project:	BORDE HILL ESTATE – SUGWORTH FARM COMMUNITY PROJECT		
Title:	SITE DRAINAGE SCHEME		
Scale:	1:150 @A1	Date:	JUNE 2026
Drawn:	G.A.P.		
Drawing No:	5177-D-01		Rev: B

