


1725 3.004

CLIENT	CHLOE BREEN
DRAWING	PROPOSED GROUND FLOOR PLAN
DATE	FEBRUARY 2025
SCALE	1:50 @ A1

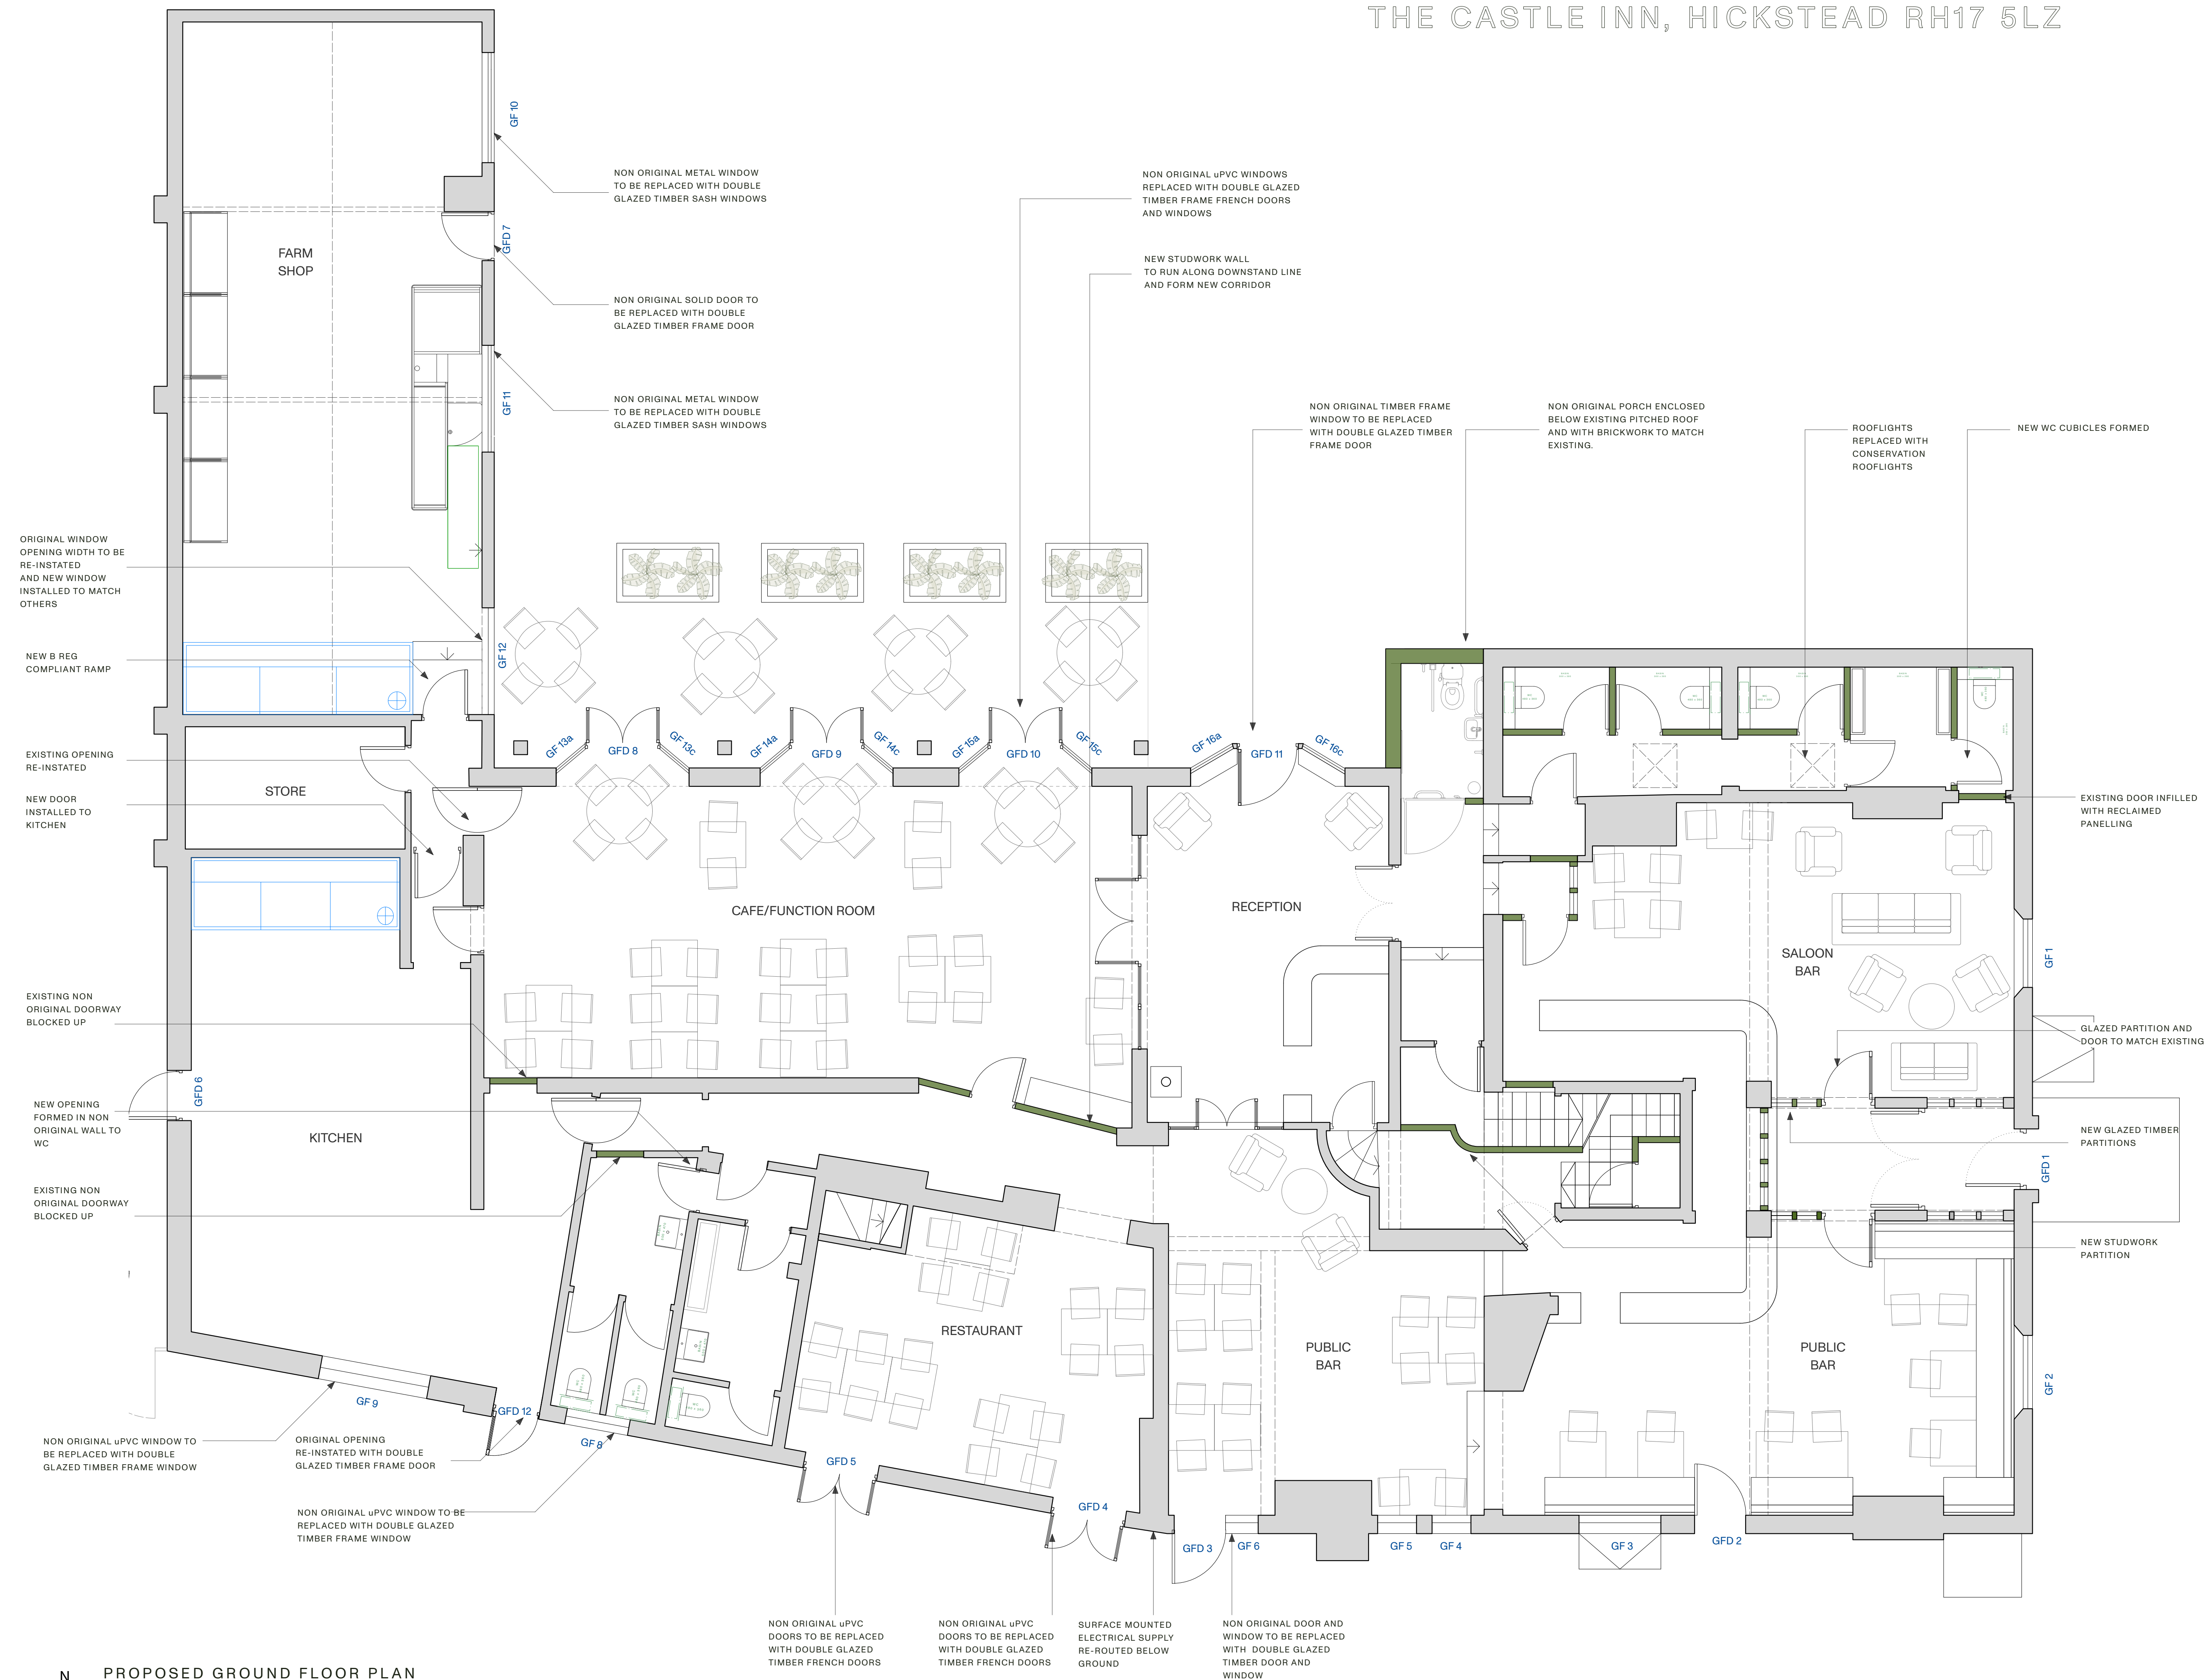

N.B. Unless otherwise noted this drawing is not to be used for construction purposes. If indicated as feasibility this drawing is subject to a detailed site investigation, including ground conditions/contaminates, drainage design and planning / density negotiations. The layout may be based upon an enlargement of an os sheet or other small scale plans and its accuracy needs to be verified by survey. CDM regulations have not been fully considered.

