


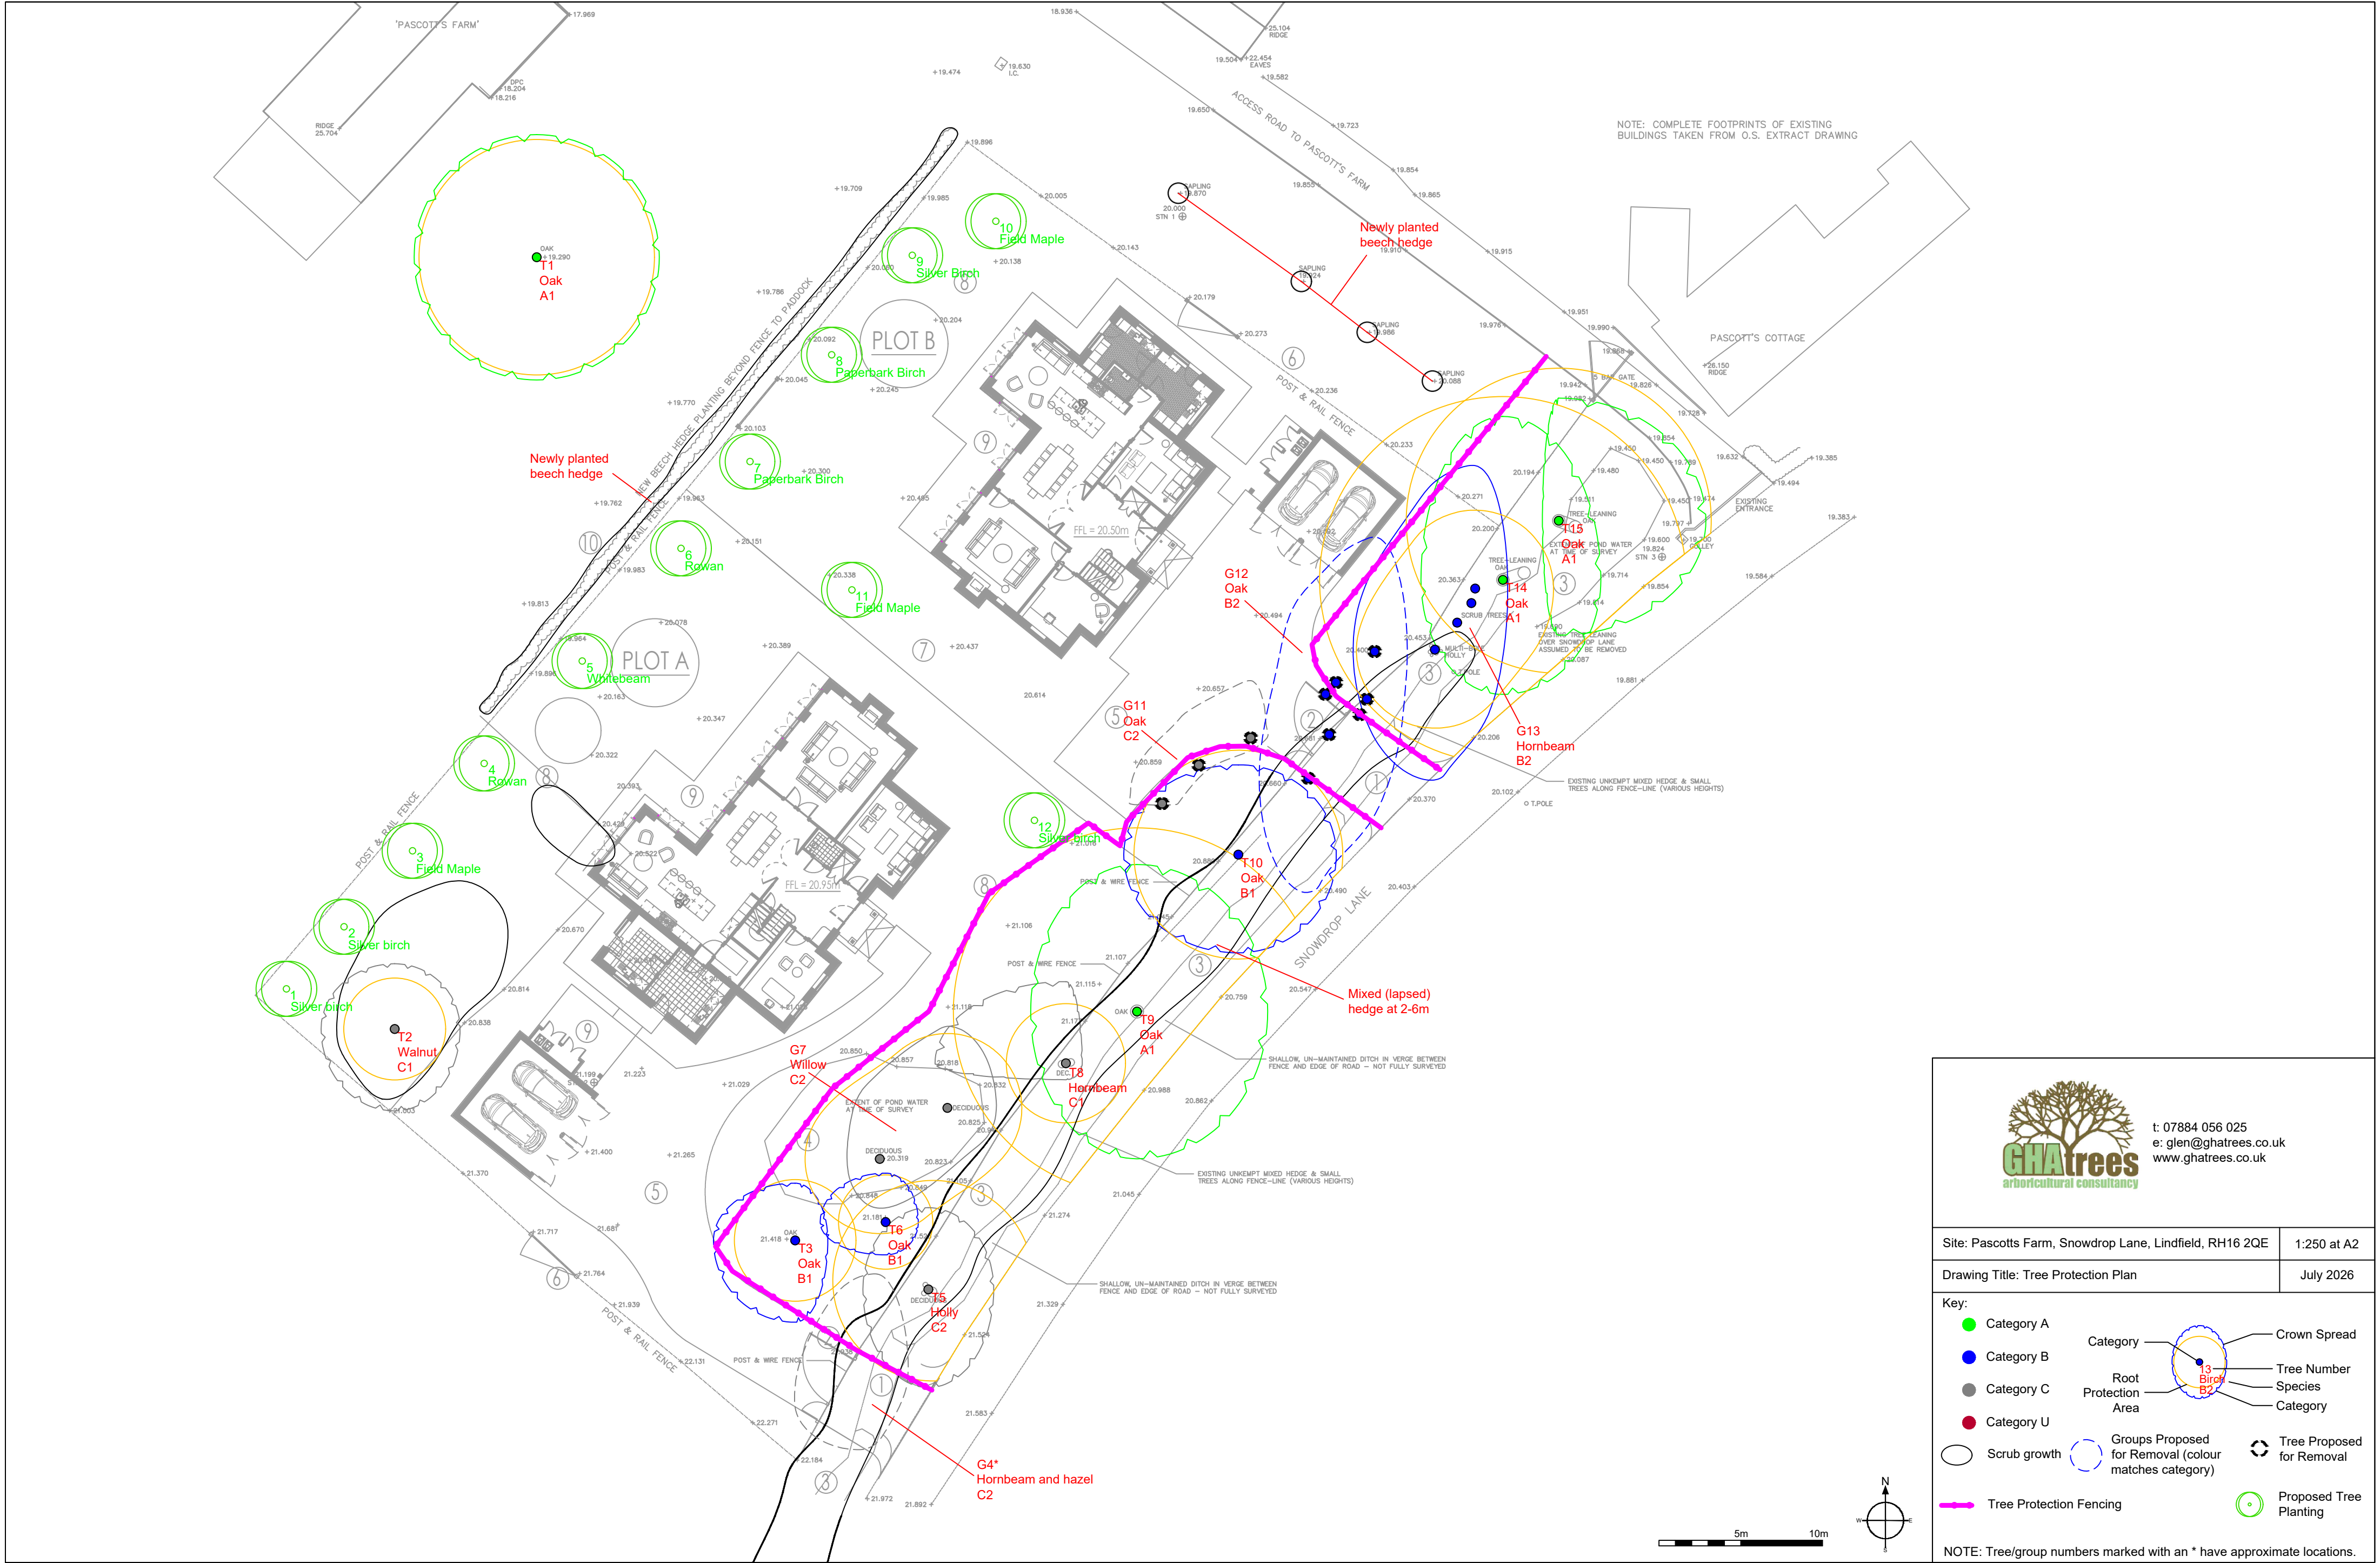

t: 07884 056 025
e: glen@ghatrees.co.uk
www.ghatrees.co.uk

Site: Pascotts Farm, Snowdrop Lane, Lindfield, RH16 2QE	1:250 at A2
Drawing Title: Tree Protection Plan	July 2026

Key:

- Category A (green circle)
- Category B (blue circle)
- Category C (grey circle)
- Category U (red circle)
- Scrub growth (dashed line)
- Tree Protection Fencing (pink line)
- Category (blue circle)
- Root Protection Area (dashed line)
- Groups Proposed for Removal (colour matches category) (dashed line)
- Crown Spread (dashed line)
- Tree Number (number)
- Species (text)
- Category (text)
- Tree Proposed for Removal (circle with cross)
- Proposed Tree Planting (green circle with number)

NOTE: Tree/group numbers marked with an * have approximate locations.