


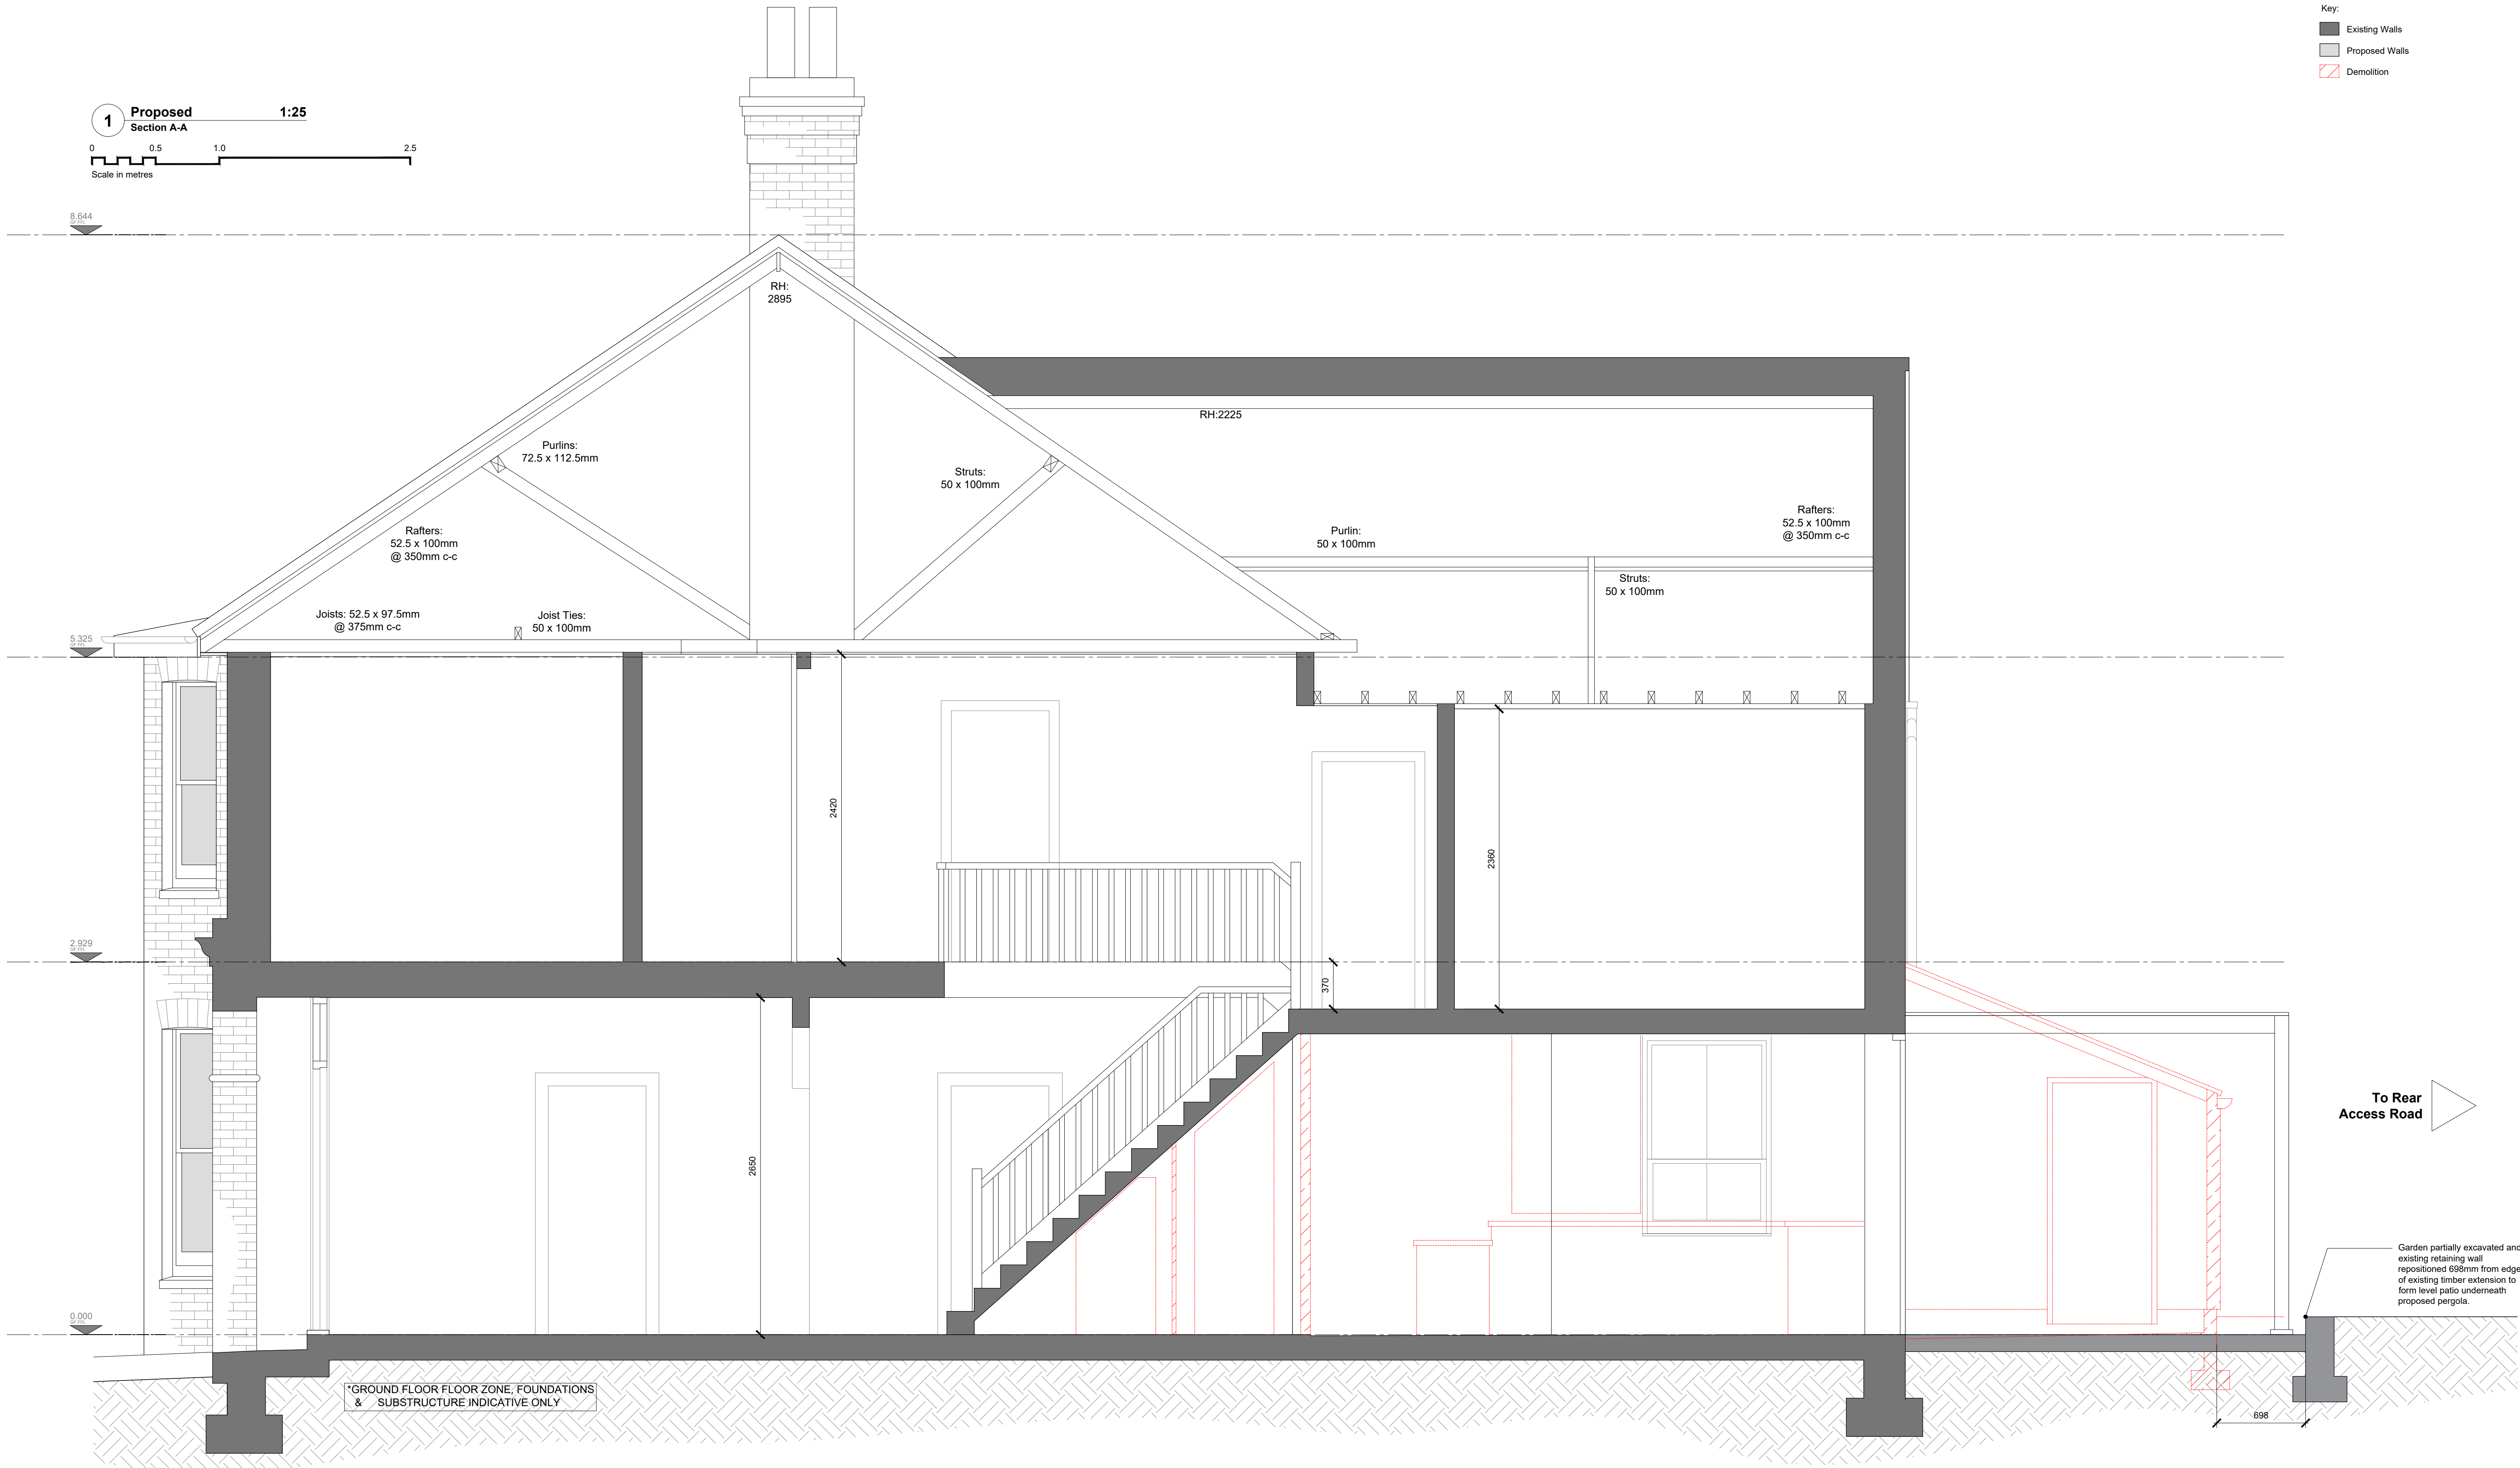


Key:

- Existing Walls
- Proposed Walls
- Demolition



1270HS | 140 High Street
Hurstpierpoint, BN6 9PX

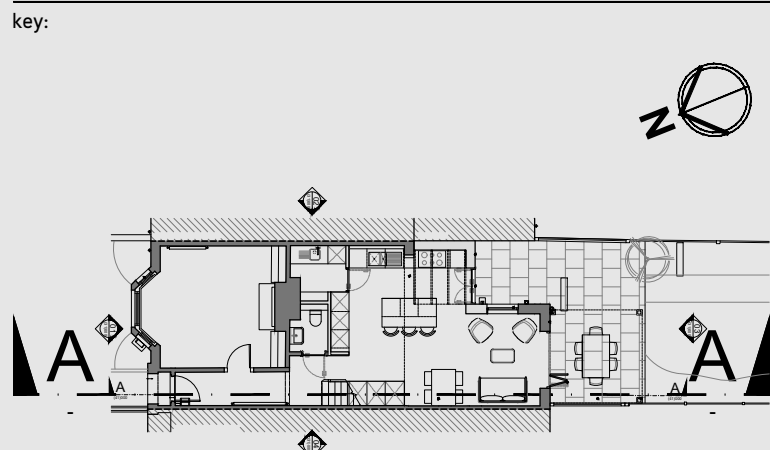

rev.	date	notes
/	18/03/2026	Issued for information.
A	12/05/2026	Issued for information.
B	05/06/2026	Issued for approval.

drawn	checked
SP	LH
SP	LH
SP	LH

client:
Simon Payne & Caroline Hayes

architect:
WILLOW
DESIGN PLANNING DELIVERY

370 Brighton Road,
Shoreham by Sea,
BN43 6RE
tel. 01273 456519
info@willowarchitects.net

issued for:
APPROVAL

drawn by:
SP

checked by:
LH

project north:



drawing title:
**Proposed
Section A-A**

scale @ A1:
1:25

(41)000

drawing no.

B

revision