


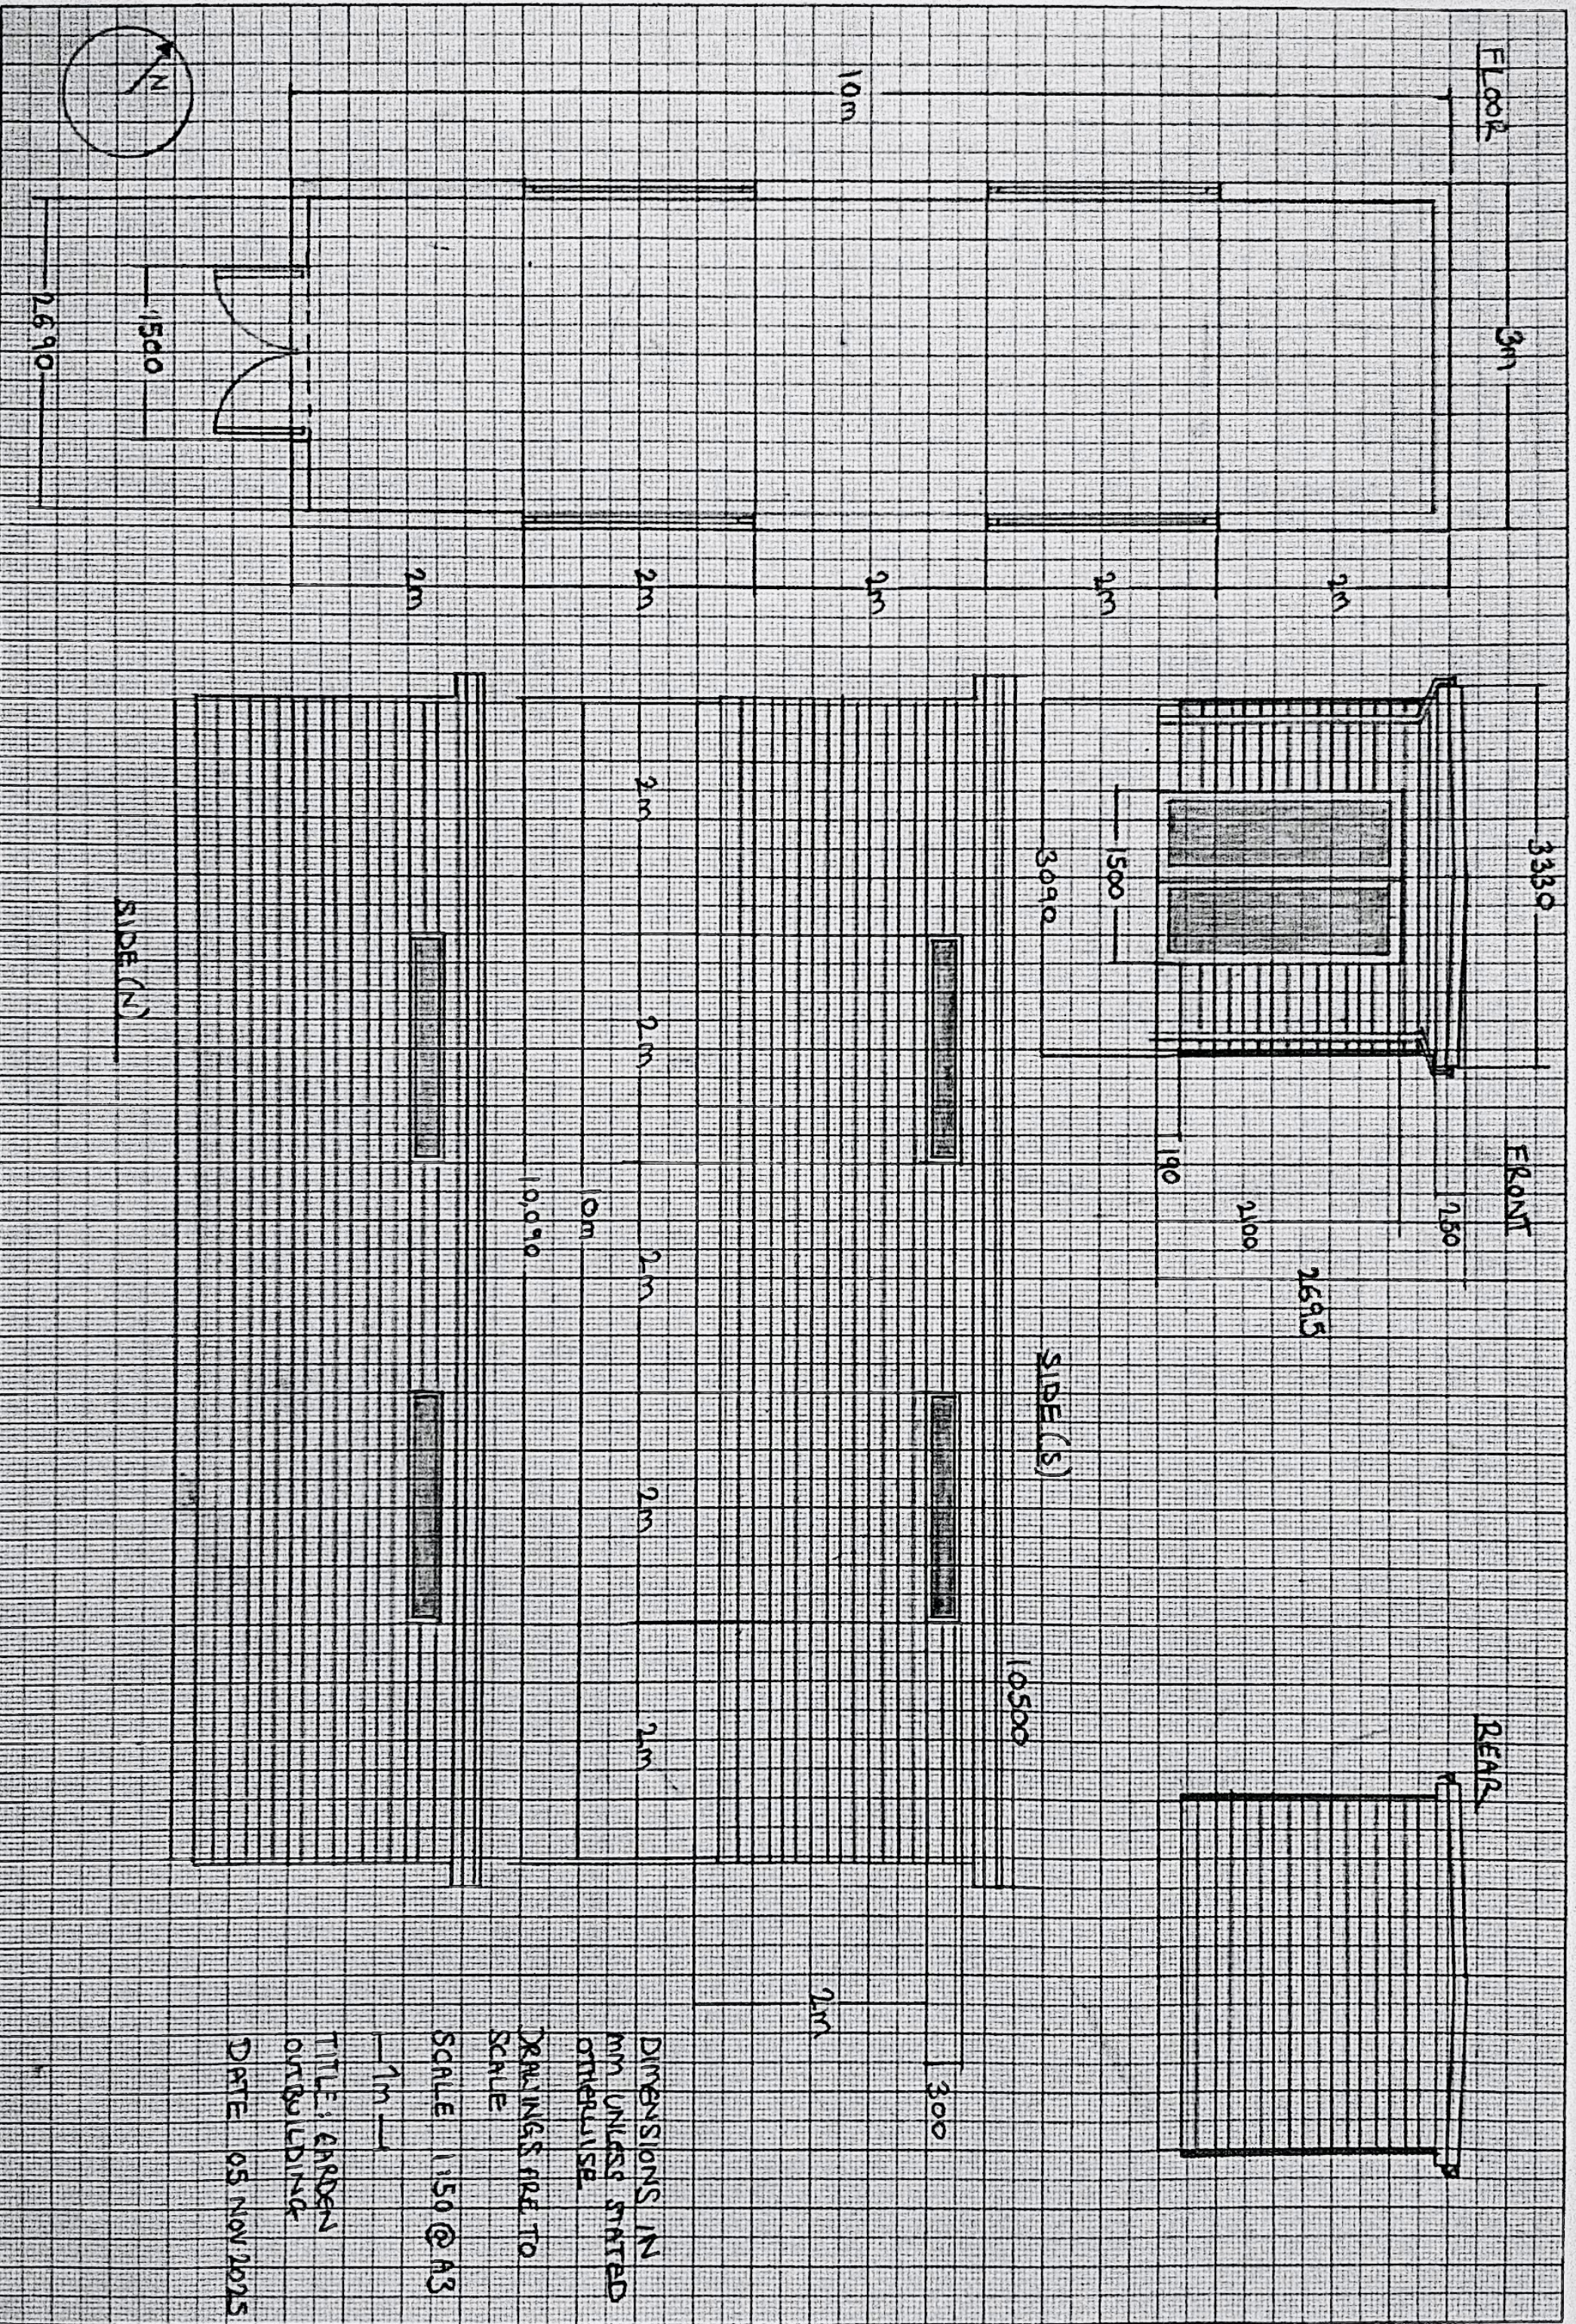

DIMENSIONS IN
MM UNLESS STATED
OTHERWISE.

DRAWINGS ARE TO
SCALE

SCALE 1:150 @ A3

1m

TITLE: GARDEN
OUTBUILDING

DATE 05 NOV 2025