


DO NOT SCALE

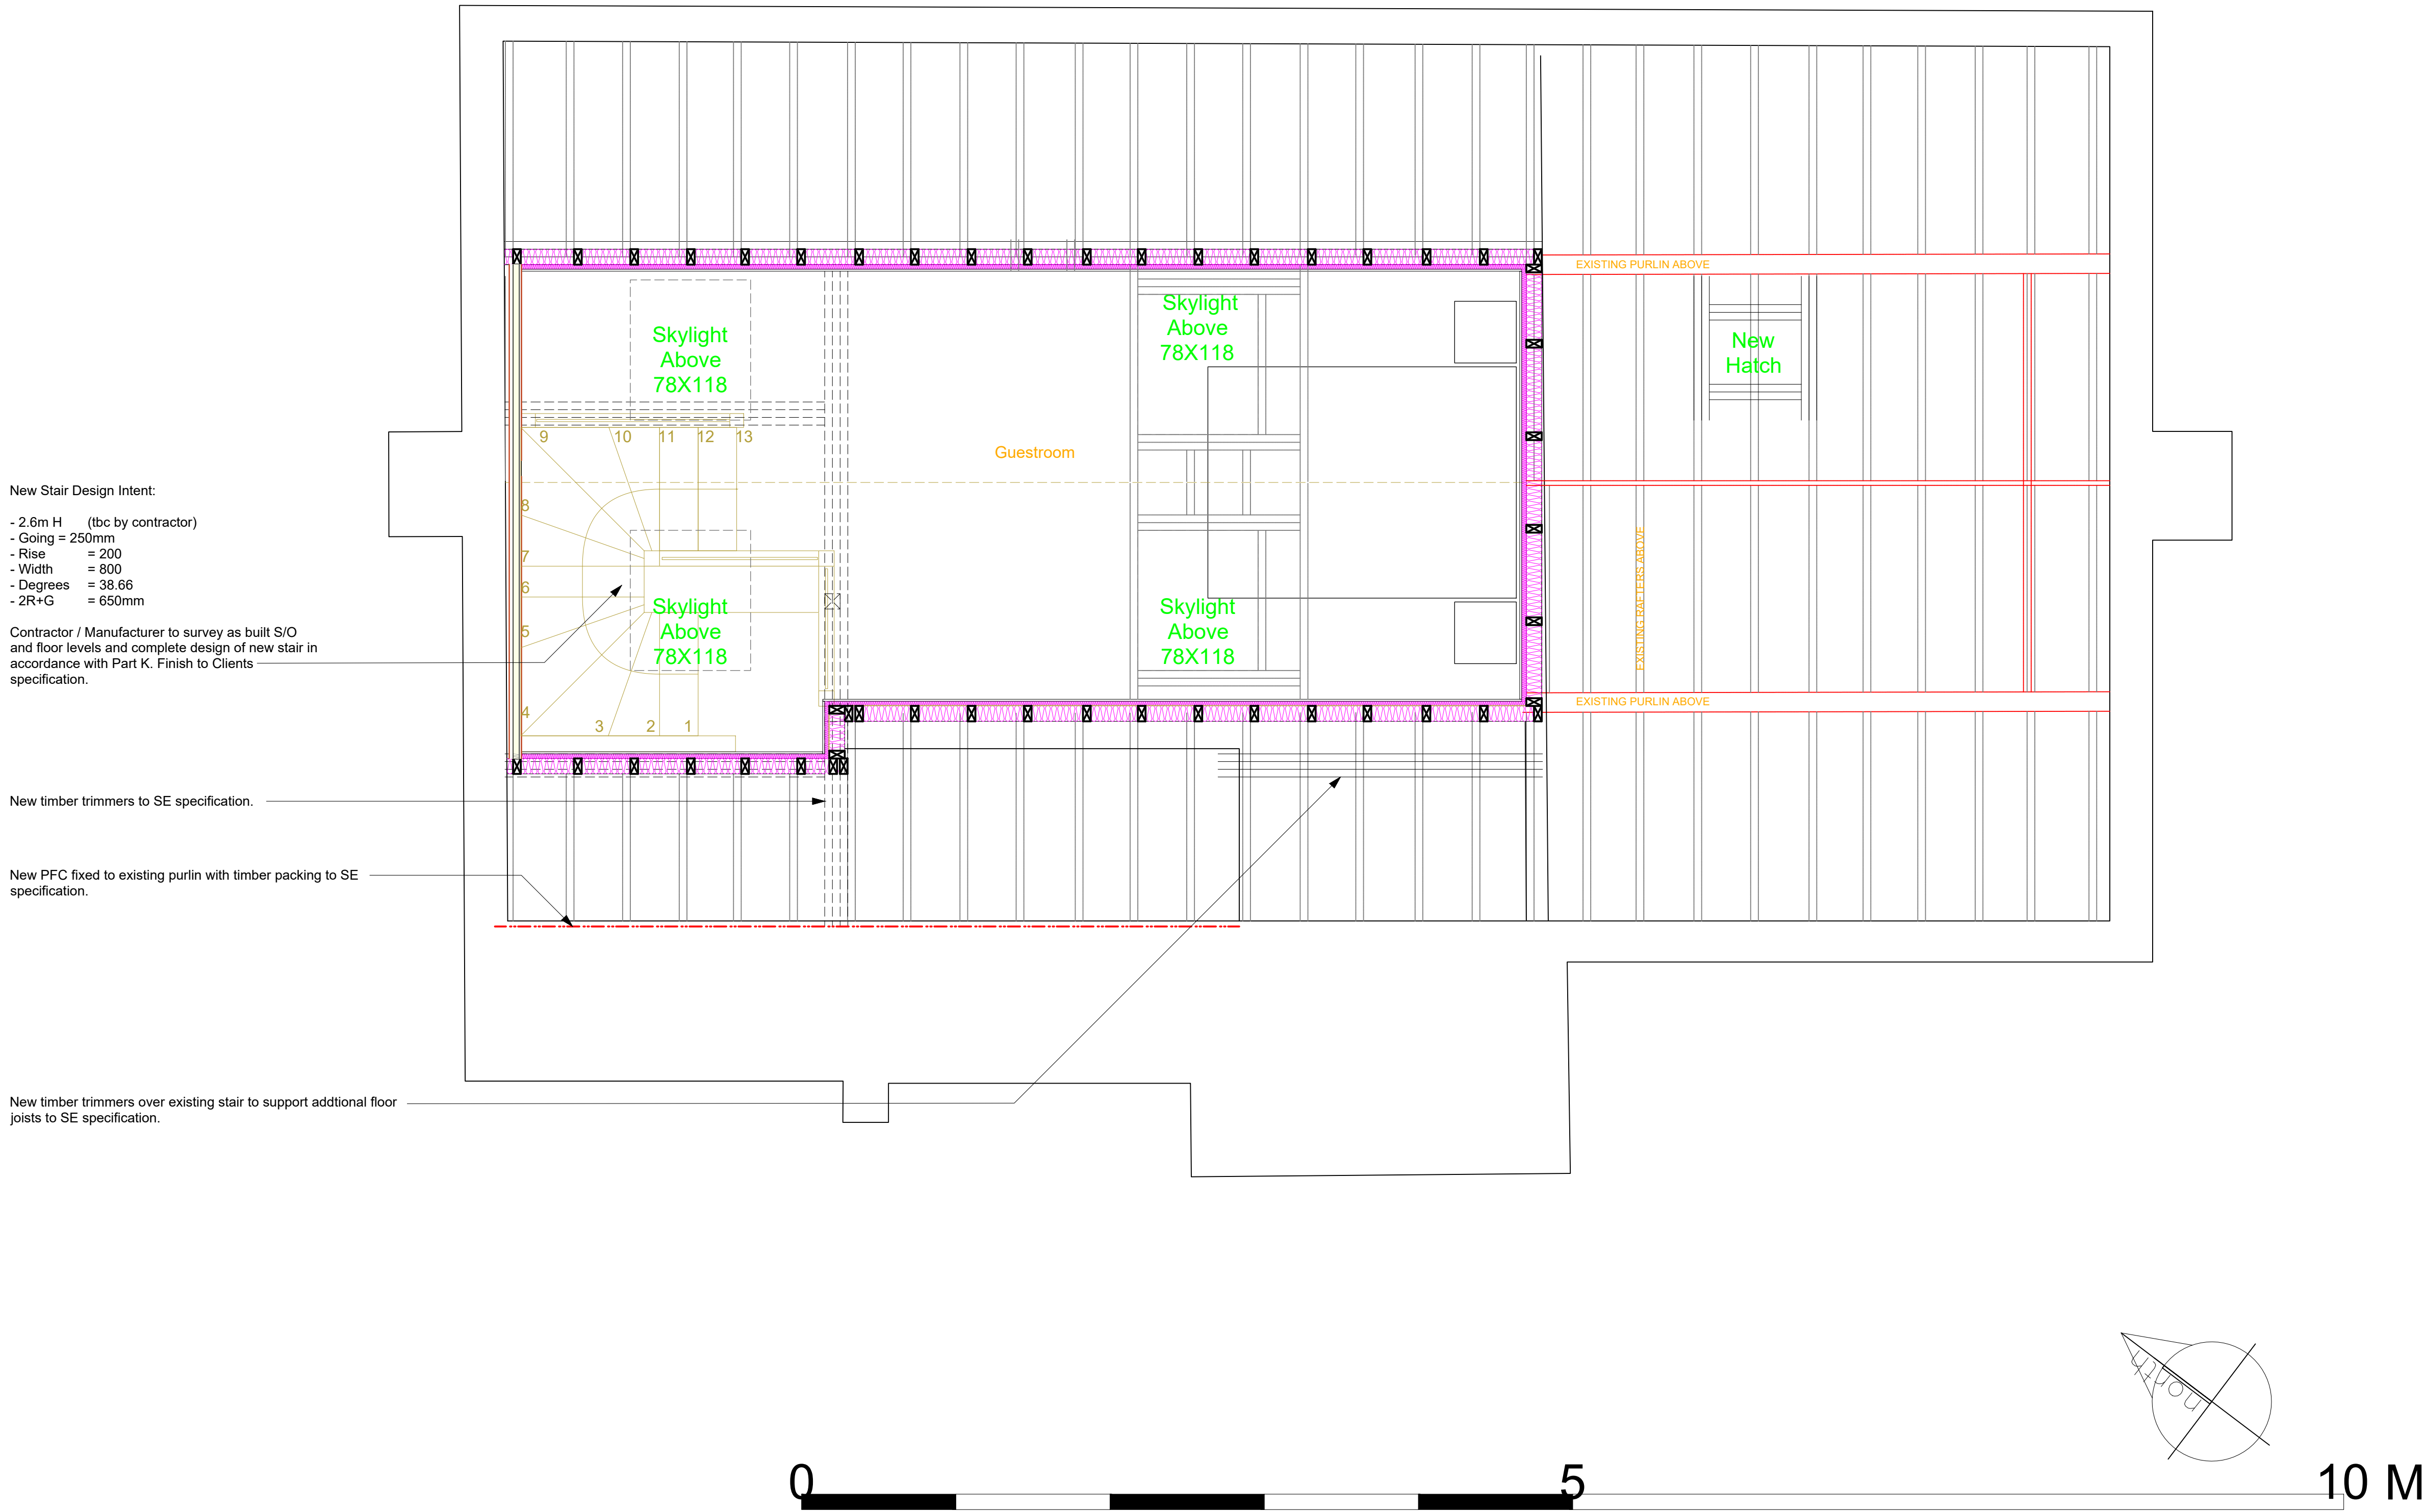

CLIENT: Mr Trubshaw			
SITE: 25 Lucastes Avenue			
TITLE: Proposed 2nd Floor			
SCALE AT A1: 1:50	DATE: 21/03/2025	DRAWN: BEL	CHECKED: RT
PROJECT NO: LAH	DRAWING NO: A1/0001	REVISION: B	