


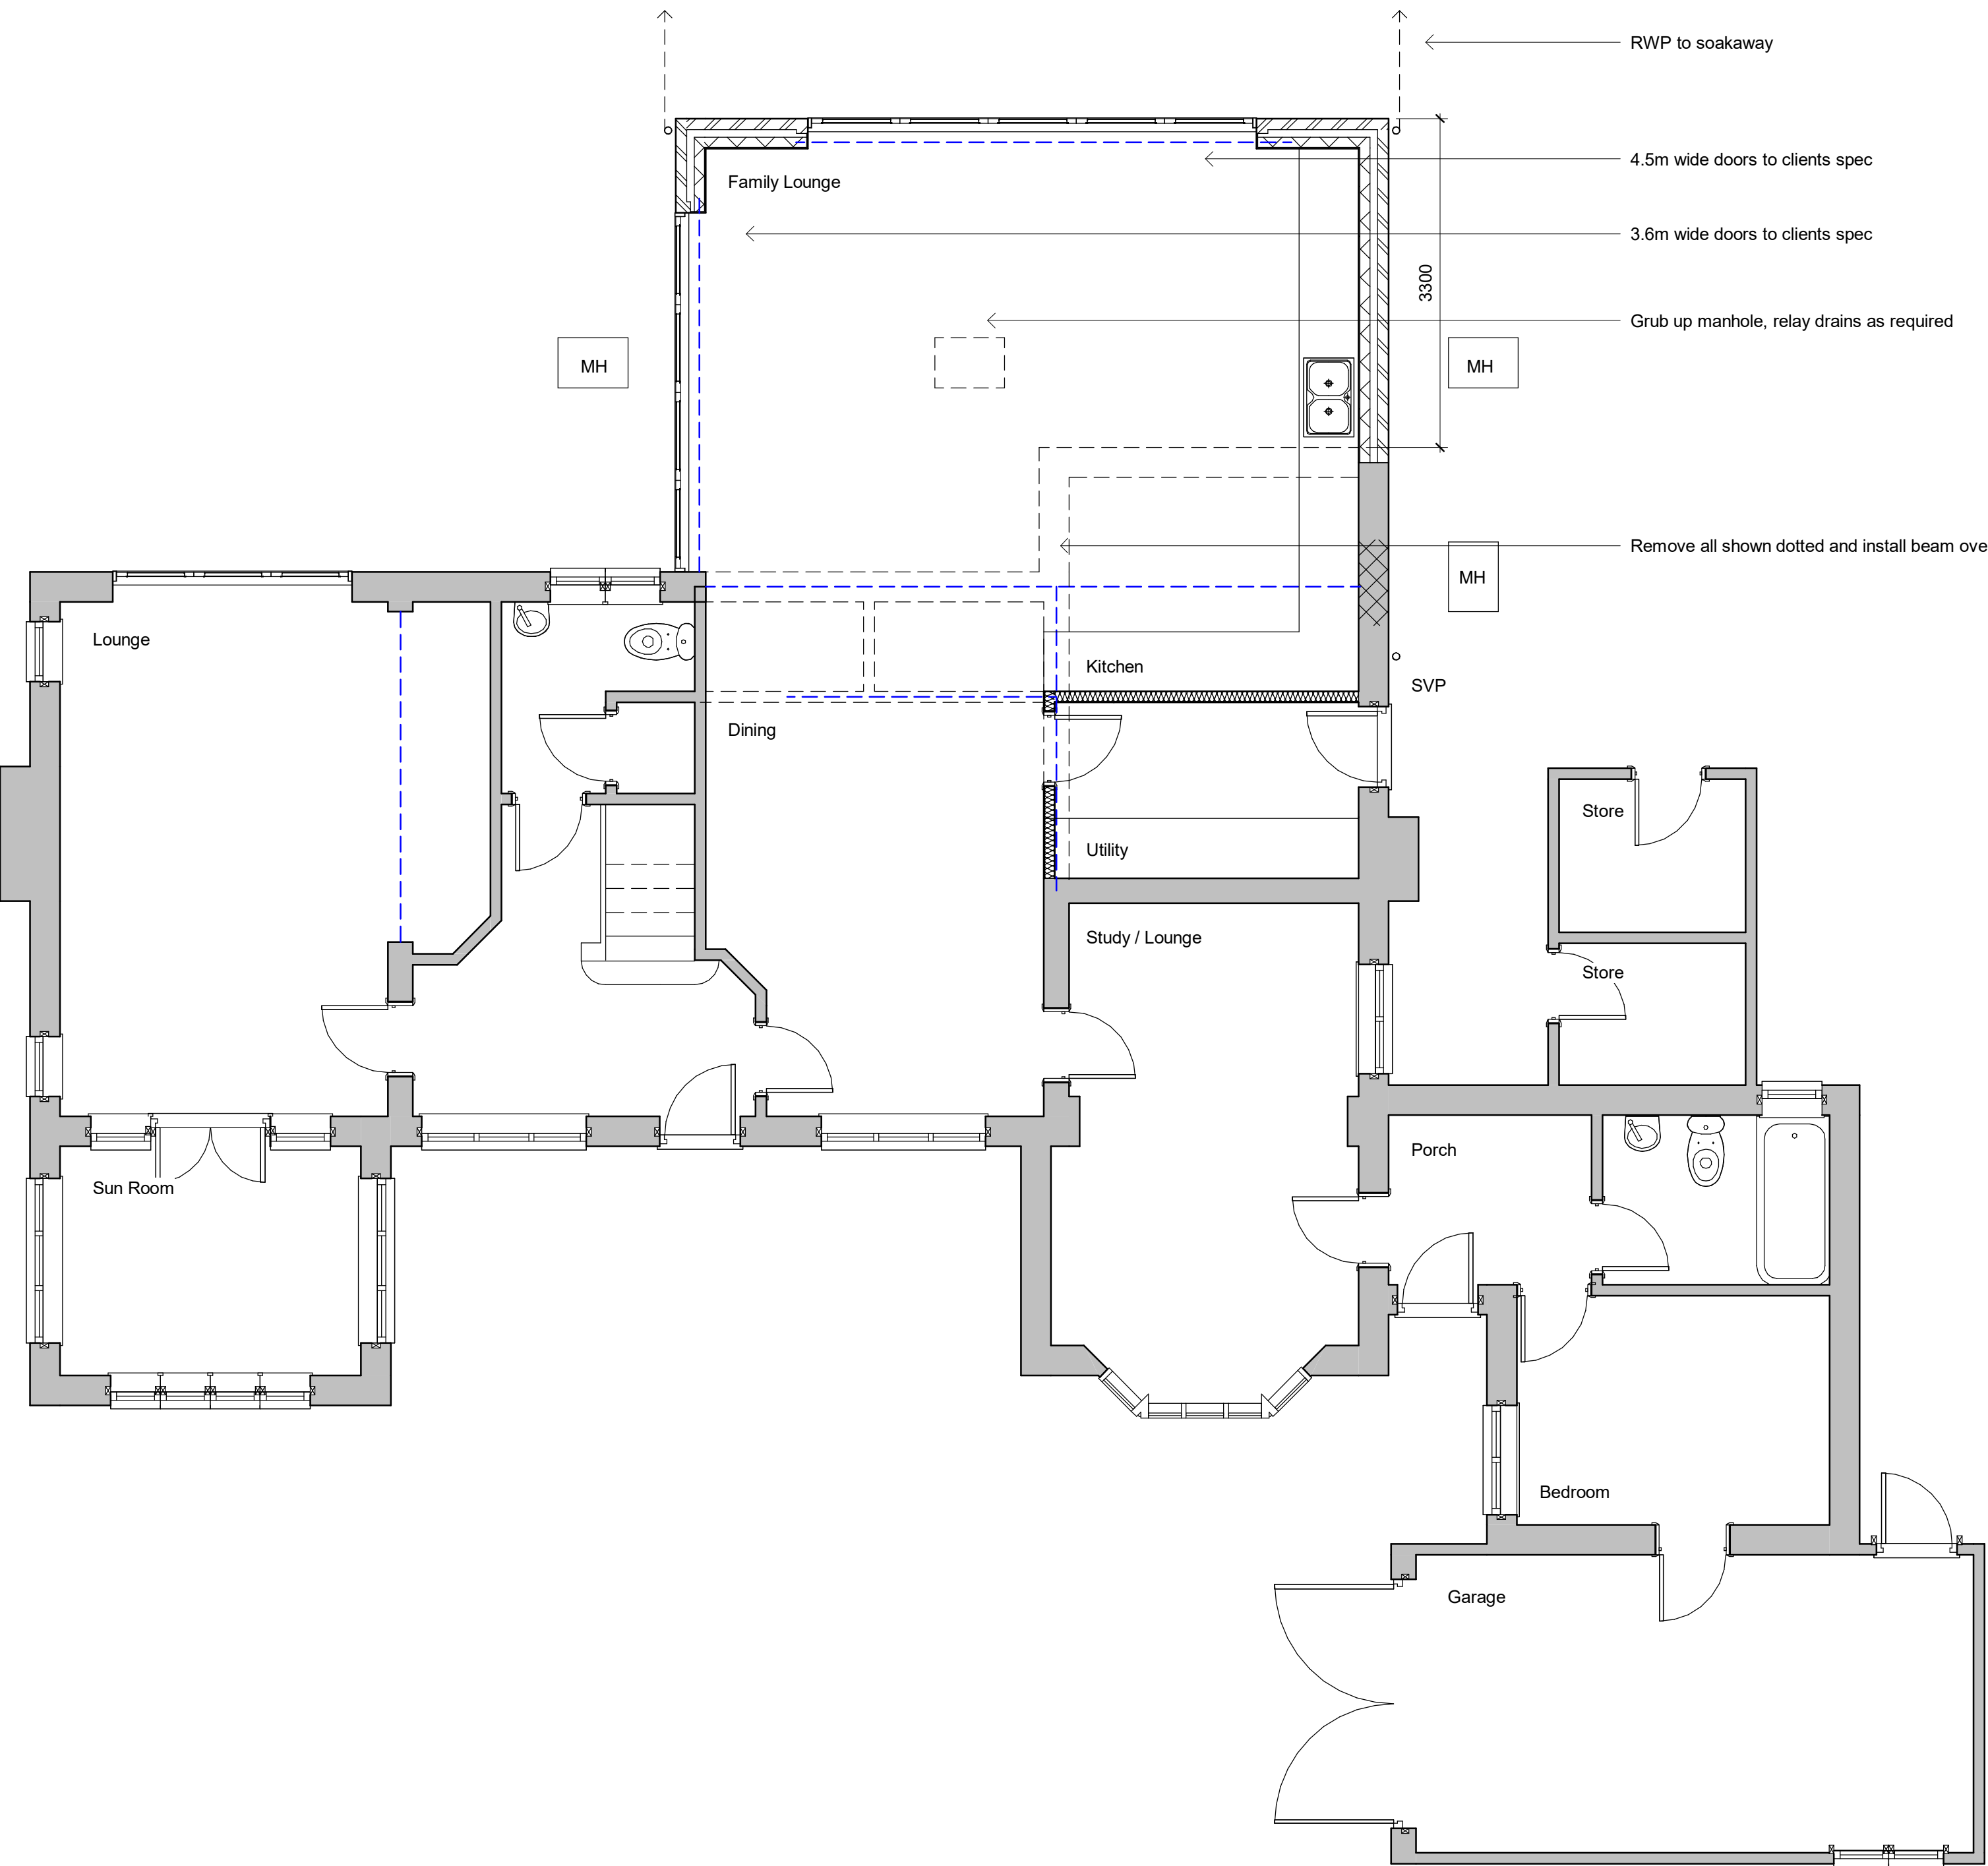

Ground Floor - Proposed - 1:50

Revisions

0.50.511.522.5

SCALE 50

1:

1012345

SCALE 100

1:

50510152025

SCALE 500

1:

1001020304050

SCALE 1250

1:

Materials

Drawing Number	2024/171	Sheet	2 of 4
Size	A1	Scale	1:50, 1:100, 1:500, 1:1250
Project	Proposed details November 2024		
Job Title	17 West Common Lindfield Haywards Heath RH16 2AJ		
Do Not scale from this drawing except for planning as photocopies will be subject to distortion Drawings to be read in conjunction with all other Designers and structural engineers contract drawings and specifications: Any discrepancies must be brought to the attention of the Designer immediately. The contractor must verify all dimensions by site measurement before ordering materials or manufacturing components Substitute materials and products to those named will be acceptable if proven to be of equal or higher performance and not in conflict with other elements			

M.J.Humphrey
Ltd

RICS

cabe
chartered association
of building engineers

Mel Humphrey MRICS, MBEng 9 Aldsworth Avenue Goring By Sea West Sussex BN12 4XQ	Adam Humphrey 4 Thalassa Road Worthing West Sussex BN11 2HH
Mel@mjhumphrey.co.uk 07701055182	Adam@mjhumphrey.co.uk 07812419142