



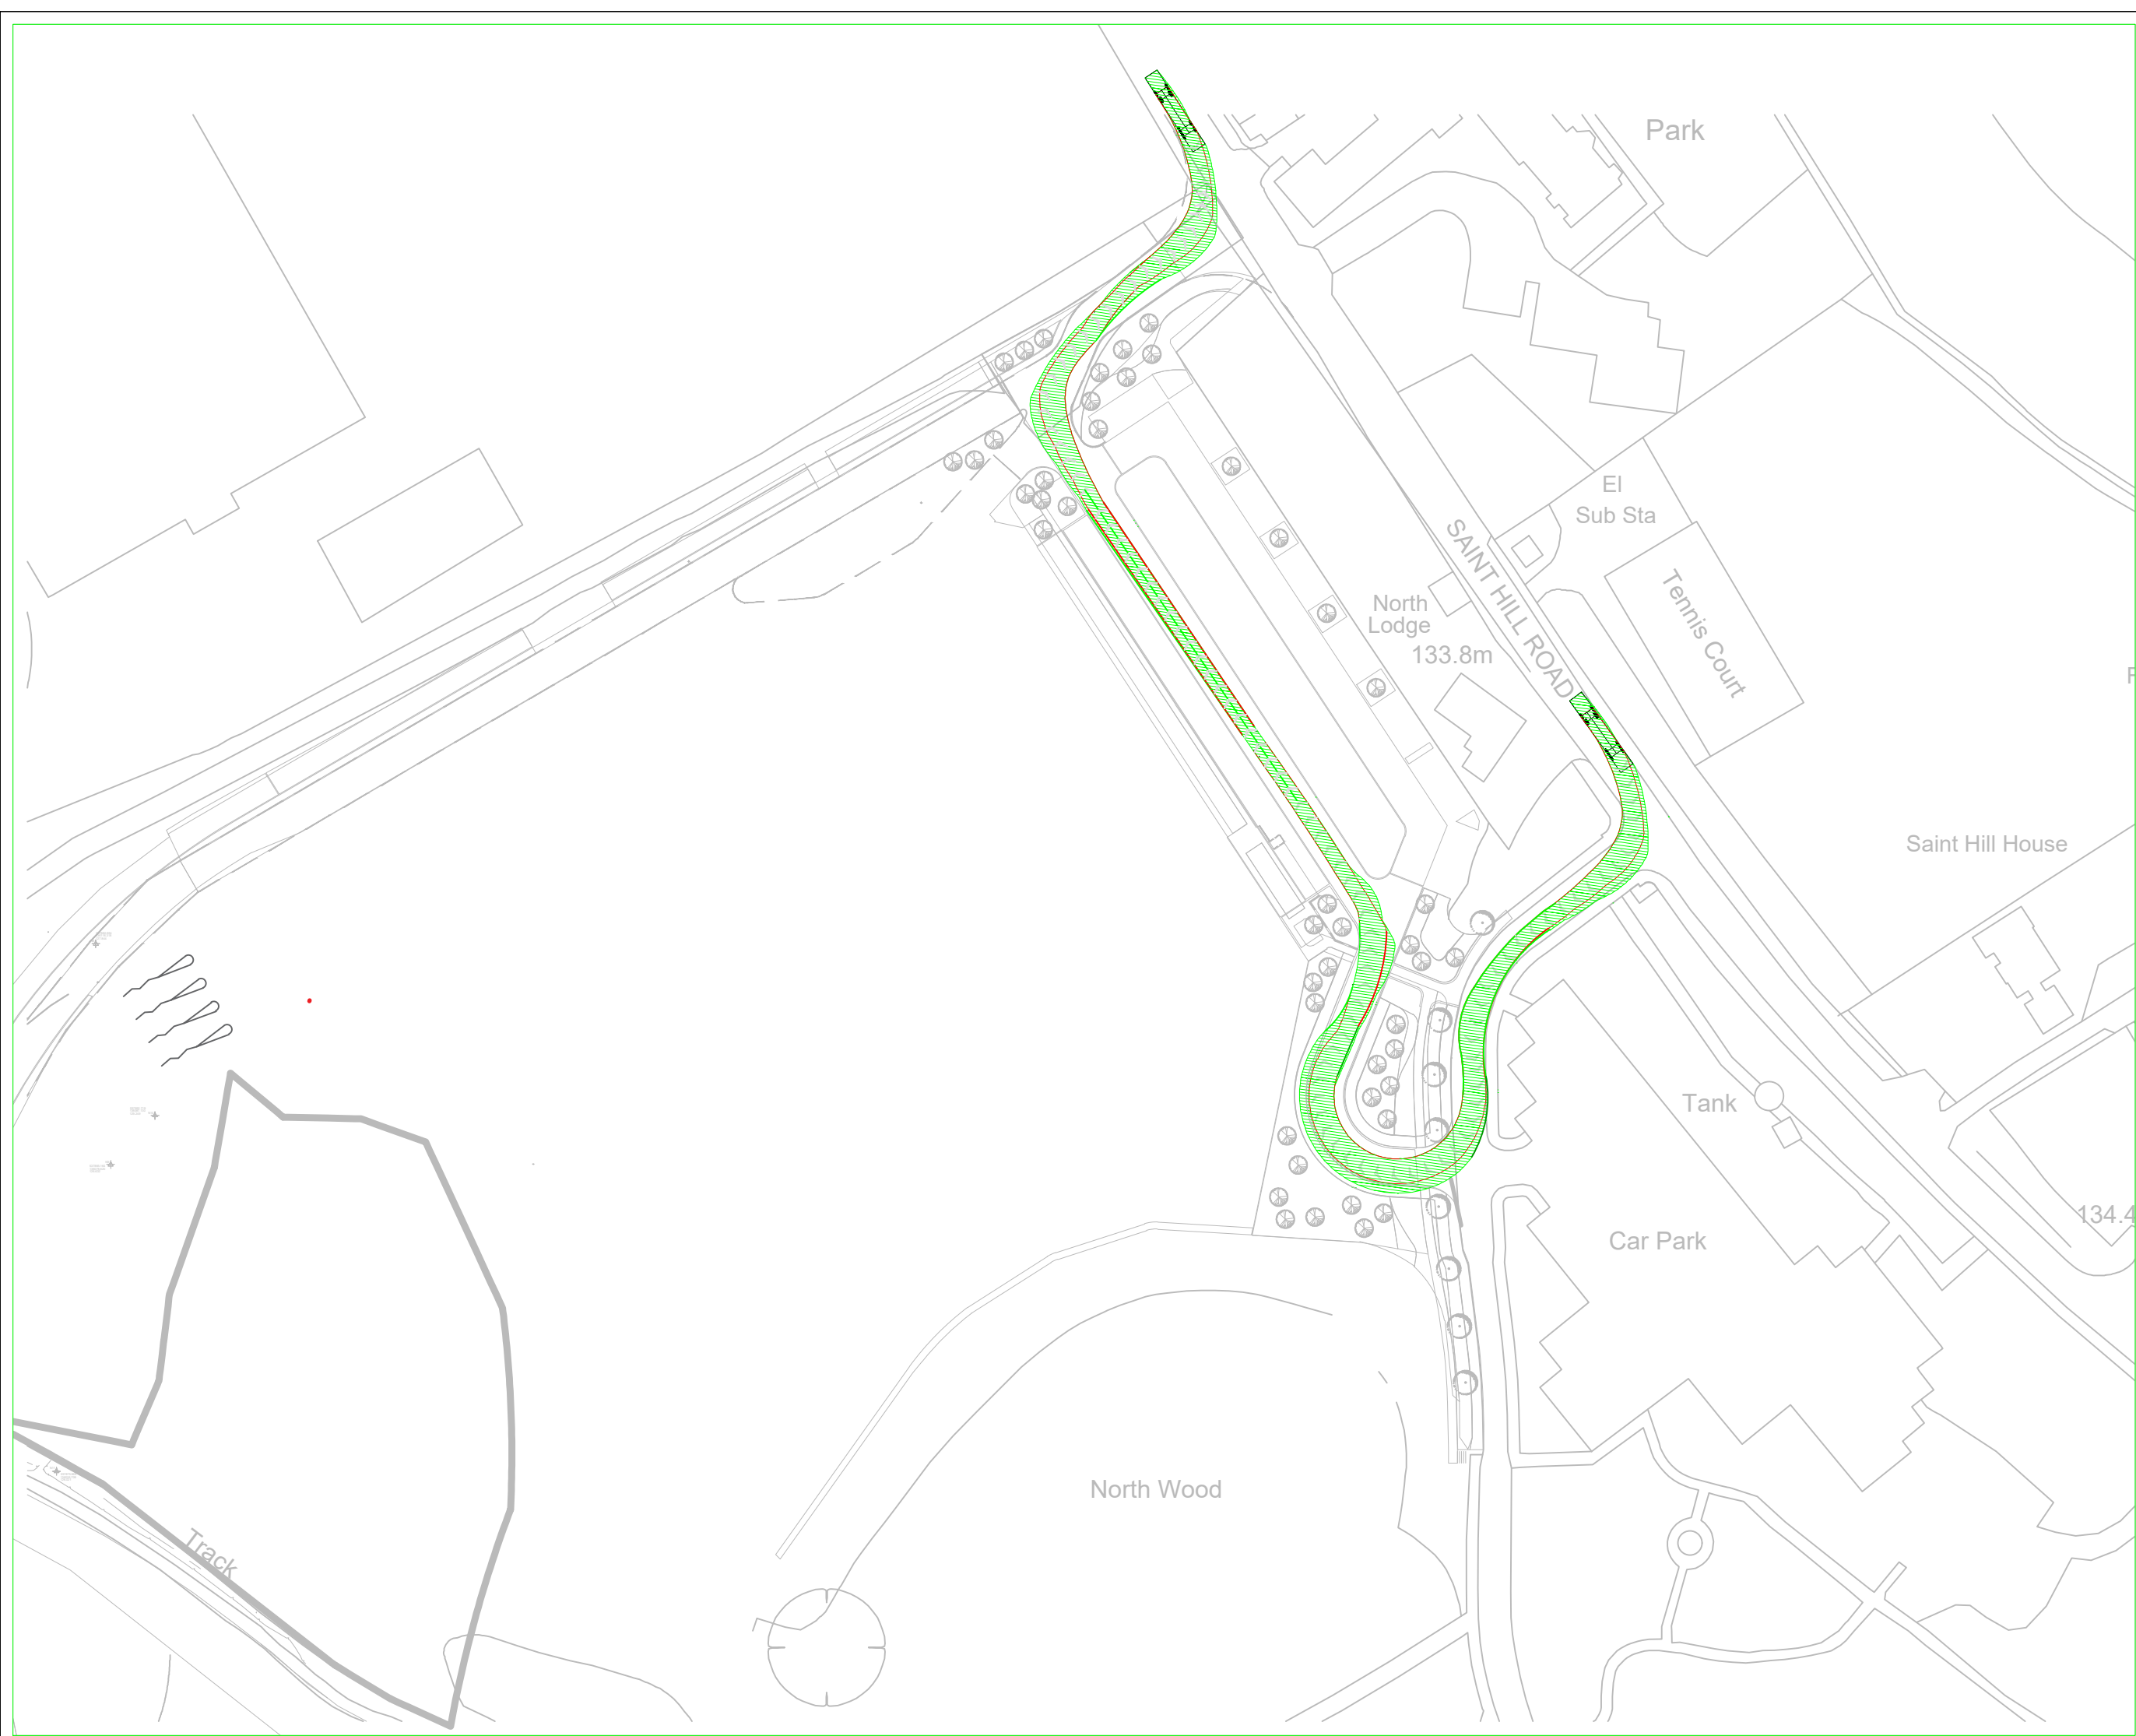

DESIGN VEHICLE

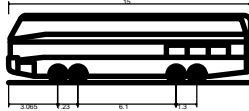

15m 6WS Luxury Coach
Overall Length 15.000m
Overall Width 2.500m
Overall Body Height 4.157m
Min Body Ground Clearance 0.387m
Track Width 2.800m
Lock to lock time 5.00s
Wall to Wall Turning Radius 12.490m

Project Title
Saint Hill Events

Drawing Title
Saint Hill Road
Coach Swept Path Pick-up

Originator RP	Approved	Date 15.02.2026	Scale 1:500 @ A3
------------------	----------	--------------------	---------------------

Drawing No. PTC/CA/45417/13	Rev. 1	Sheet No.
--------------------------------	-----------	-----------