INSET 1 - PEDESTRIAN IMPROVEMENTS - SUNNYHILL CLOSE
SCALE 1:500

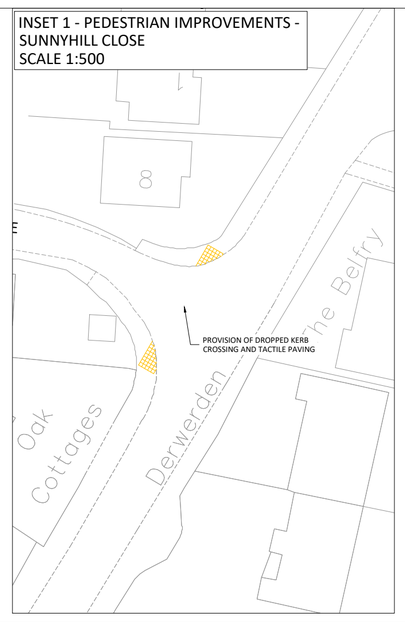

INSET 2 - PEDESTRIAN IMPROVEMENTS - BUCKLEY PLACE
SCALE 1:500

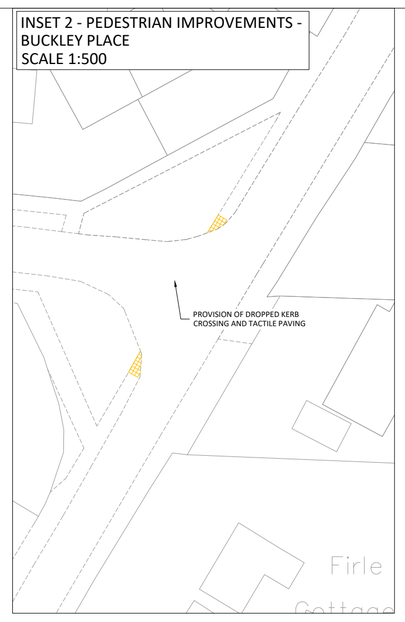

INSET 3 - PEDESTRIAN IMPROVEMENTS - SQUIRES CLOSE
SCALE 1:500

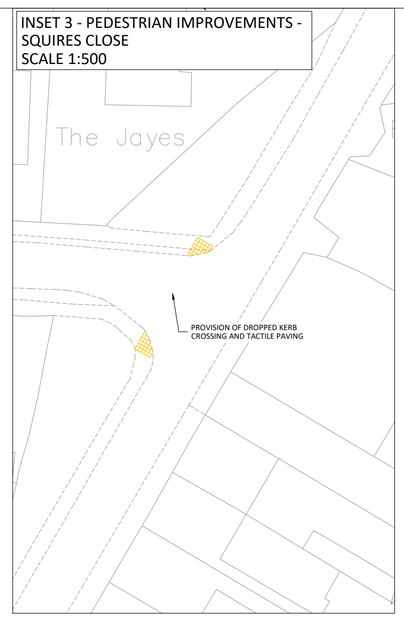

INSET 4 - PEDESTRIAN IMPROVEMENTS - SUNNY AVENUE (EAST)
SCALE 1:500

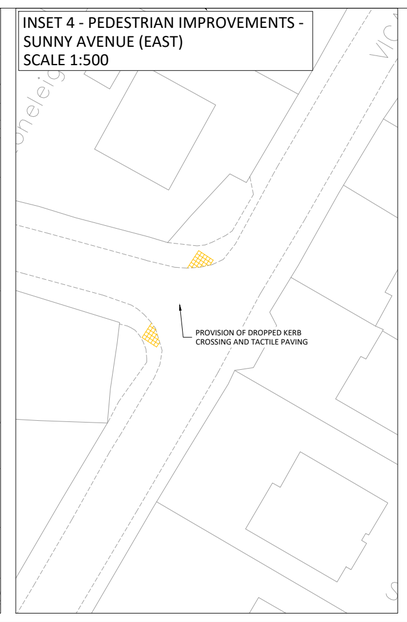

INSET 5 - PEDESTRIAN IMPROVEMENTS - GLEBELANDS
SCALE 1:500

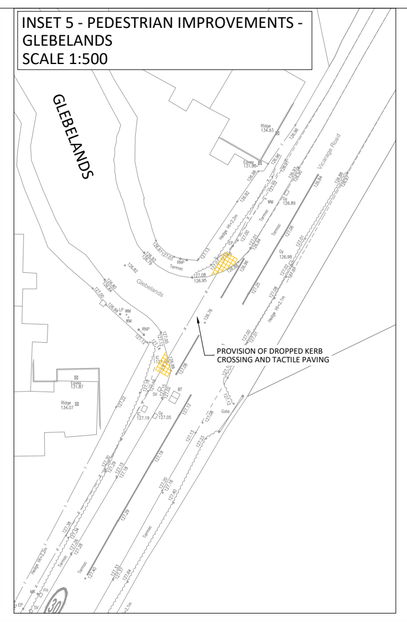

INSET 6 - PEDESTRIAN IMPROVEMENTS - SUNNY AVENUE (WEST)
SCALE 1:500

INSET 7 - PEDESTRIAN IMPROVEMENTS - SITE ACCESS / VICARAGE ROAD
SCALE 1:500

INSET 8 - PEDESTRIAN IMPROVEMENTS - SITE ACCESS / VICARAGE ROAD
SCALE 1:500

INSET 9 - PEDESTRIAN IMPROVEMENTS - TURNERS HILL ROAD (NORTH)
SCALE 1:500

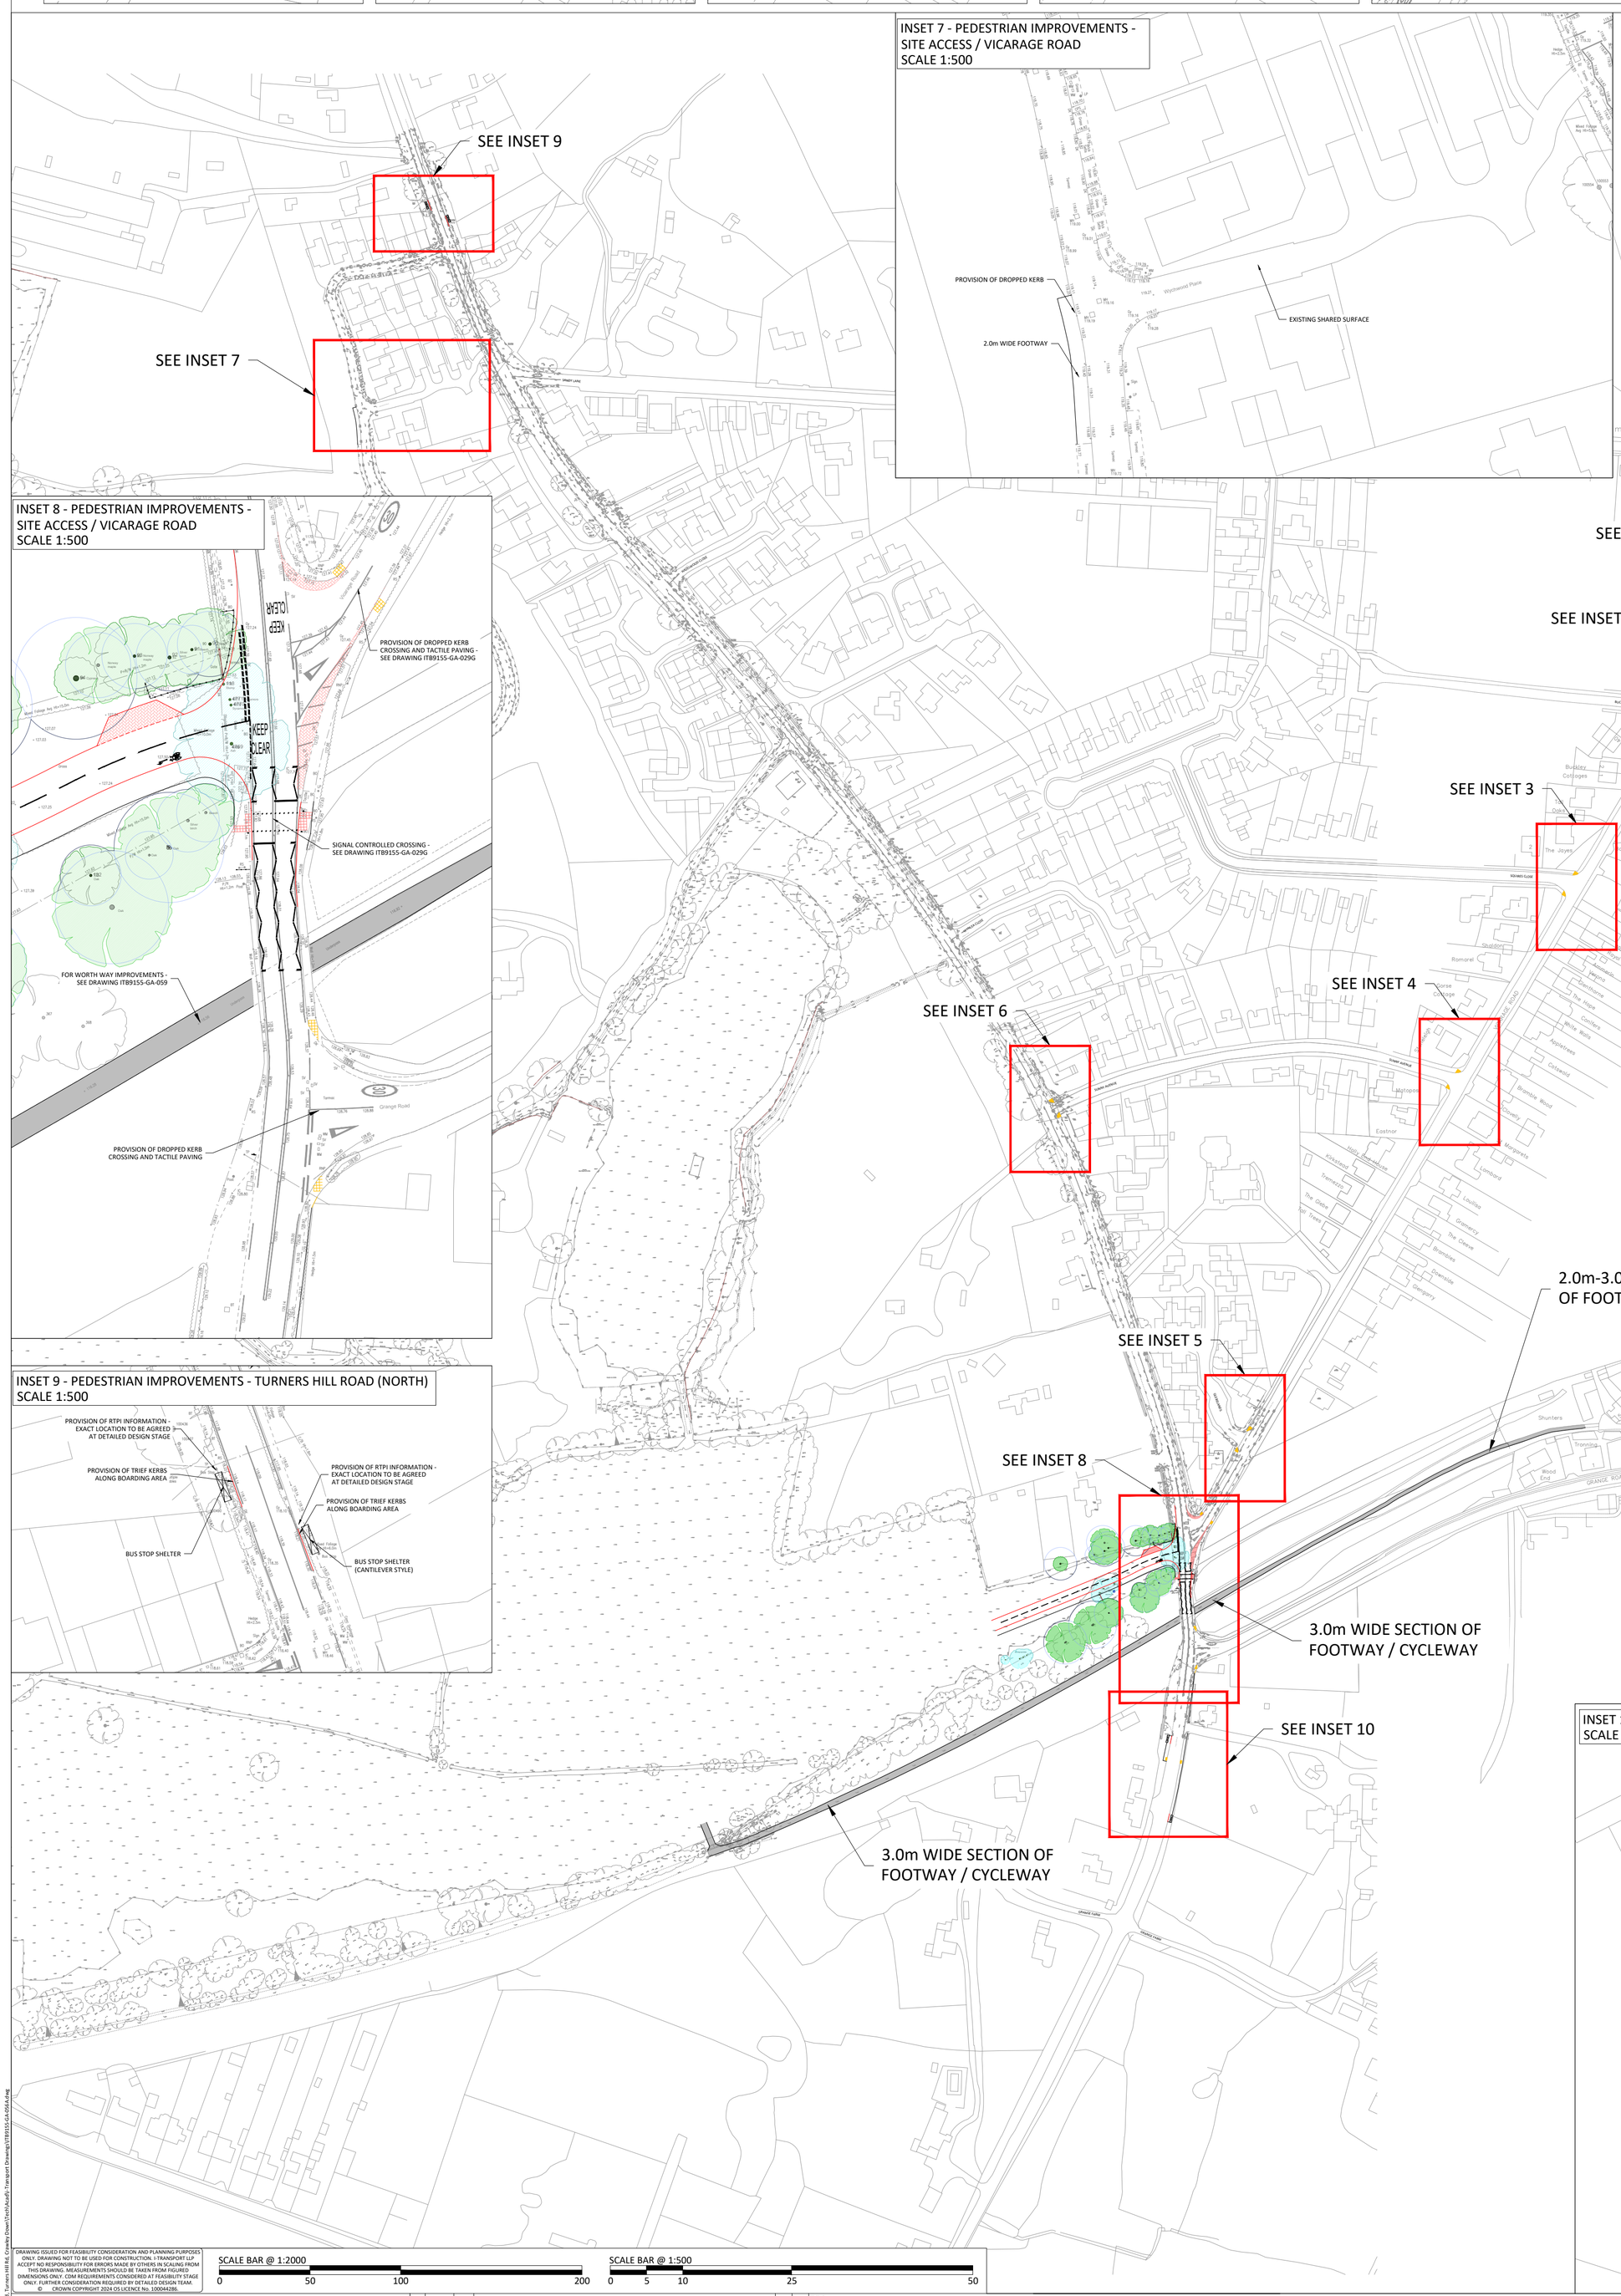

INSET 10 - PEDESTRIAN IMPROVEMENTS - TURNERS HILL ROAD (SOUTH)
SCALE 1:500

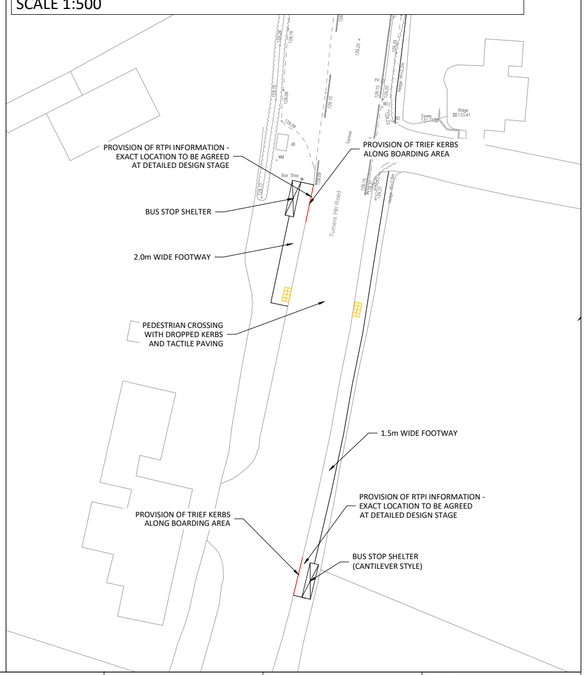

SCALE BAR @ 1:2000
0 50 100 200

SCALE BAR @ 1:500
0 5 10 25 50

DRAWING ISSUED FOR FEASIBILITY CONSIDERATION AND PLANNING PURPOSES ONLY. DRAWING NOT TO BE USED FOR CONSTRUCTION. I-TRANSPORT LLP ACCEPT NO RESPONSIBILITY FOR ERRORS MADE BY OTHERS IN SCALING FROM THIS DRAWING. MEASUREMENTS SHOULD BE TAKEN FROM FIGURED DIMENSIONS ONLY. CDM REQUIREMENTS CONSIDERED AT FEASIBILITY STAGE ONLY. FURTHER CONSIDERATION REQUIRED BY DETAILED DESIGN TEAM.
© CROWN COPYRIGHT 2024 OS LICENCE No. 100044286.

i-Transport
The Square, Basing View, Basingstoke, Hampshire, RG21 4EB
Tel: 01256 898366
www.i-transport.co.uk

REV	DATE	BY	DESCRIPTION	CHK	APD
A	07.10.24	SH	PEDESTRIAN / CYCLE IMPROVEMENTS UPDATED	MS	MS

STATUS: FOR INFORMATION

TITLE: OFF SITE PEDESTRIAN / CYCLIST IMPROVEMENTS

PROJECT: WYCHWOOD, TURNERS HILL ROAD, CRAWLEY DOWN

CLIENT: WATES DEVELOPMENTS

DRAWN:	CHECKED:	APPROVED:
SH	MS	MS
PROJECT No: ITB9155	SCALE @ A1: 1:2000 & 1:500	DATE: 05.07.24
DRAWING No: ITB9155-GA-056		REV: A

I:\Projects\9000 Series Project Numbers\9155\FR Wychwood, Turners Hill Rd, Crawley Down\Tech\Acad\i-Transport Drawing\ITB9155-GA-056A.dwg