


Copyright: This drawing must not be copied, amended or reproduced without the prior written agreement.

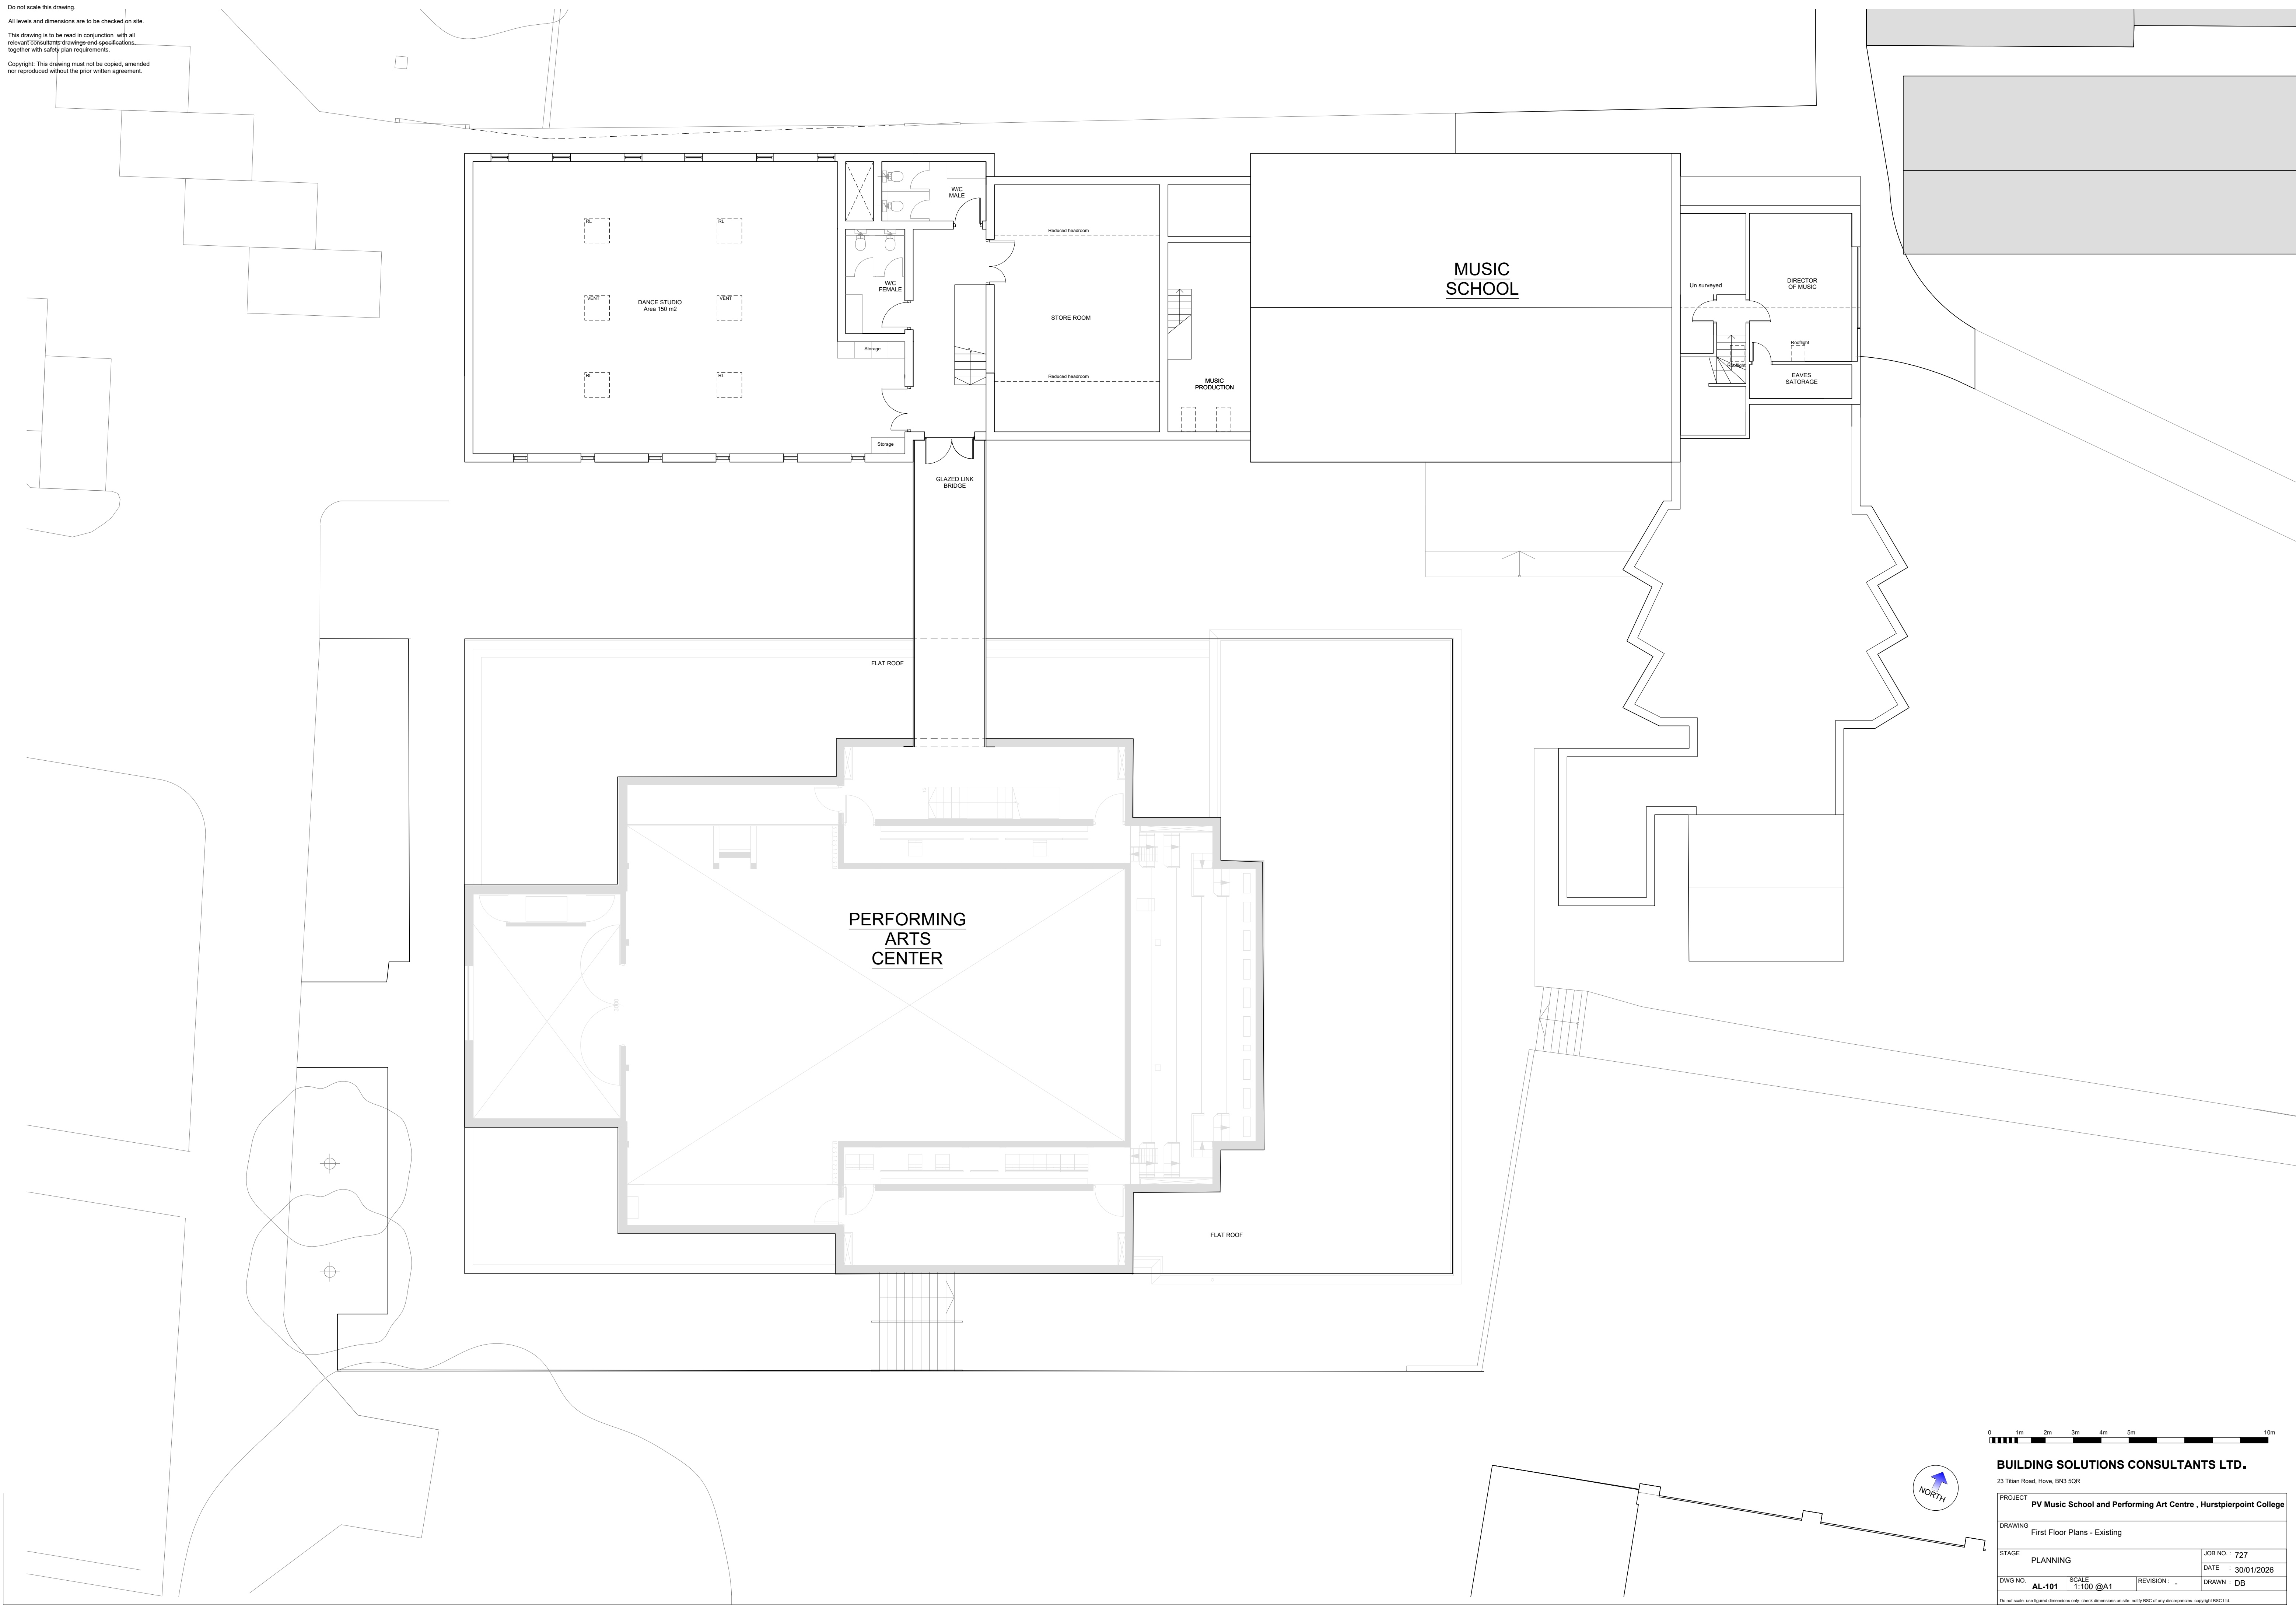

DWG NO.	AL-101	SCALE	1:100 @A1	REVISION :	-	DRAWN :	DB
---------	--------	-------	-----------	------------	---	---------	----

Do not scale: use figured dimensions only; check dimensions on site; notify BSC of any discrepancies; copyright BSC Ltd.