




Notes:
Do not scale this drawing.
All levels and dimensions are to be checked on site.
This drawing is to be read in conjunction with all relevant consultants drawings and specifications, together with safety plan requirements.
Copyright: This drawing must not be copied, amended nor reproduced without the prior written agreement.

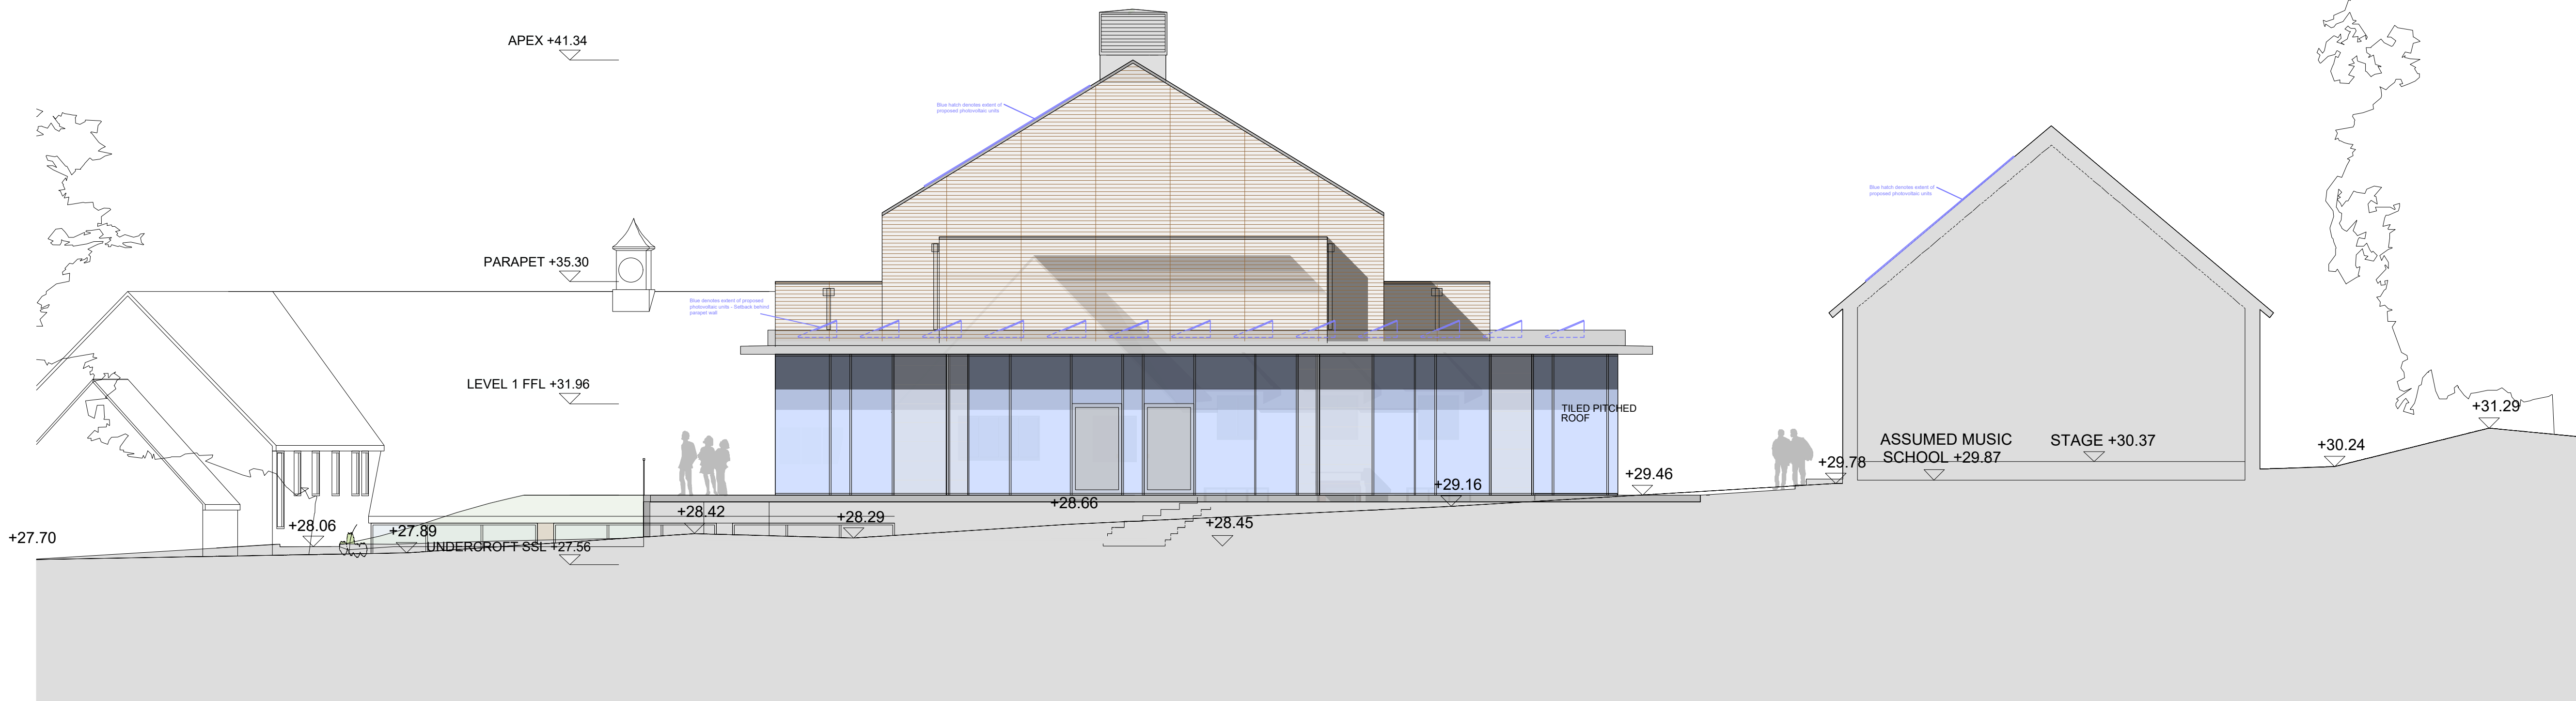

EASTERN ELEVATION

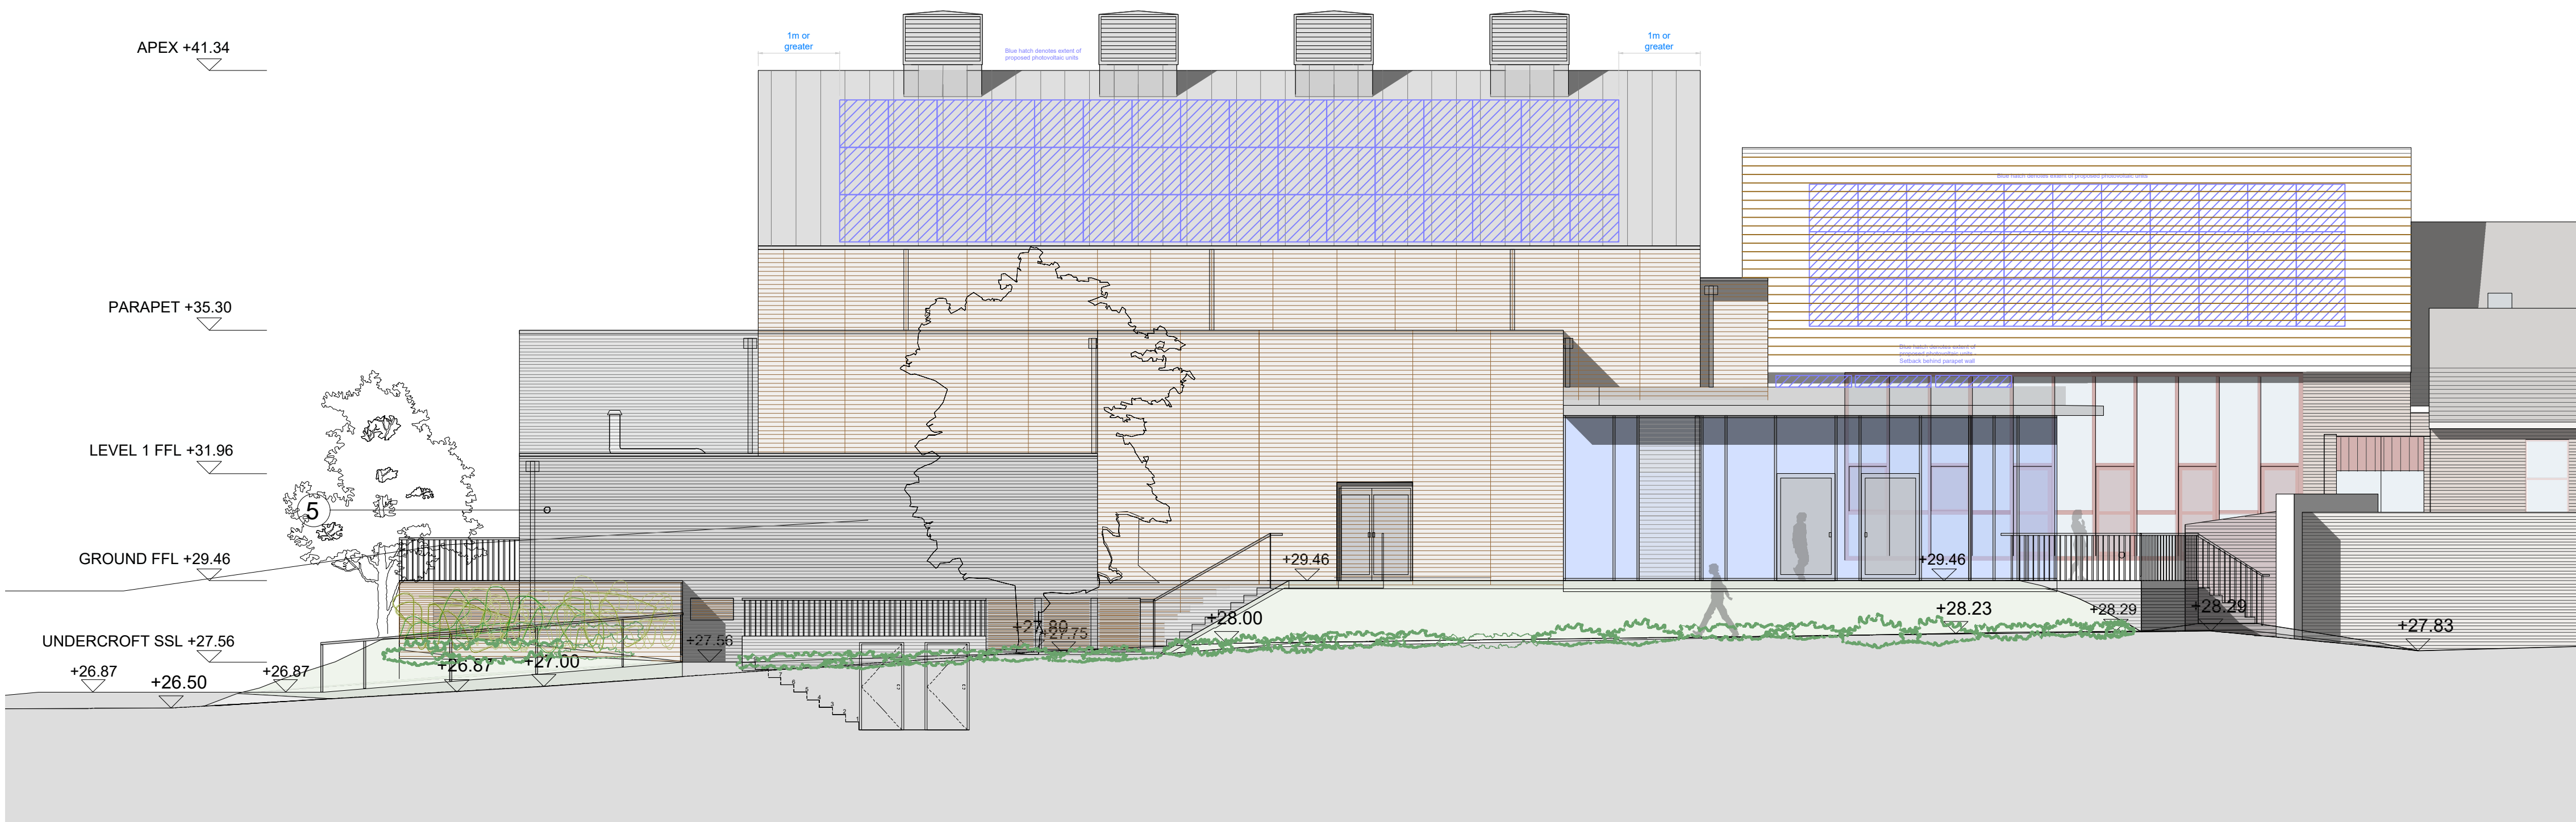

SOUTHERN ELEVATION

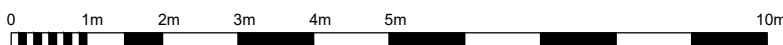

BUILDING SOLUTIONS CONSULTANTS LTD.

23 Trian Road, Hove, BN3 5QR

PROJECT	PV Music School and Performing Art Centre , Hurstpierpoint College		
DRAWING	Elevations Performing Art Centre - Proposed		
STAGE	PLANNING	JOB NO. : 727	DATE : 30/01/2026
DWG NO. AL-205	SCALE 1:100 @A1	REVISION : -	DRAWN : DB

Do not scale: use figured dimensions only: check dimensions on site: notify BSC of any discrepancies: copyright BSC Ltd.