


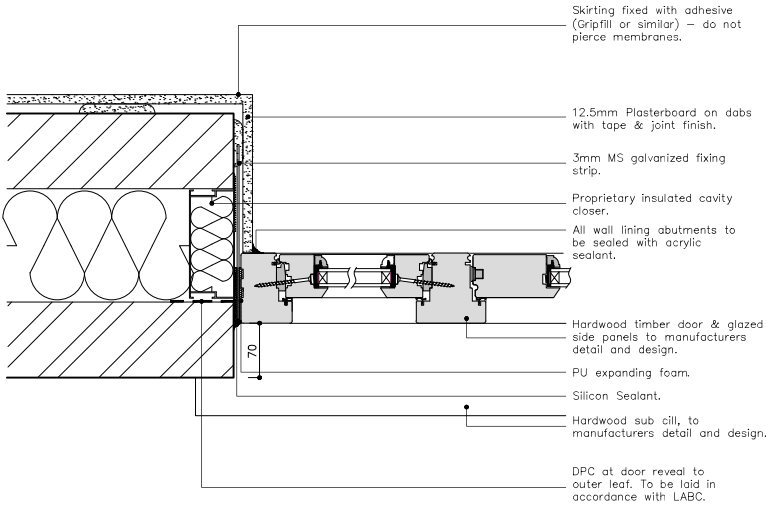


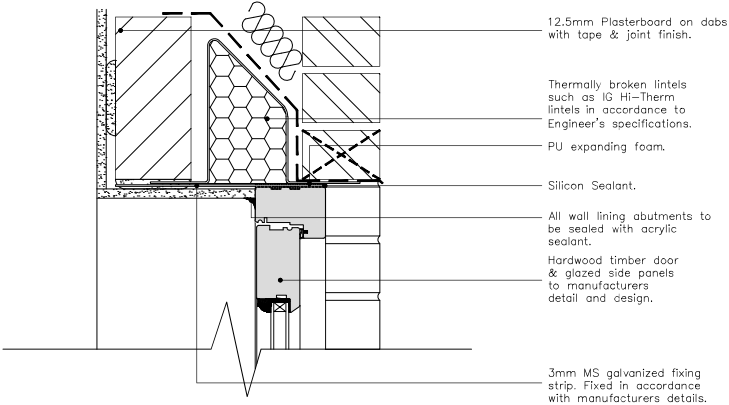


TIMBER DOOR JAMB DETAIL

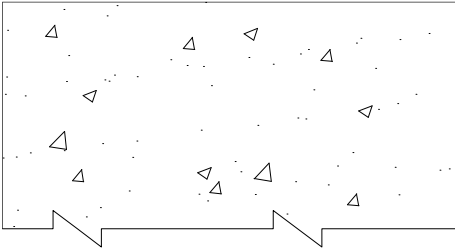

DOOR SECTION HEAD DETAIL

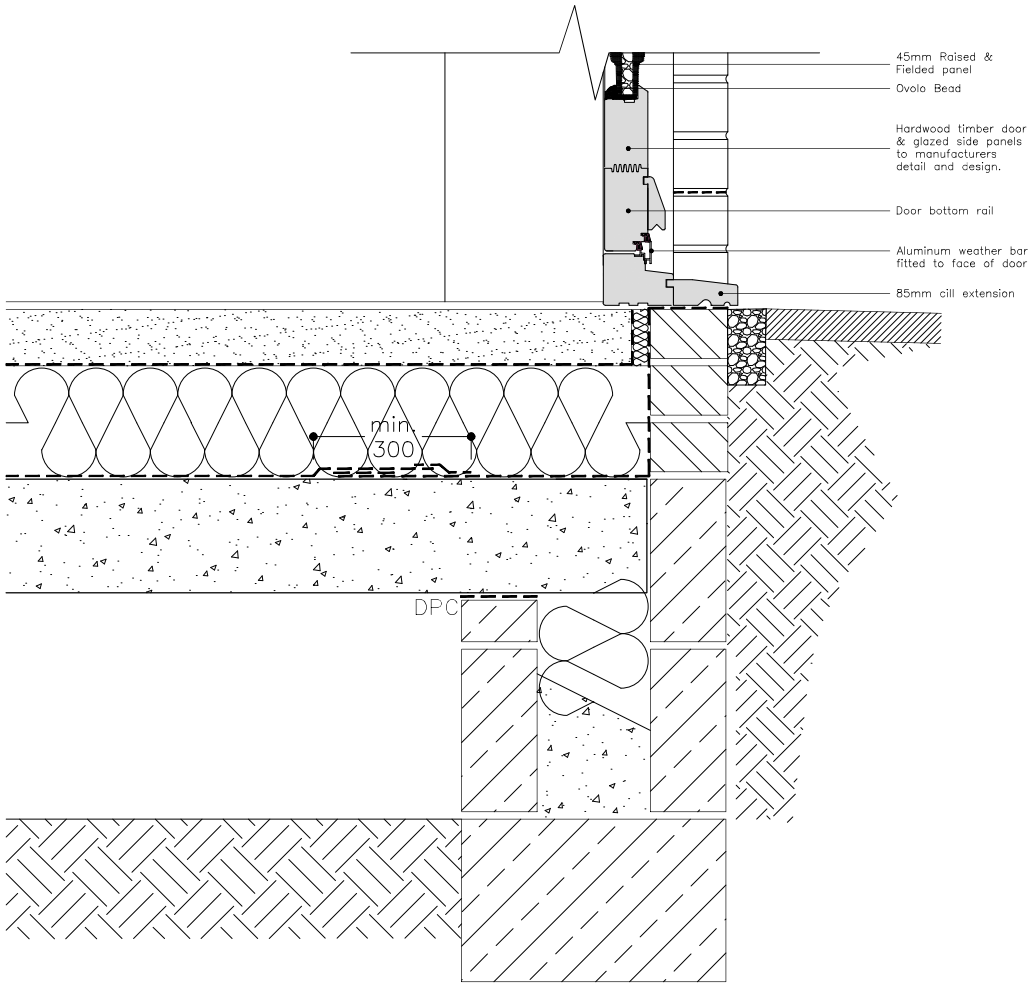

DOOR THRESHOLD DETAIL

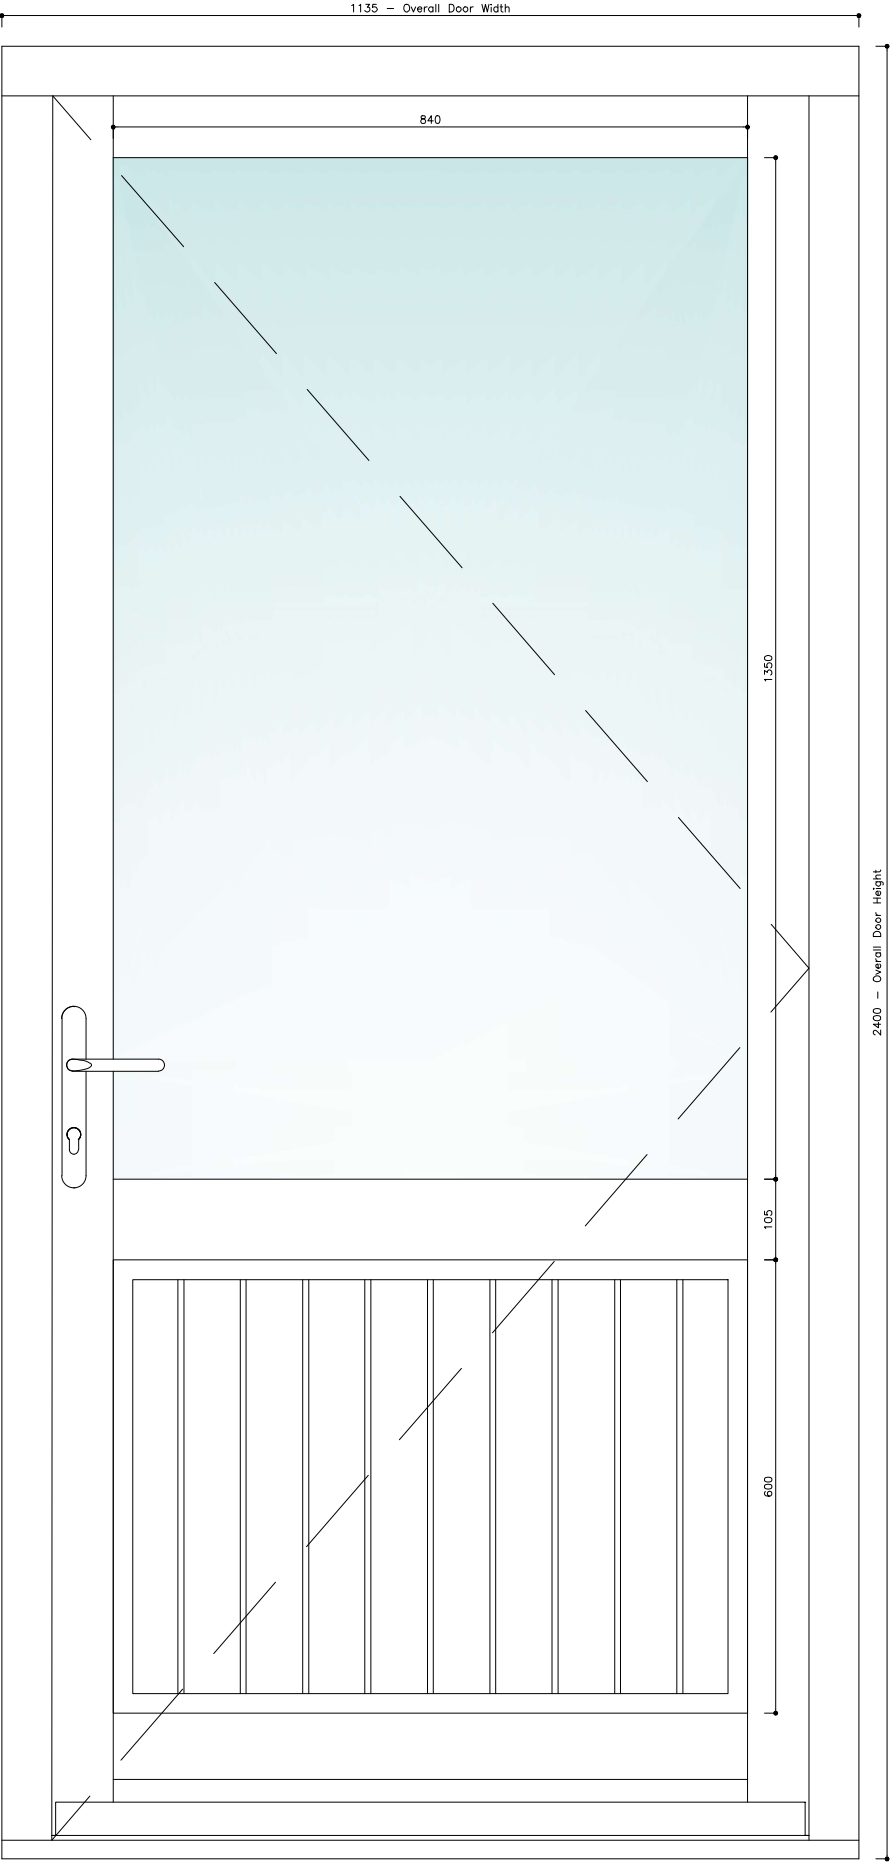

TYPICAL TIMBER DOOR ELEVATION

