




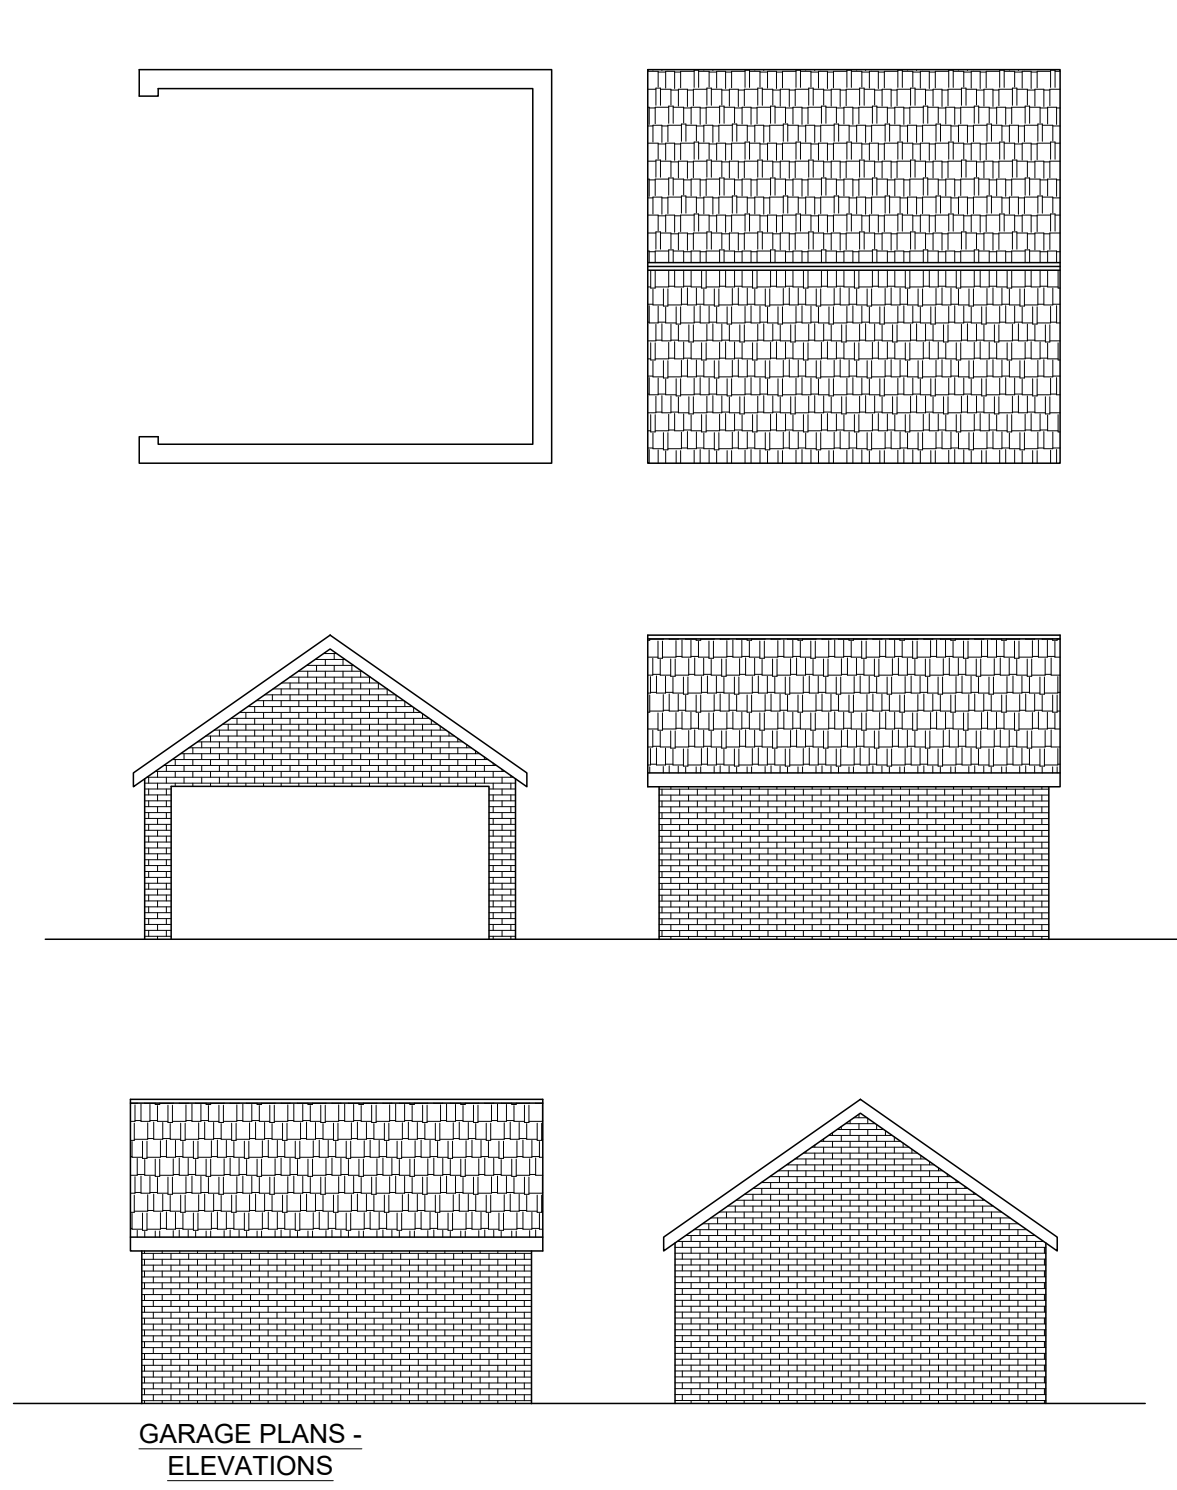


GARAGE PLANS -
ELEVATIONS

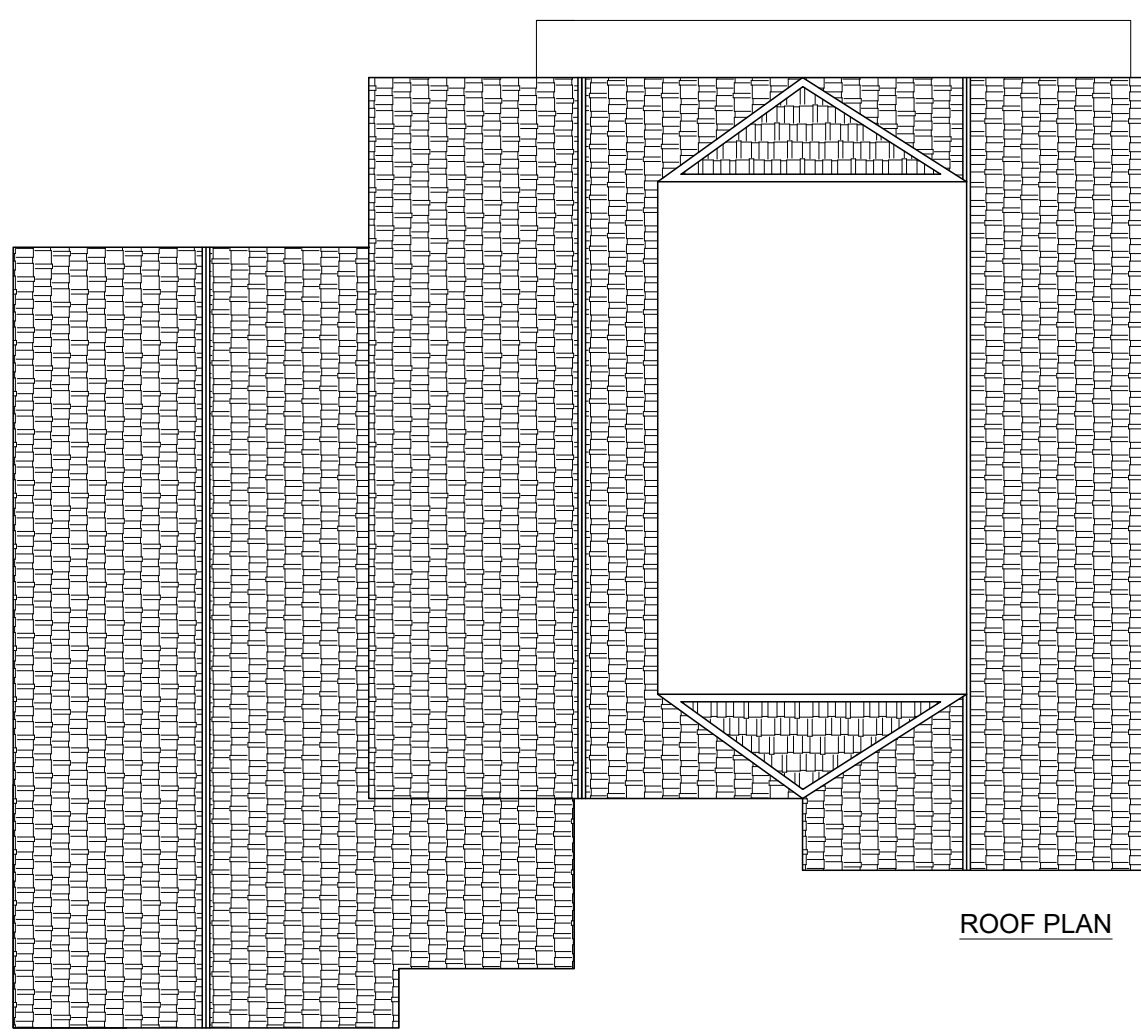


ROOF PLAN

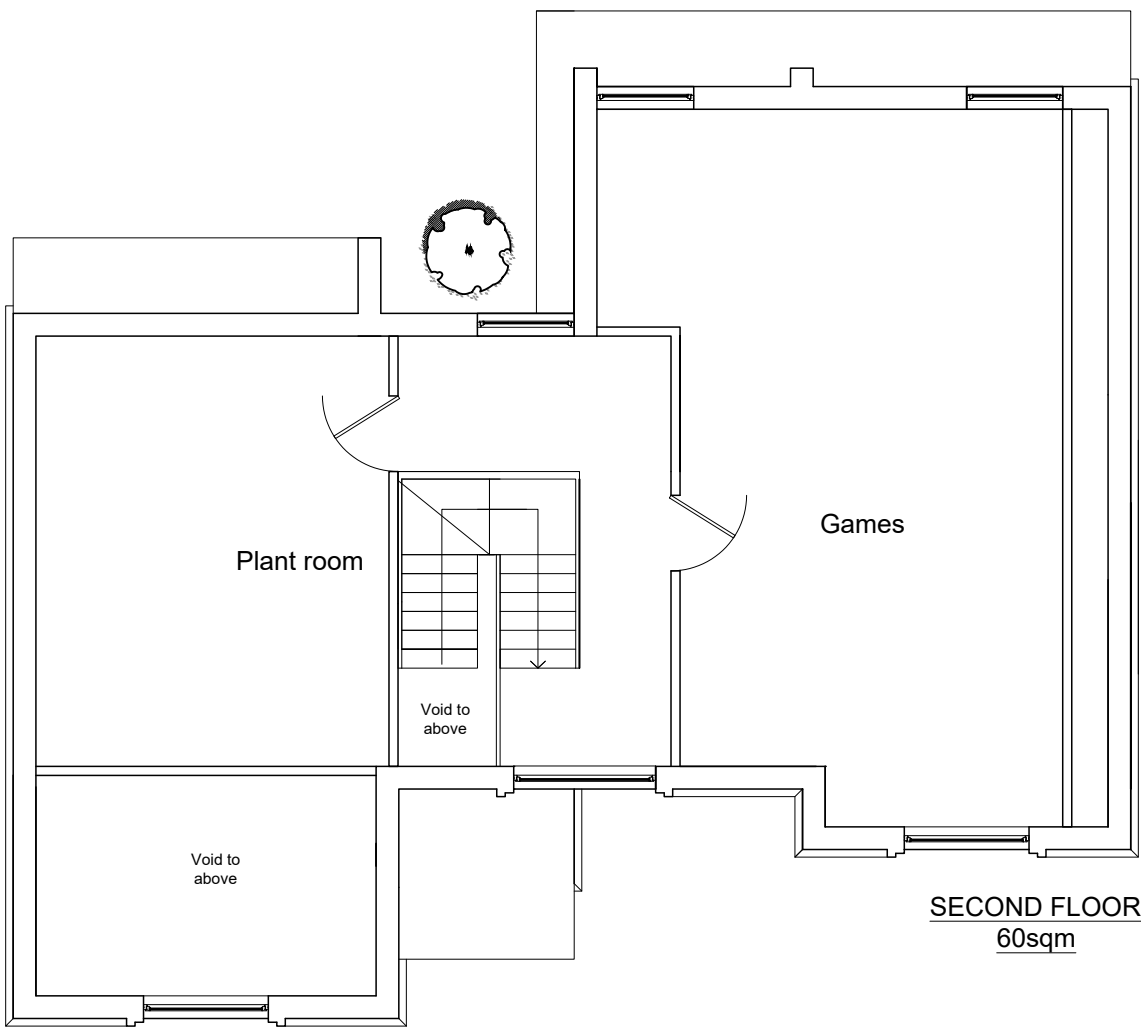

SECOND FLOOR
60sqm

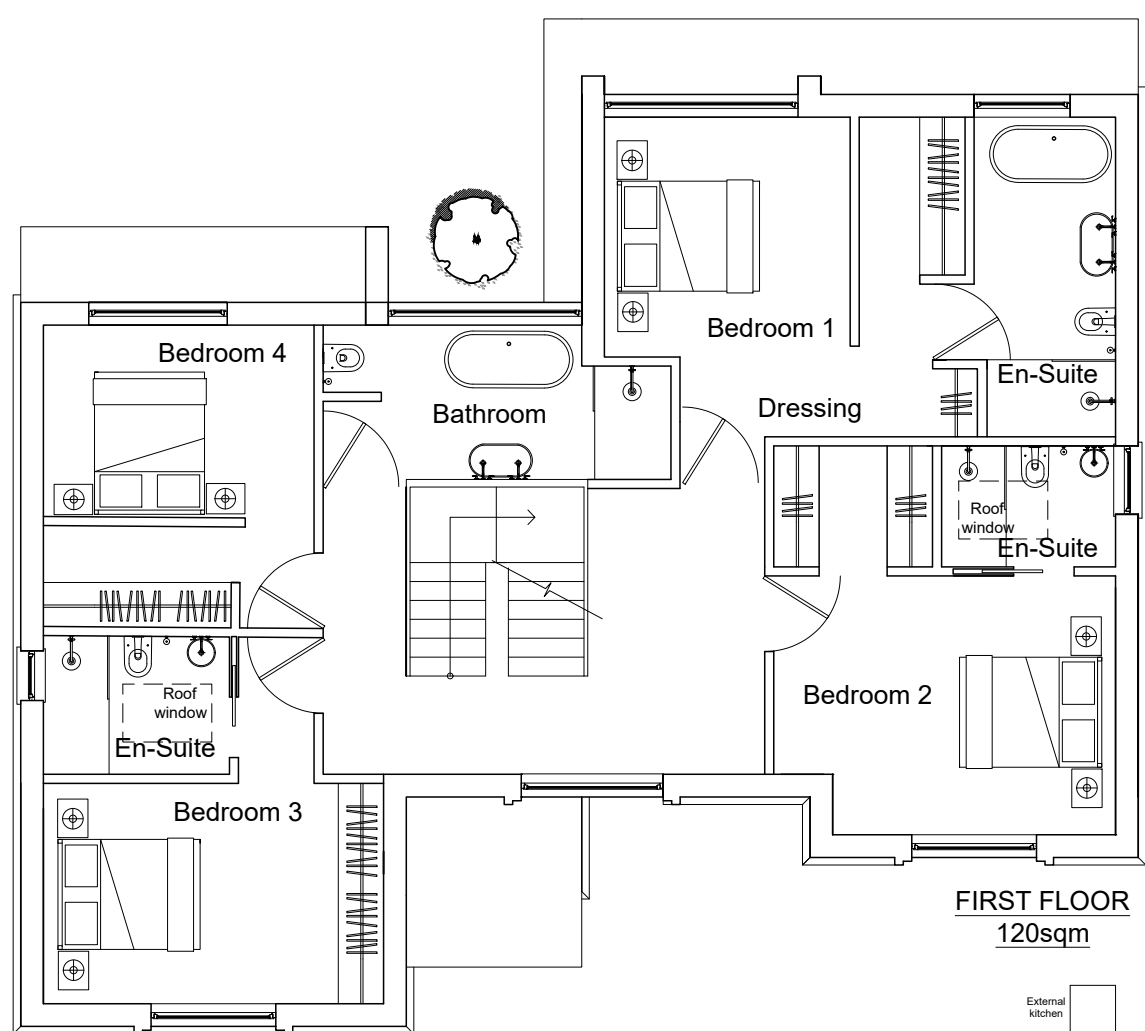

FIRST FLOOR
120sqm

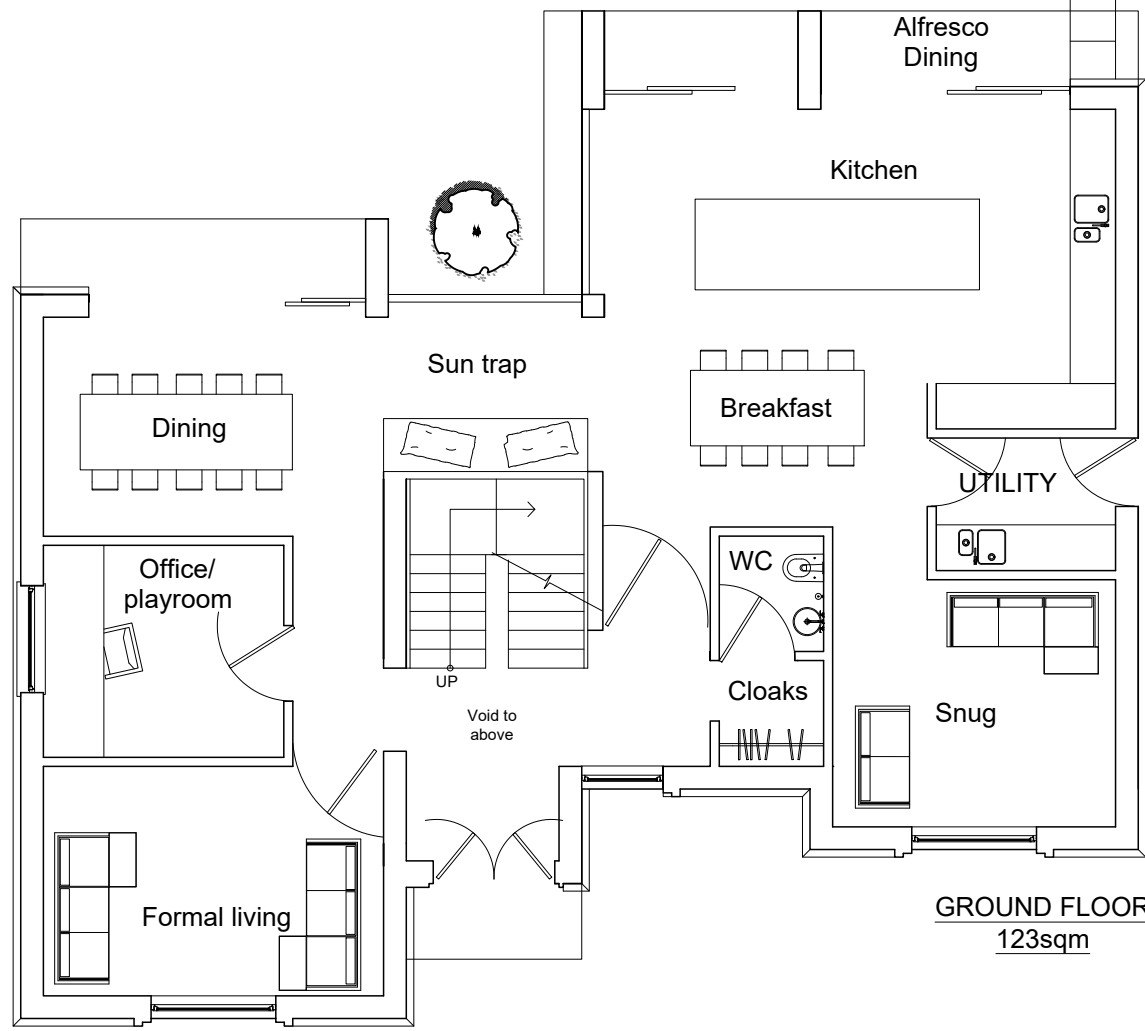


GROUND FLOOR
123sqm



SIDE ELEVATION
(PLOT 2-5)



FRONT ELEVATION
(PLOT 2-5)

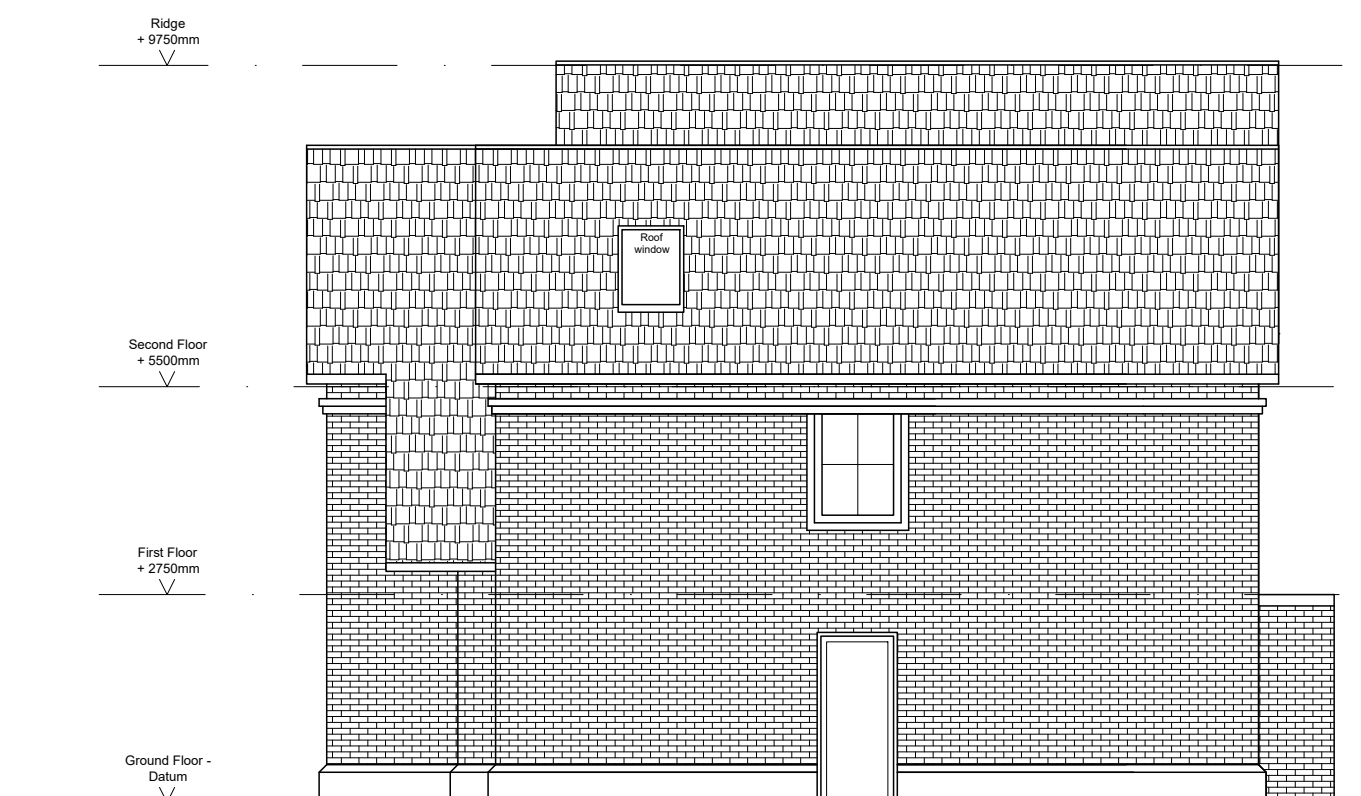

SIDE ELEVATION
(PLOT 2-5)



REAR ELEVATION
(PLOT 2-5)



SITE PLAN - NOT TO
SCALE

