


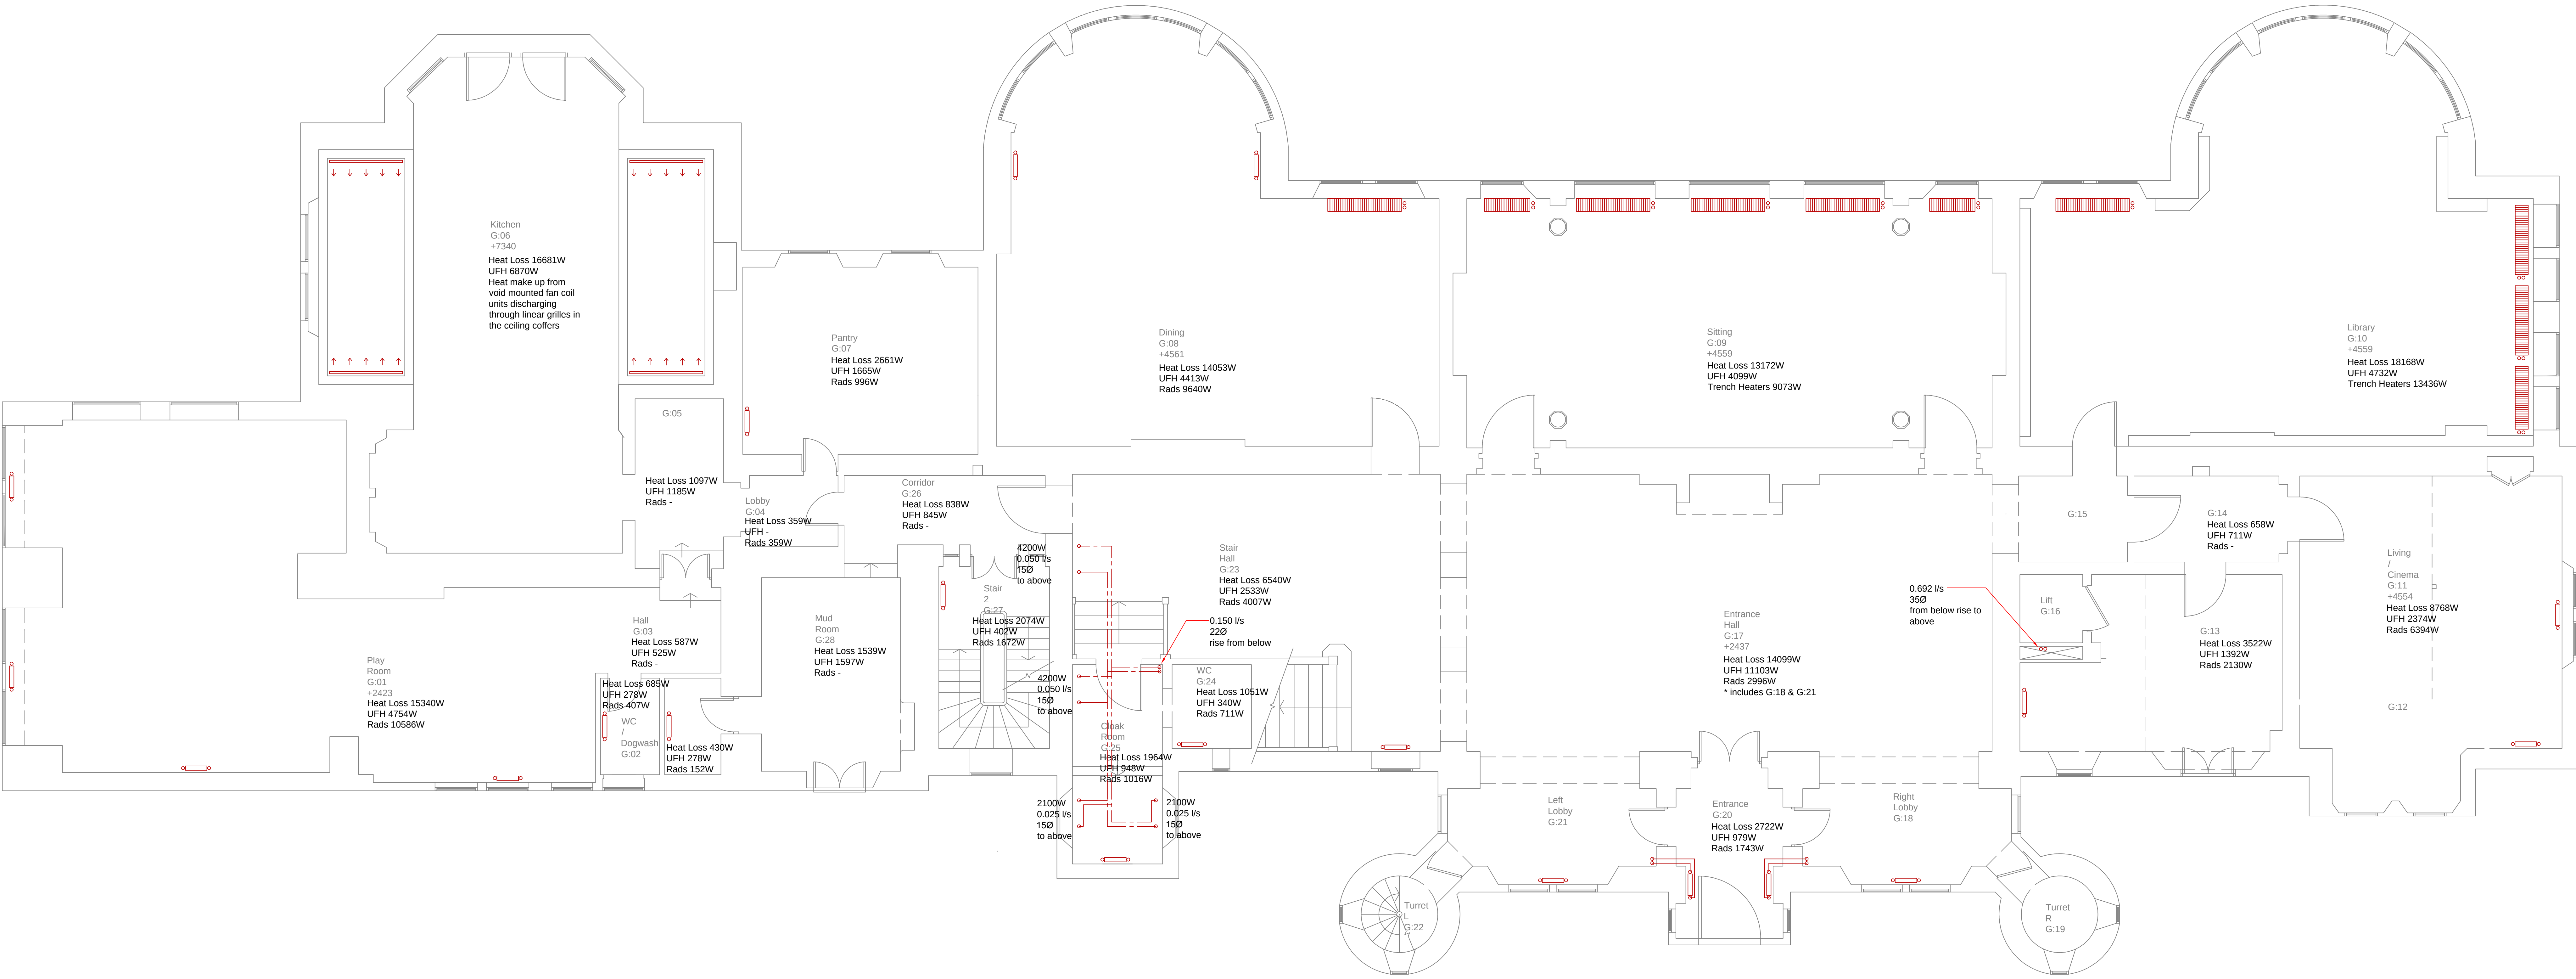

HAZARD NOTES:

Think safety
Could your task affect the safety of anyone else? Have you got safe, adequate and correct means of access? Is there adequate lighting? Are you wearing the correct PPE and do you have the correct tools for the task you are undertaking? Is the task safe in today's environment and weather conditions? Are you in a work area free from conflicting activities?

Work at height
Installation work involves work at height.

DO NOT SCALE THIS DRAWING
DIMENSIONS TO BE CHECKED ON SITE.

Notes:

PO	21.08.25	Issued for review
Rev	Date	Description
Issue: FOR REVIEW		
Client: M Blencowe		
Project: Wychcross Place		
Drawing Title: Ground Floor Heating		
Drawn By: JC	Checked	Date
	Approved	Date
Scale: 1:55 @ A0		Date: Aug 2025
DRG. No. JMS-0182-M101		REV: P0