



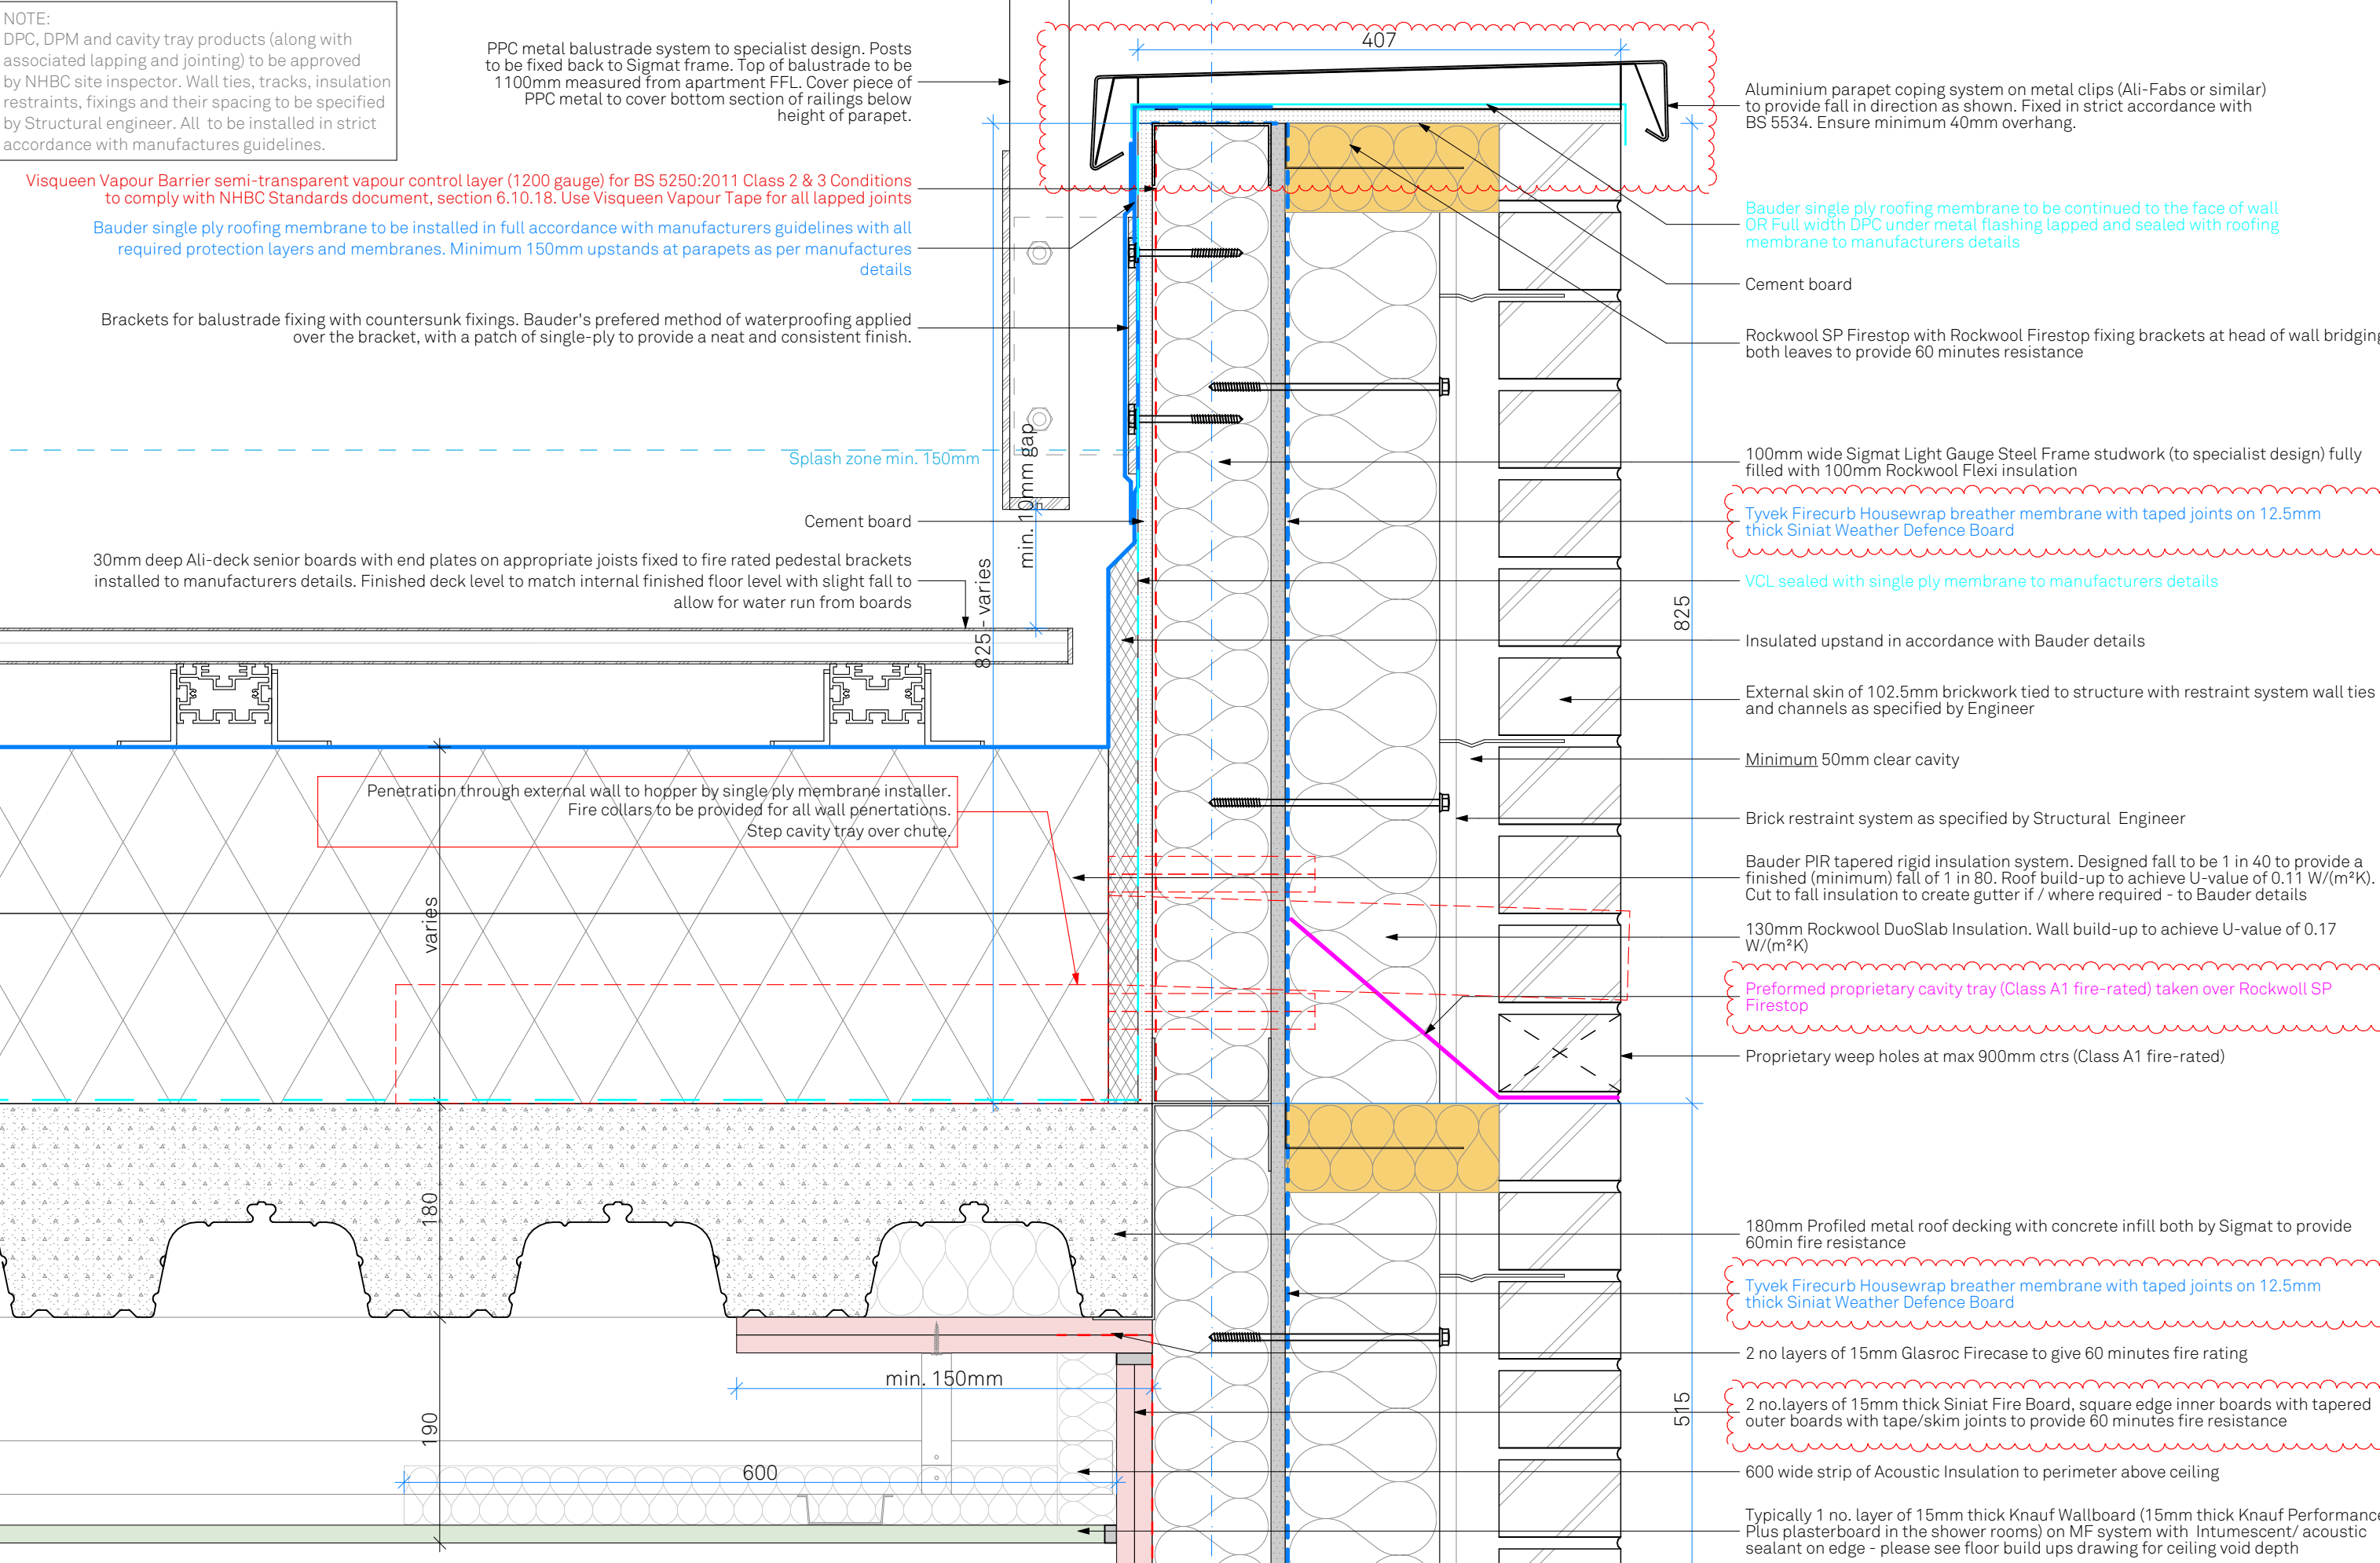

rev.	date	changes description	status	issued by
P04	14/11/2025	See cloud (spec change)	S4	HE
P03	08/07/2024	Balustrade system changed, Information added	S4	HE
P02	10/10/2023	Top of stud level added	S4	MK

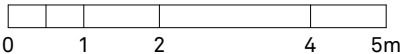

RE-FORMAT

this drawing is the copyright of Re-Format LLP and may not be copied, altered or reproduced in any way or passed to a third party without written authority. All dimensions subject to site survey and site verification. Do not scale for construction ©

www.re-format.co.uk
mail@re-format.co.uk
+44 (0)1730 778778

drawn by
MK
checked by
DB
Date
Oct 2022
Scale at A3
1:5

region	project no.	stage no.	discipline	number
LSE - 2780 - 04 - A - 2202				
status	suitability description			revision
S4	Suitable for Review and Comment			P04

document title
Typical Parapet Detail in Brickwork with Balustrade on 5th Floor
project title
Boltro Road, Haywards Heath