


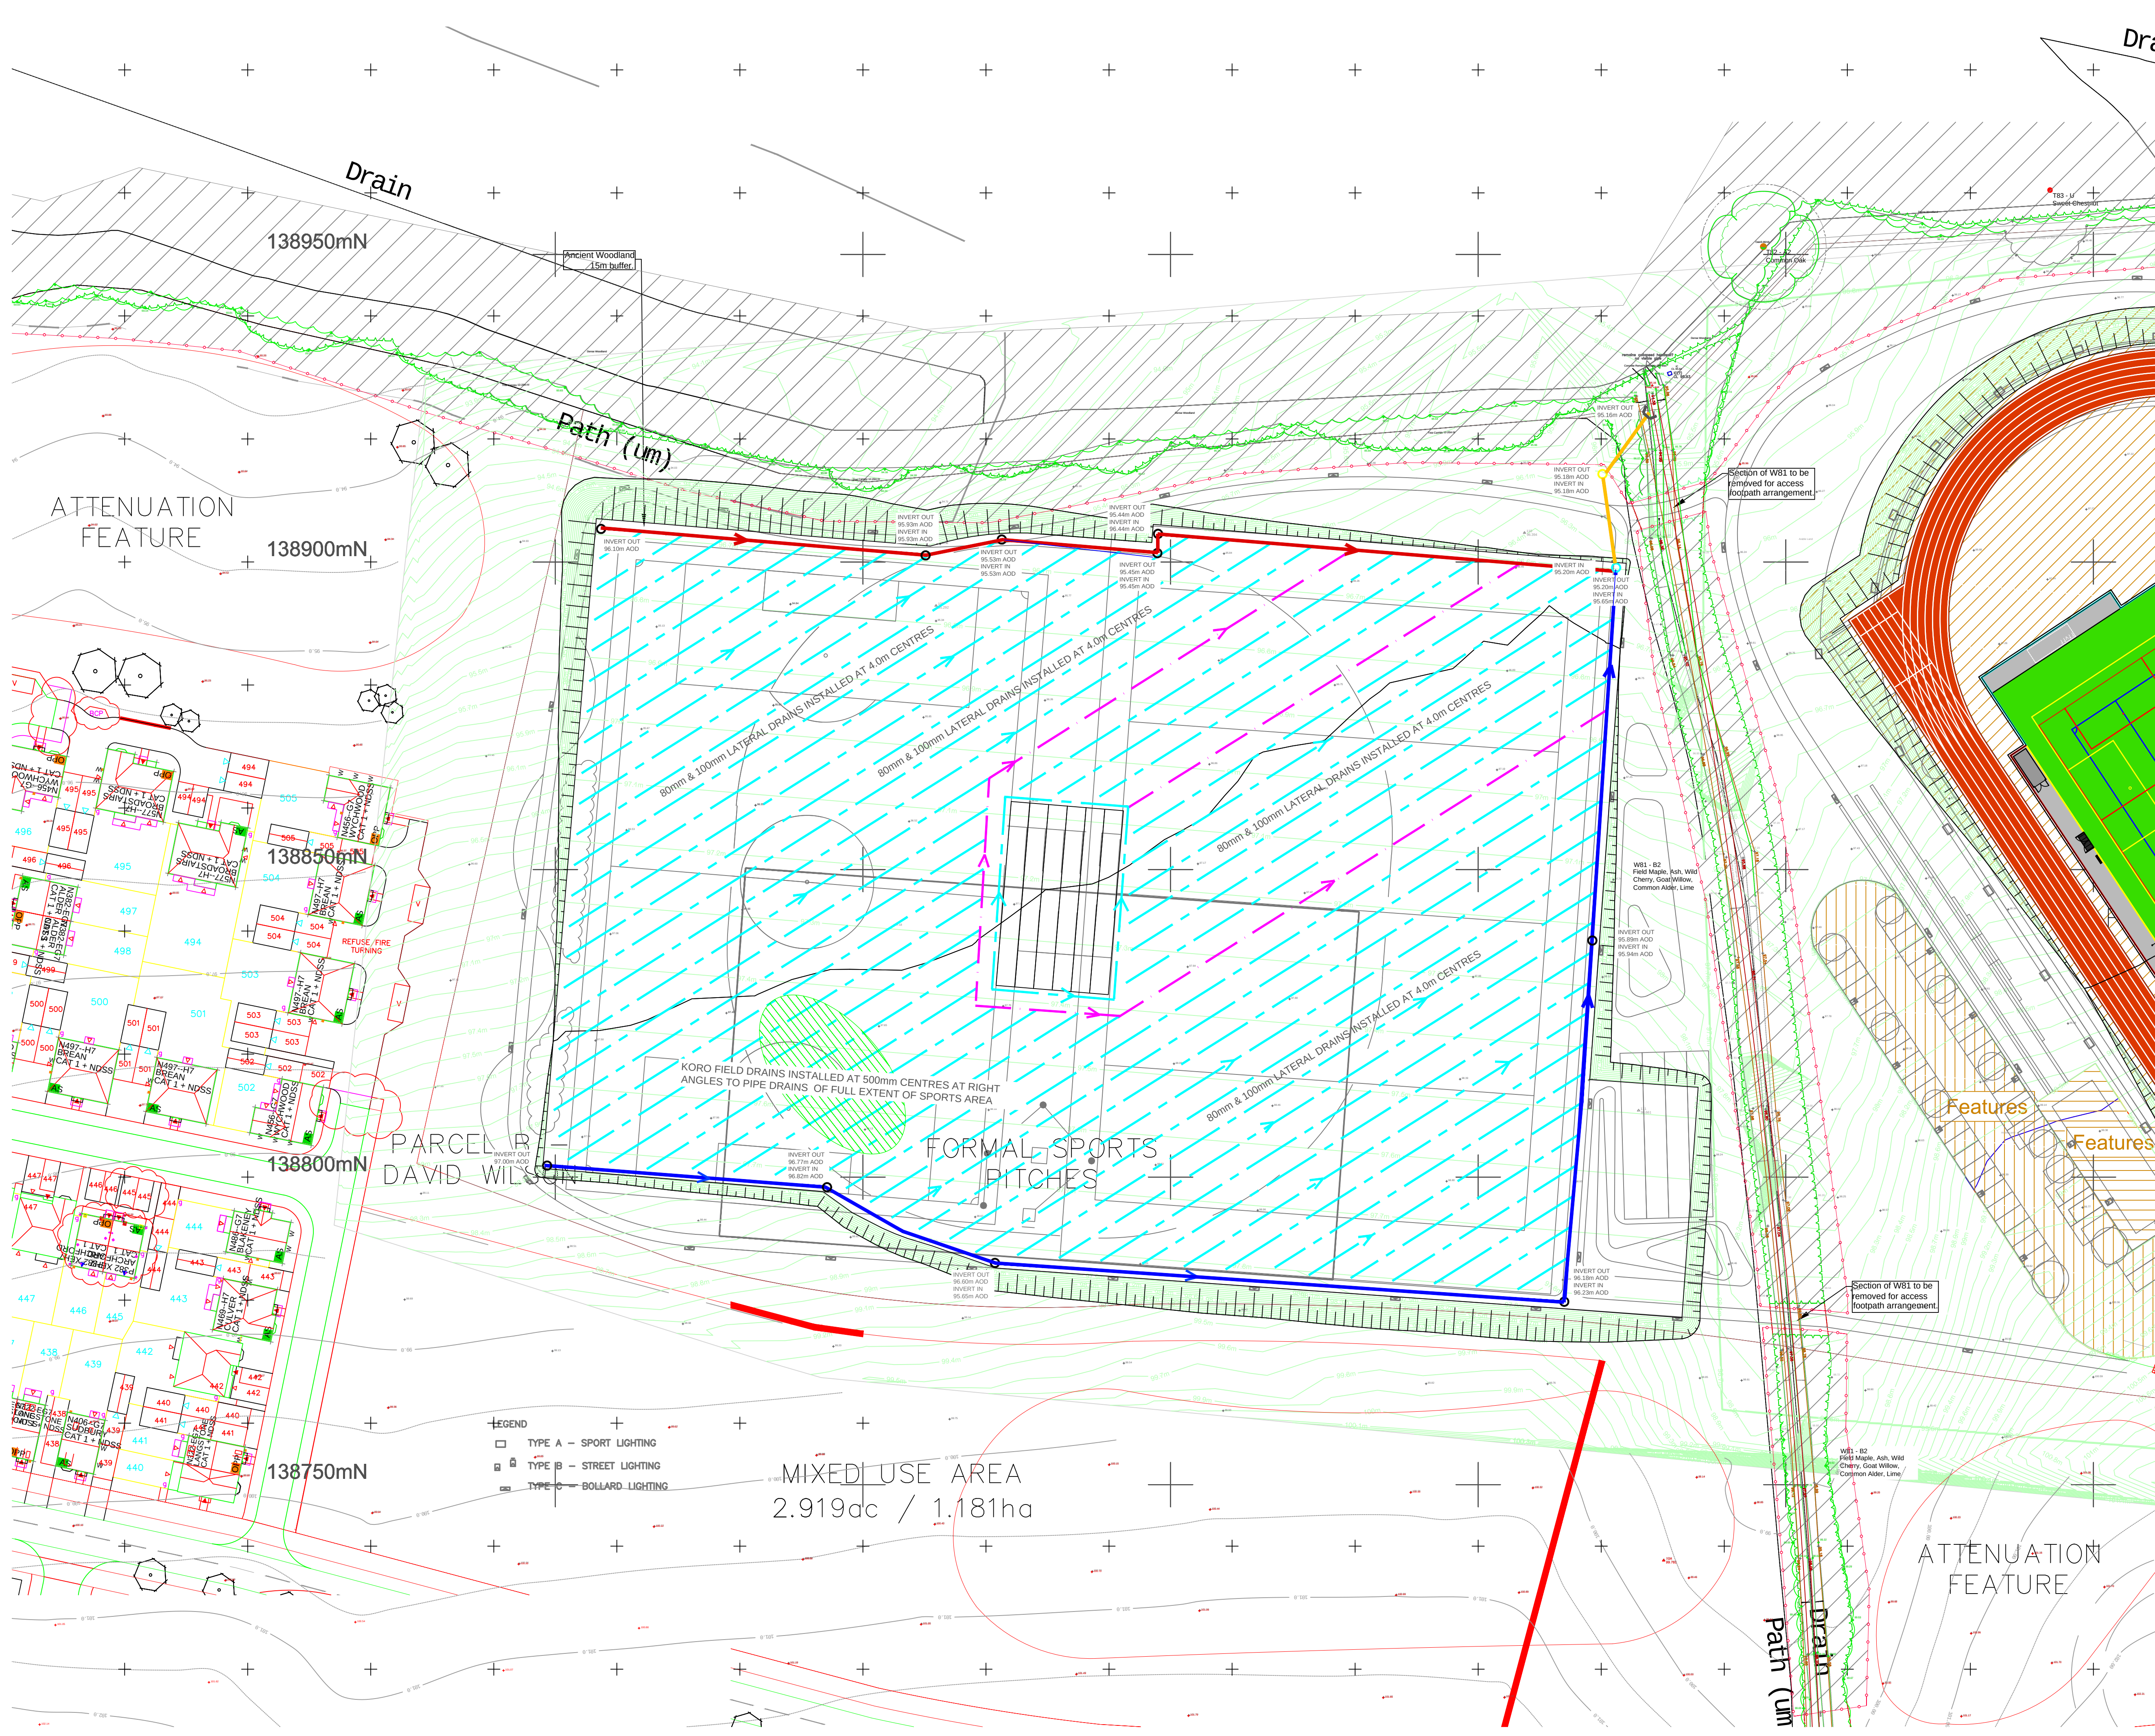

NOTES
ALL DIMENSIONS SHOWN IN METRES
DO NOT SCALE FROM DRAWING
DRAWING TO BE READ IN CONJUNCTION WITH RELEVANT
SPECIFICATION CLAUSES

RESIDUAL RISKS
1. THE CONTRACTOR IS TO ASCERTAIN
THE EXACT POSITION/DEPTH OF ALL
SERVICES, INCLUDING BUT NOT LIMITED TO:
• SURFACE WATER & FOUL DRAINAGE
• WATER
• ELECTRICITY
• TELECOMMUNICATIONS
• CCTV
• GAS
• ANY OTHER UTILITIES WHICH
MAY BE PRESENT
ALL TEMPORARY WORKS ARE THE RESPONSIBILITY OF THE
CONTRACTOR. ALL TEMPORARY WORKS ARE TO BE DESIGNED AND
DETAILED BY THE CONTRACTOR. SHORING/PROPPING
ARRANGEMENTS TO BE ADEQUATE TO SUPPORT ALL APPLIED
LOADS AND CONSIDERATION GIVEN TO THE ADJACENT STRUCTURE
IN THE TEMPORARY CONDITION

- 80mm dia Perforated Lateral Drain
- 100mm dia Perforated Lateral Drain
- 150mm dia Solid Twin Wall Carrier Drain
- 150mm dia Perforated Cut Off Drain
- 225mm dia Solid Twin Walled Carrier Drain
- 1.2m dia Concrete Chamber
- 1.2m dia Concrete Chamber With Silt Trap
- 900mm X 600mm Chamber

**ISSUED FOR
CONSTRUCTION.**

REV	DATE	DESCRIPTION	BY	CHKD
-----	------	-------------	----	------

CLIENT
MCARDLE SPORT TEC

PROJECT
IMBERHORNE FARM
NATURAL TURF SPORTS FACILITY
DEVELOPMENT
TITLE
DRAINAGE SYSTEM LAYOUT

DATE	23 March 2026	PRODUCED BY	JNGS
SCALE	1:500	CHECKED	
CAD REF		APPROVED	

ORIGINAL DRAWING SIZE A1



GEO Turf Consulting Limited
82 Cog Road
Sully
Vale of Glamorgan
CF64 5TE
email : enquiries@geoturfconsulting.com
Tel : 029 2053 1335
Fax : 05600 432179

JOB No.	DRAWING No.	REV.
GTC001046	SK02	