
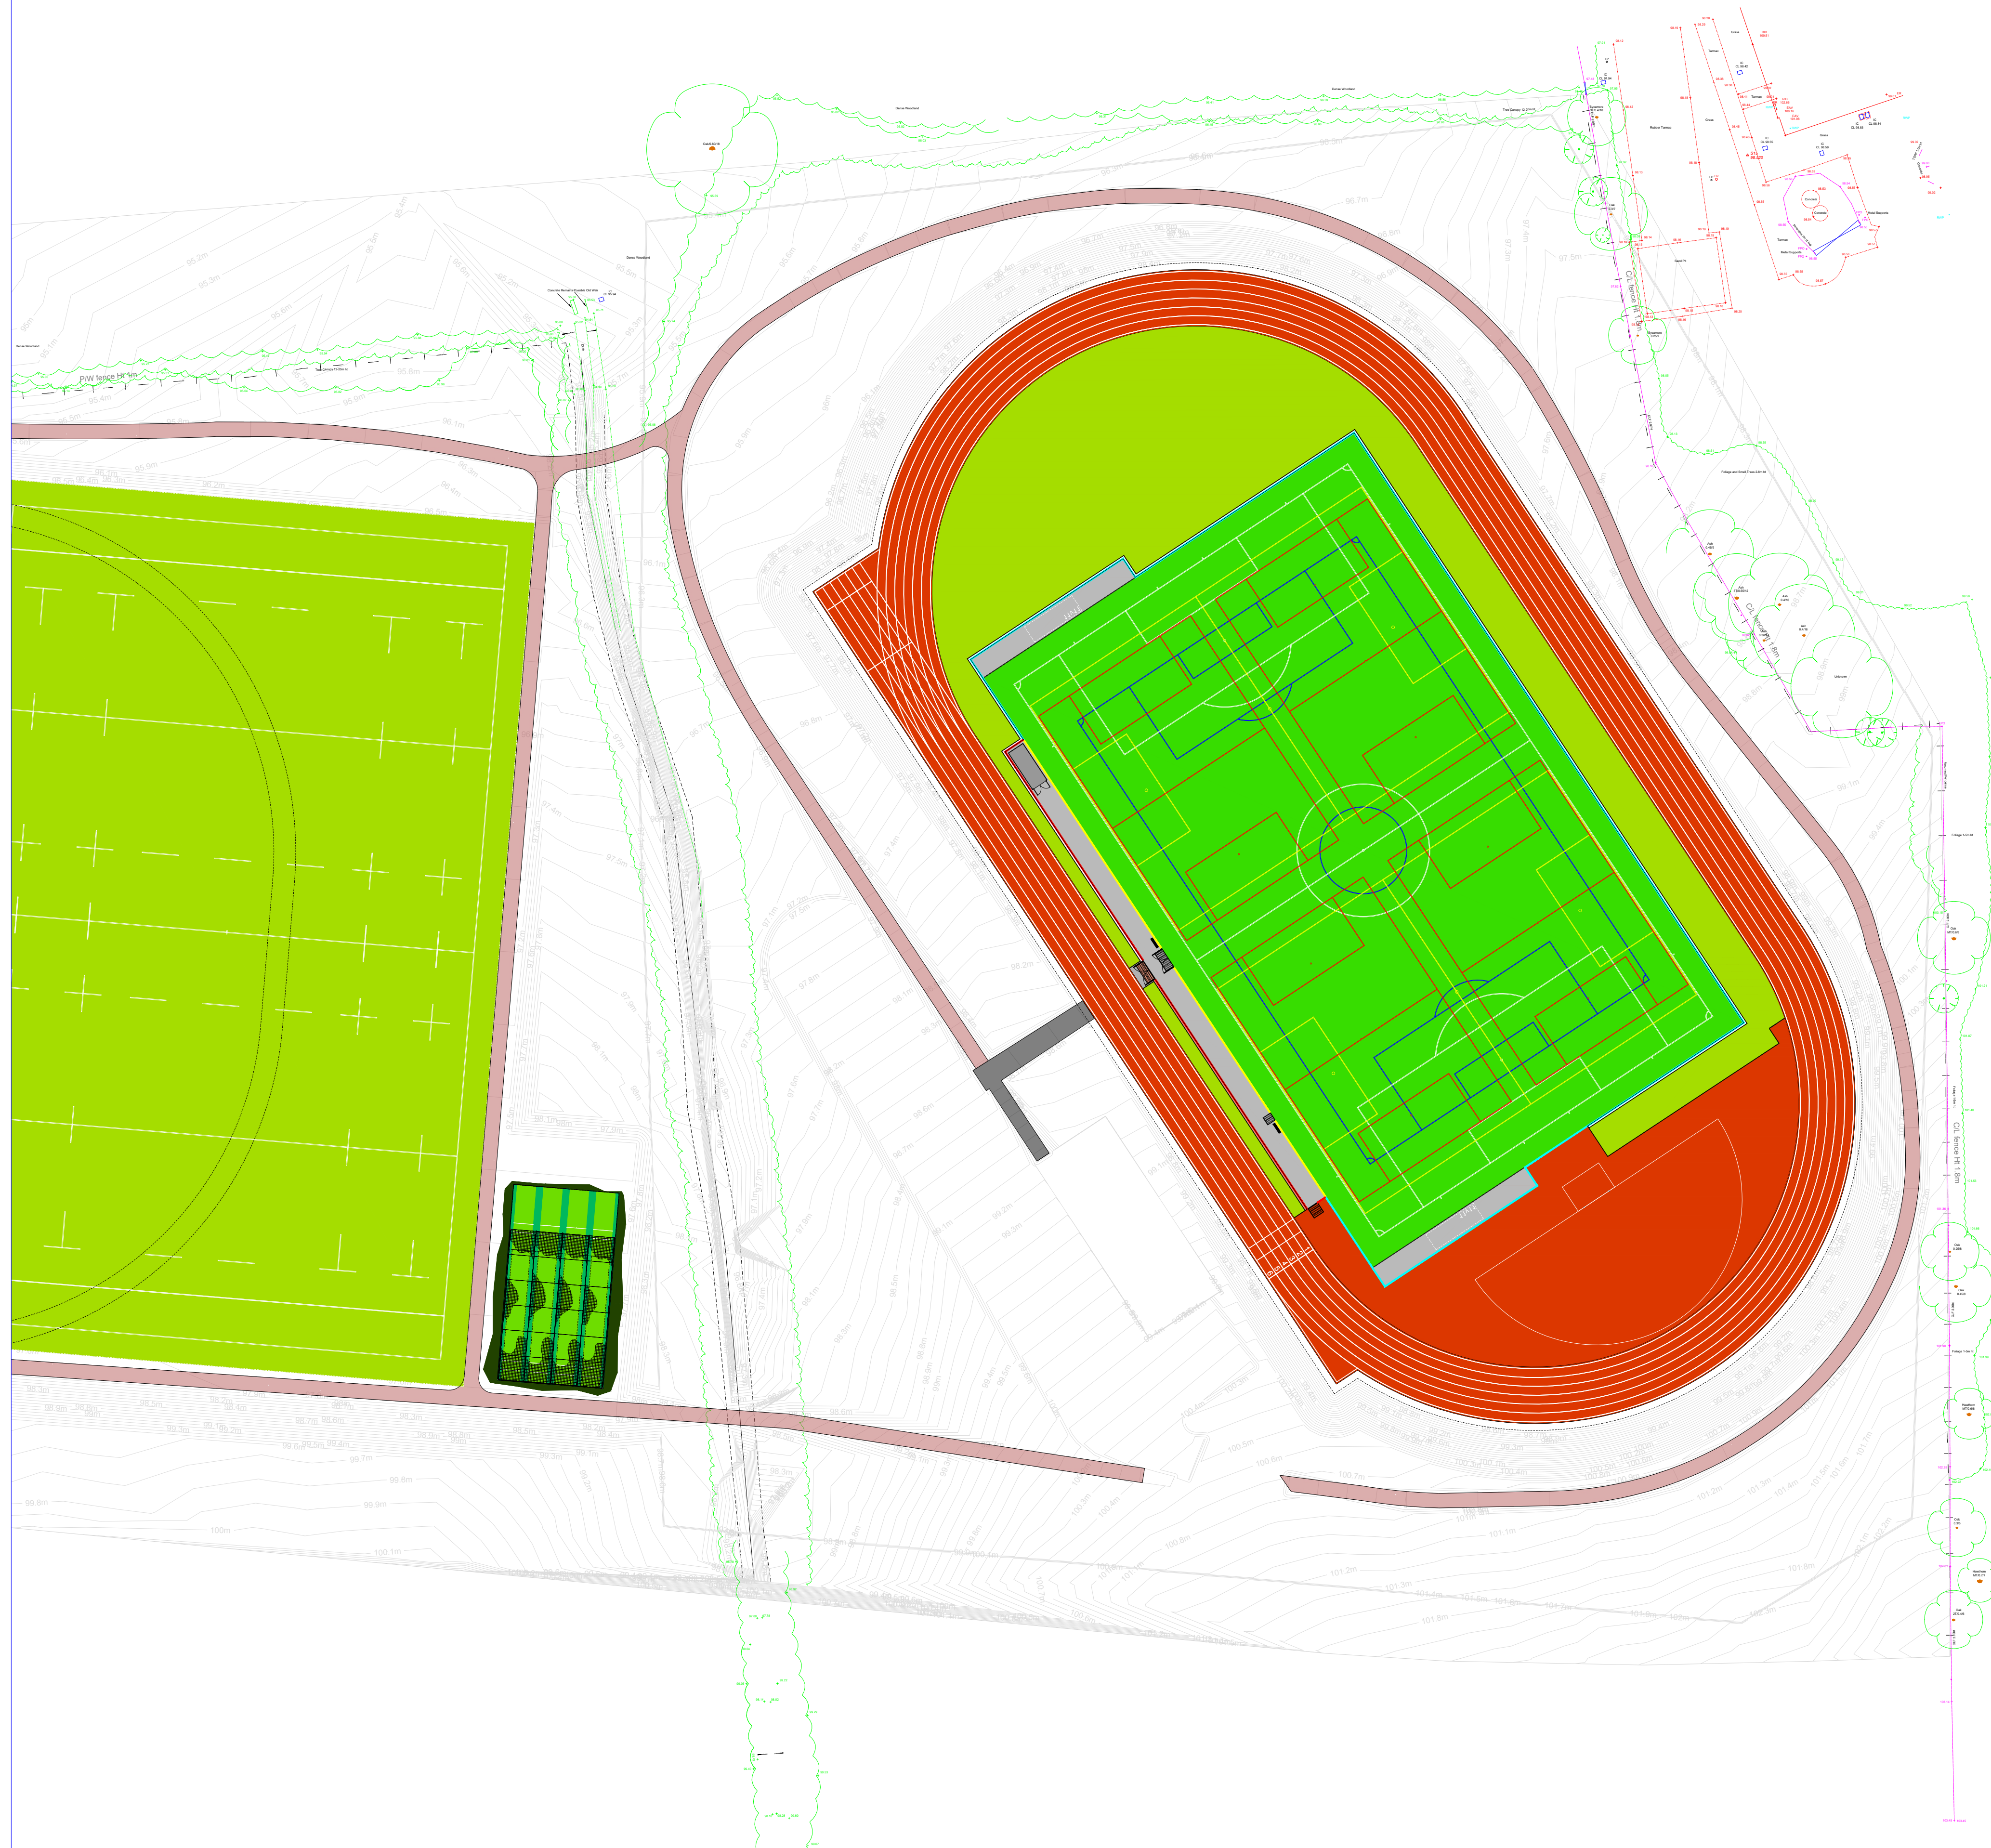


[illegible]

IMBERHOME FARM

SPORTS FACILITIES

PROPOSED LAYOUT

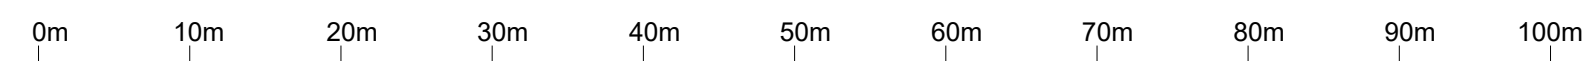

Drawn	Date	Scores		
NJM	19-03-26	1:500		
Checked	Plot No	Prelim	Check	Final
	01			

Job No	Drawing No	Rev
	MCA-MUK3532-03	C