



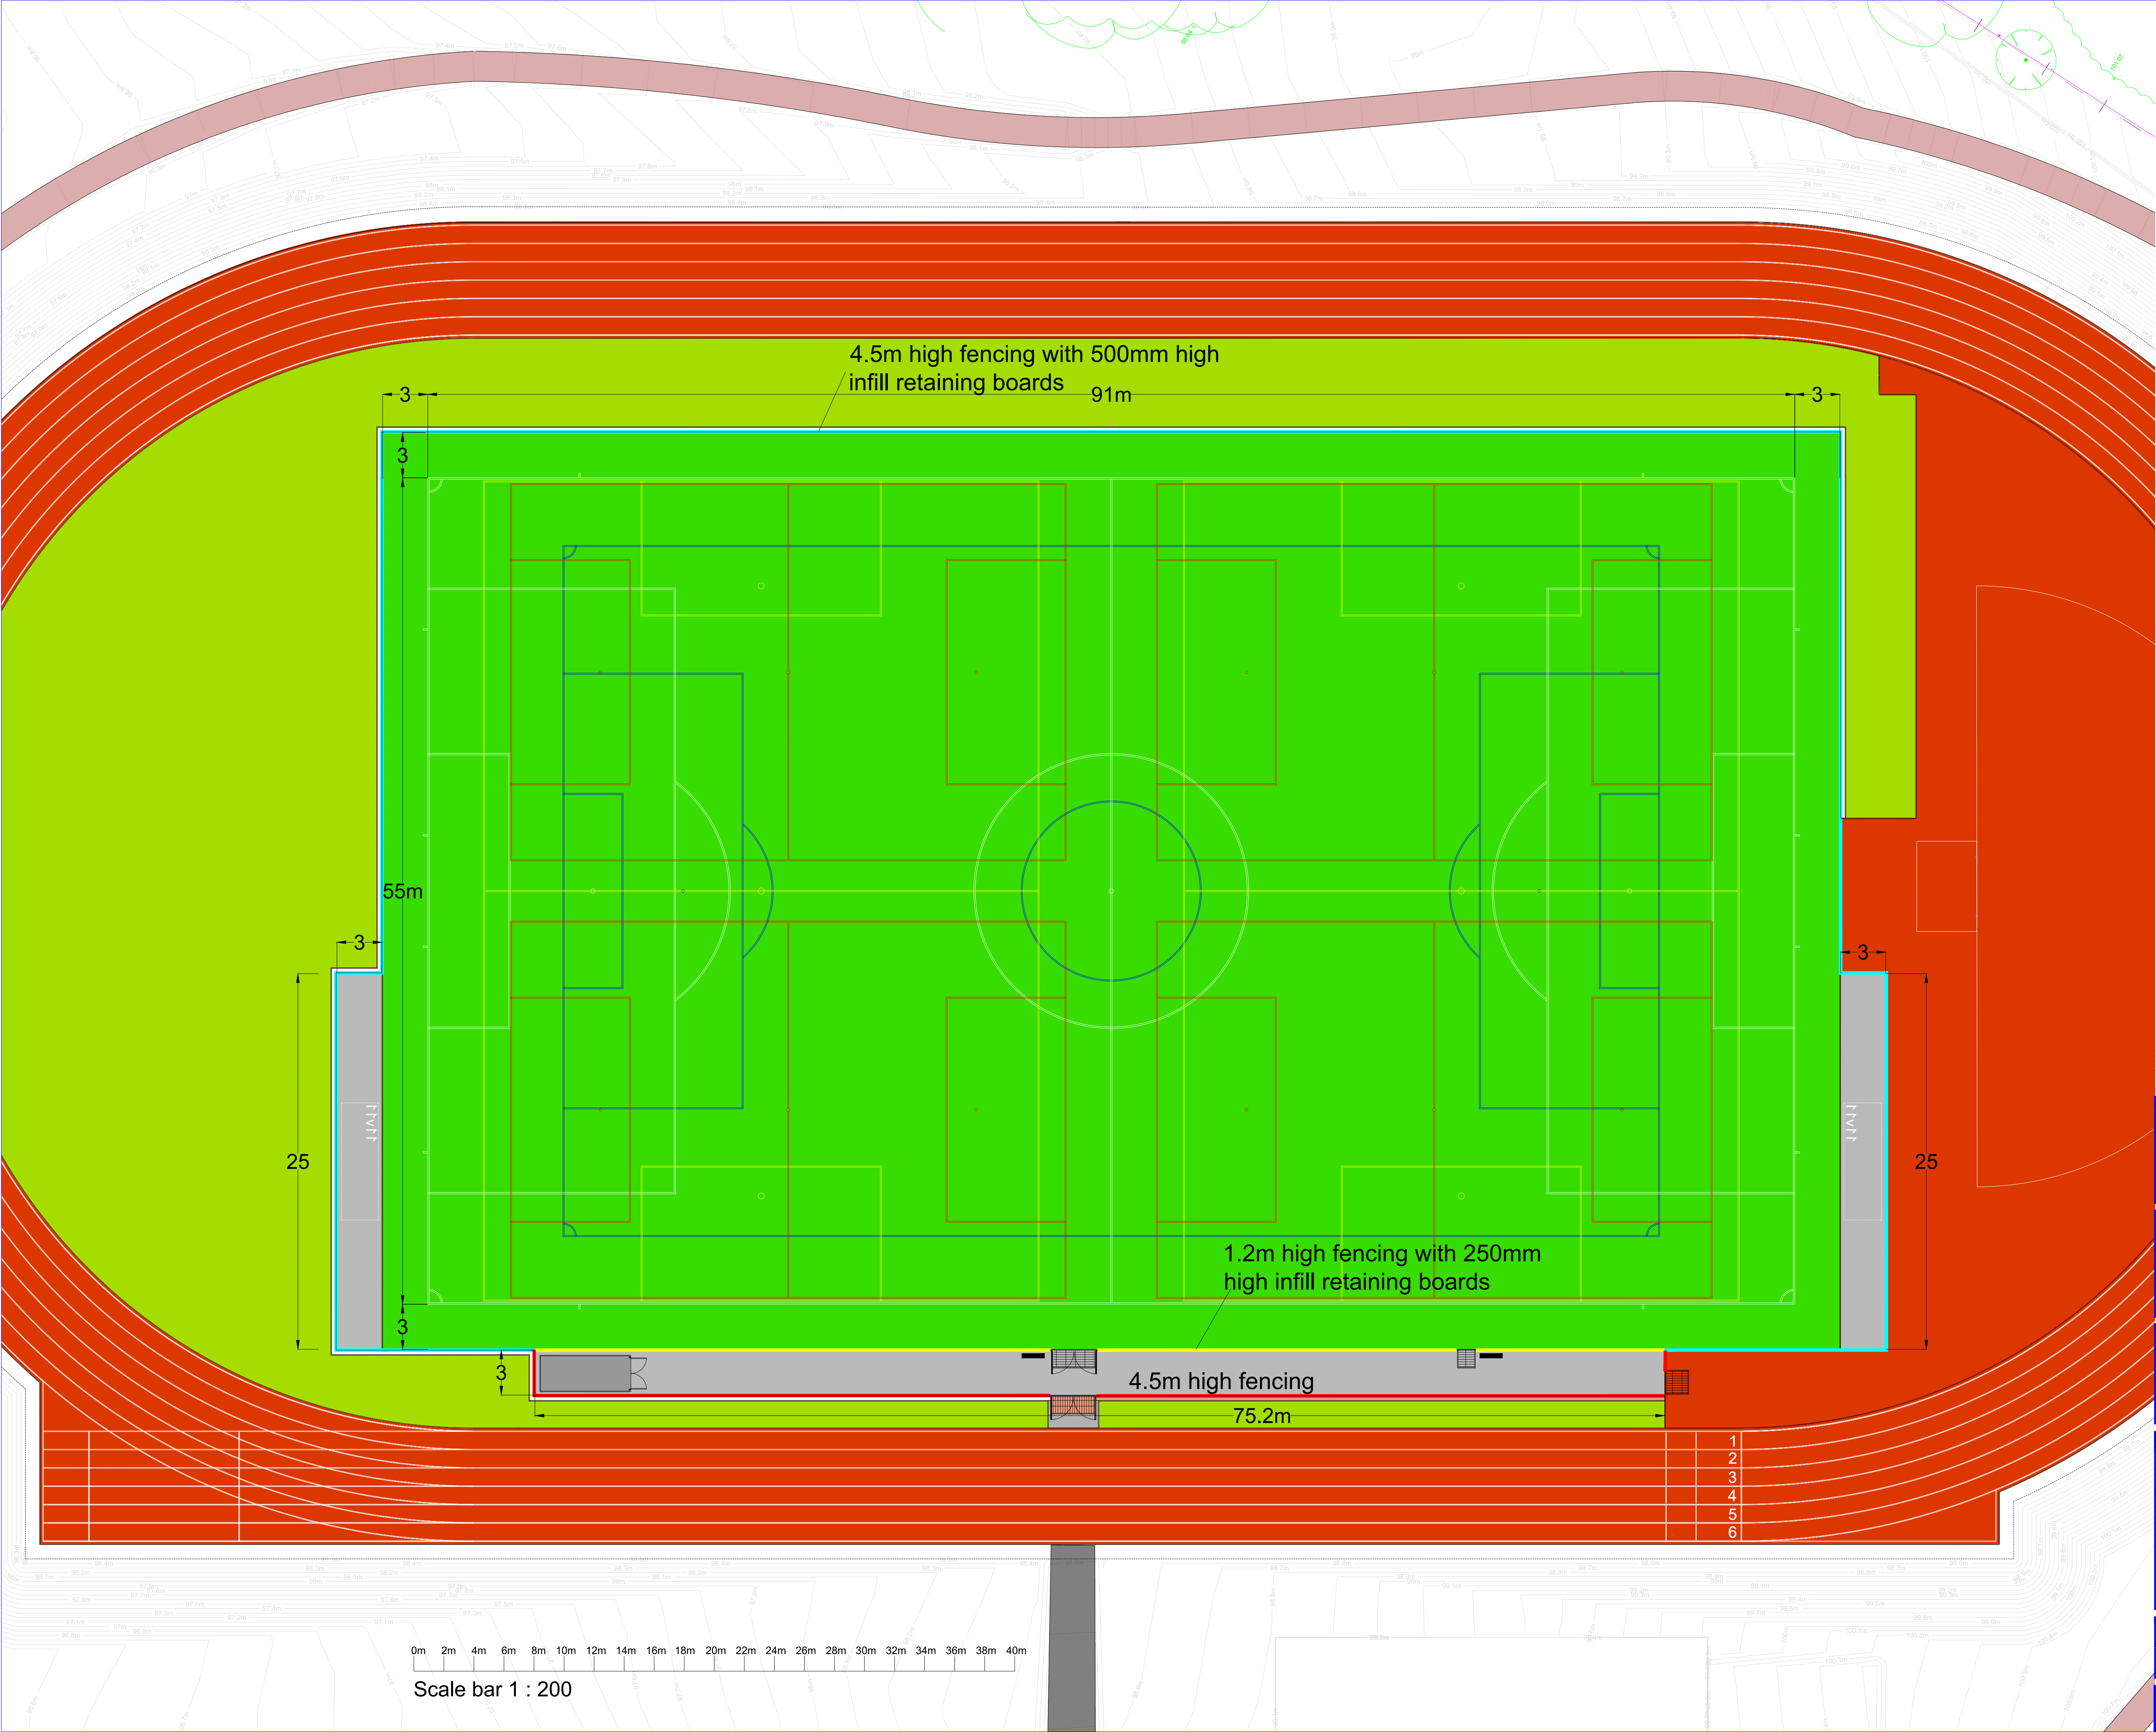

NOTES

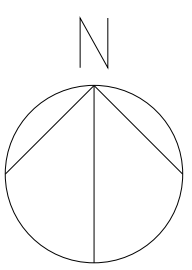

- 1.2m high fencing with 250mm high infill retaining boards
- 4.5m high fencing with 500mm high infill retaining boards
- 4.5m high fencing

Rev	Amendment	Date	By
-	Initial Issue		

Client
IMBERHOME FARM

Project
SPORTS FACILITIES

Drawing
PROPOSED 3G PITCH



Drawn	SPB	Date	28-04-26	Scales	1:200
Checked		Plot No	01	Prelim	Check

Job No	Drawing No	Rev
	MCA-MUK3532-04	

