


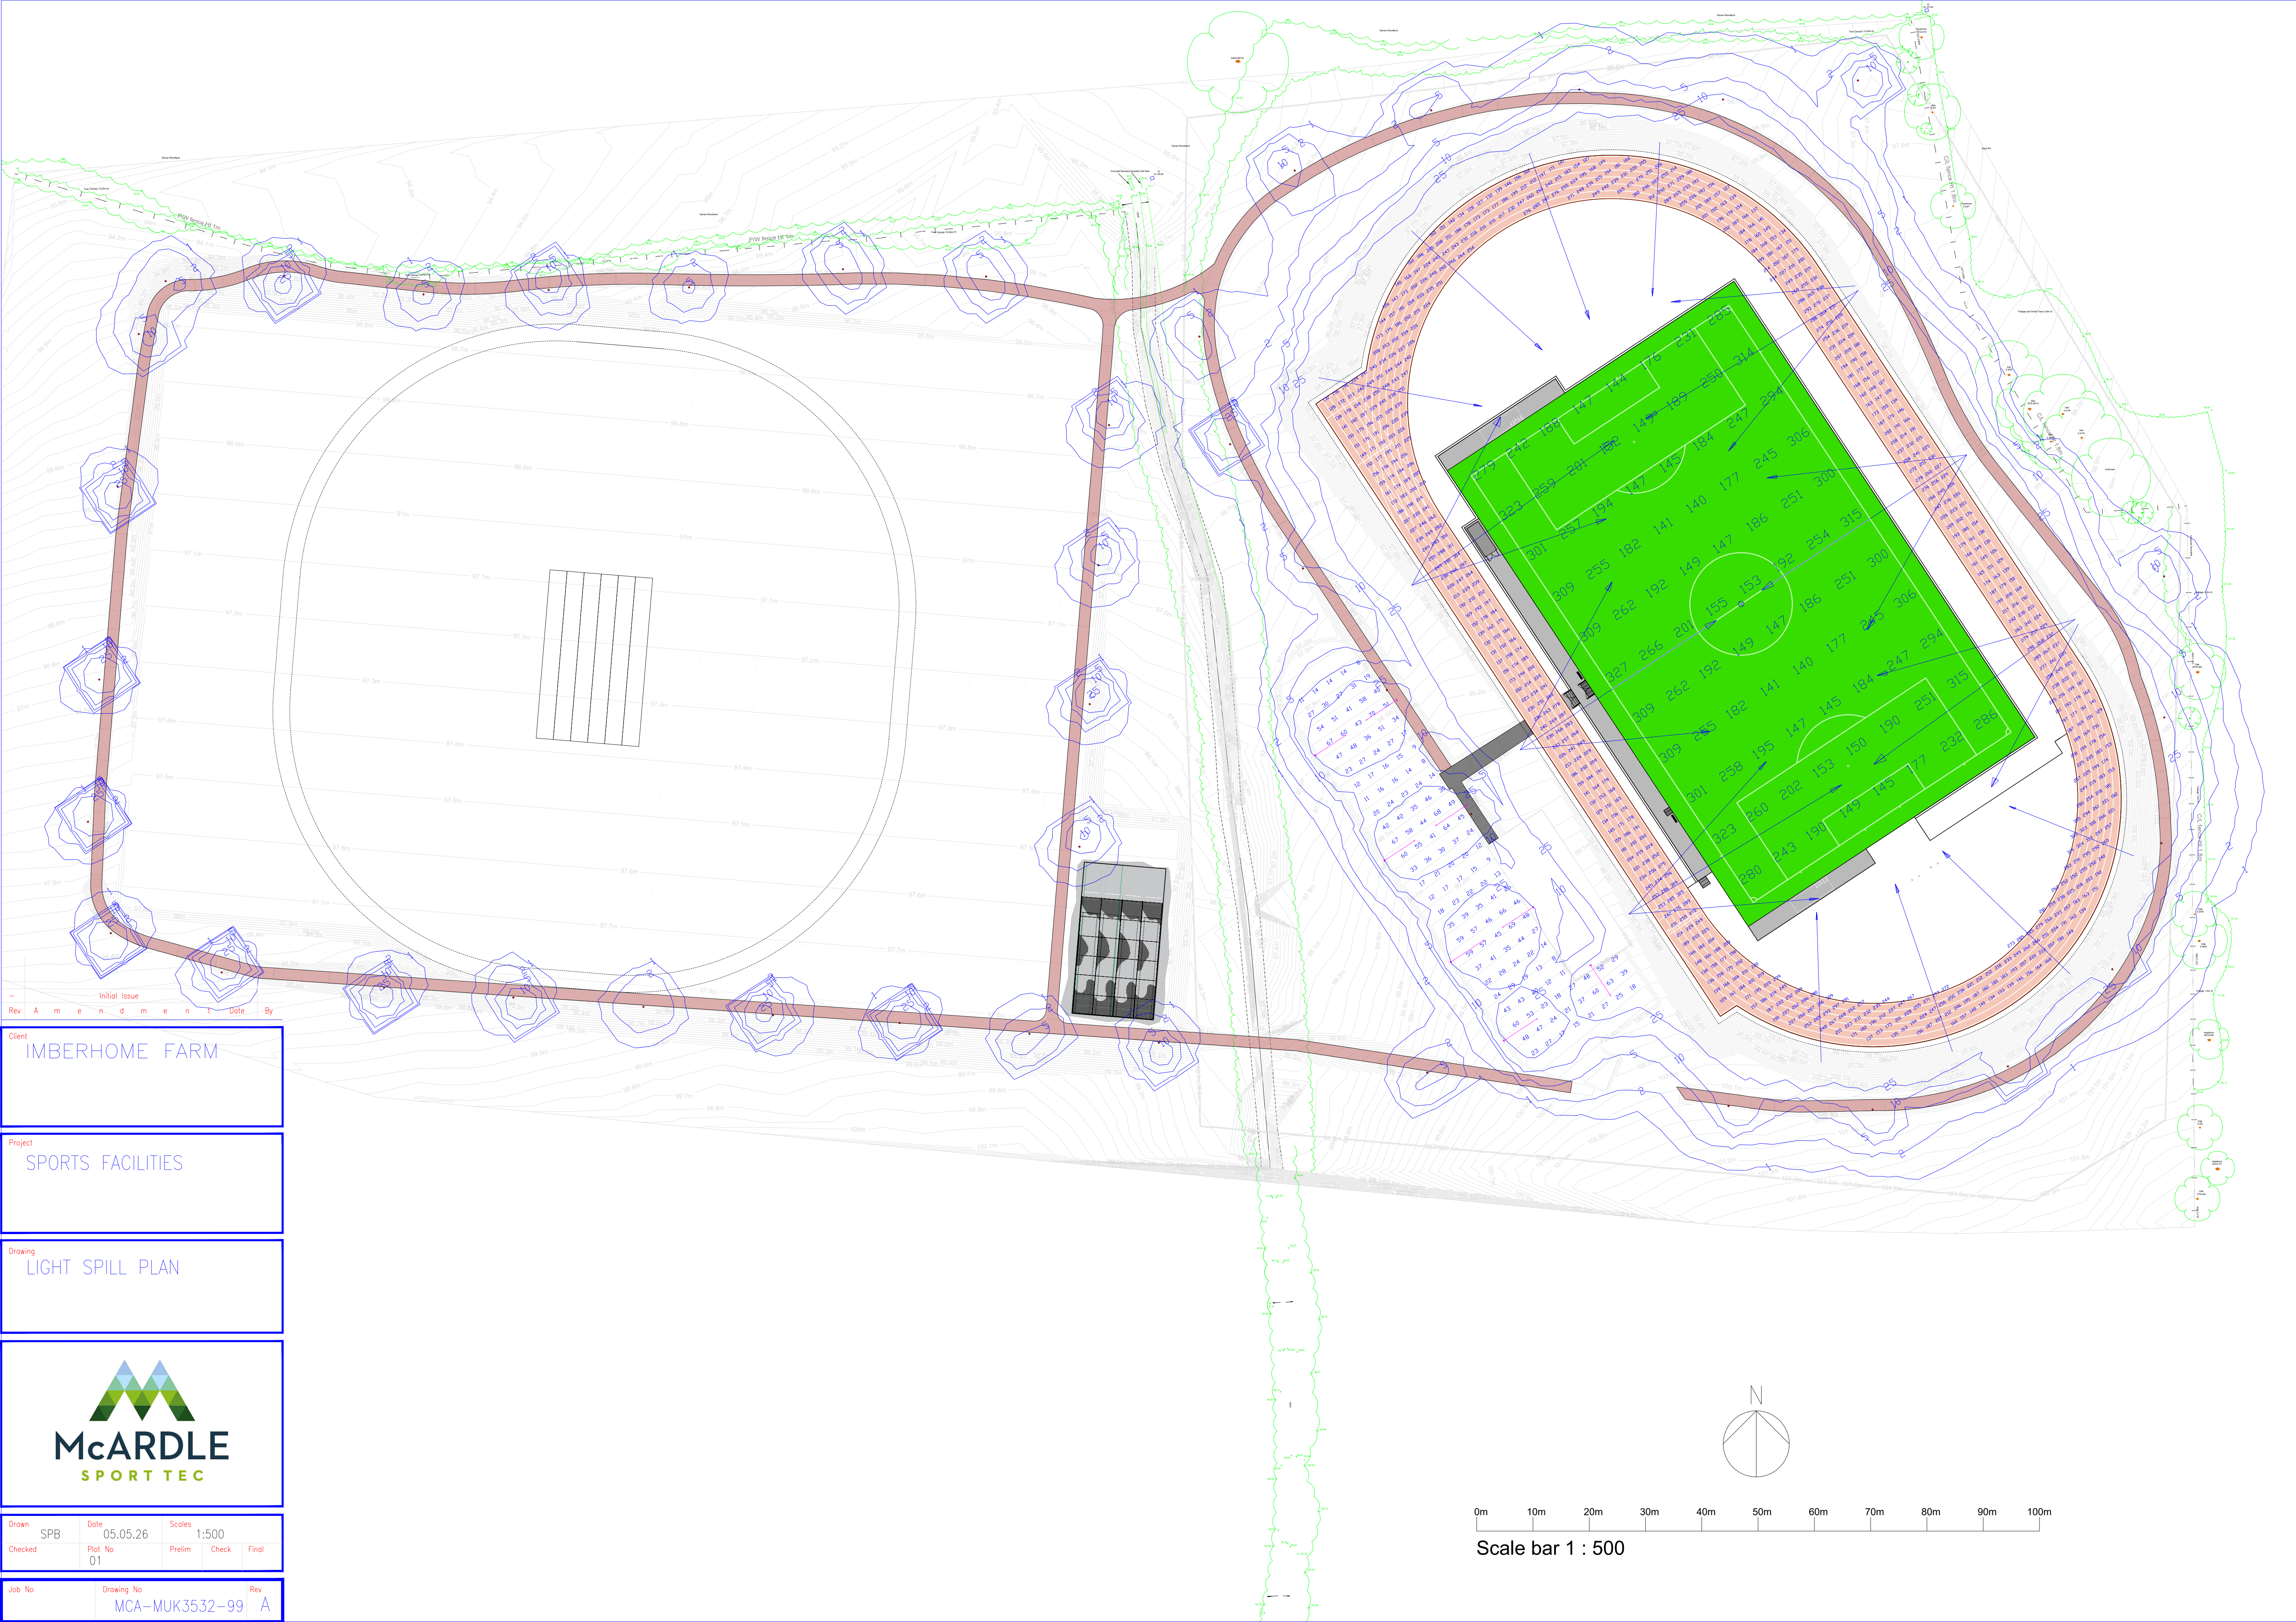

Initial Issue

Client
IMBERHOME FARM

Project
SPORTS FACILITIES

Drawing
LIGHT SPILL PLAN



Drawn	SPB	Date	05.05.26	Scales	1:500
Checked		Plot No	01	Prelim	Check

Job No	Drawing No	Rev
	MCA-MUK3532-99	A

