


NOTES
Do not scale from this drawing.
Any discrepancies should be reported immediately.
This drawing is copyright. It must not be reproduced or disclosed to third parties without our prior permission.
This drawing is to be read in conjunction with all relevant consultants, specialist manufacturers drawings and specifications.
Any surveyed information incorporated within this drawing cannot be guaranteed as accurate unless confirmed by fixed dimension.
All dimensions are in millimetres unless noted otherwise.

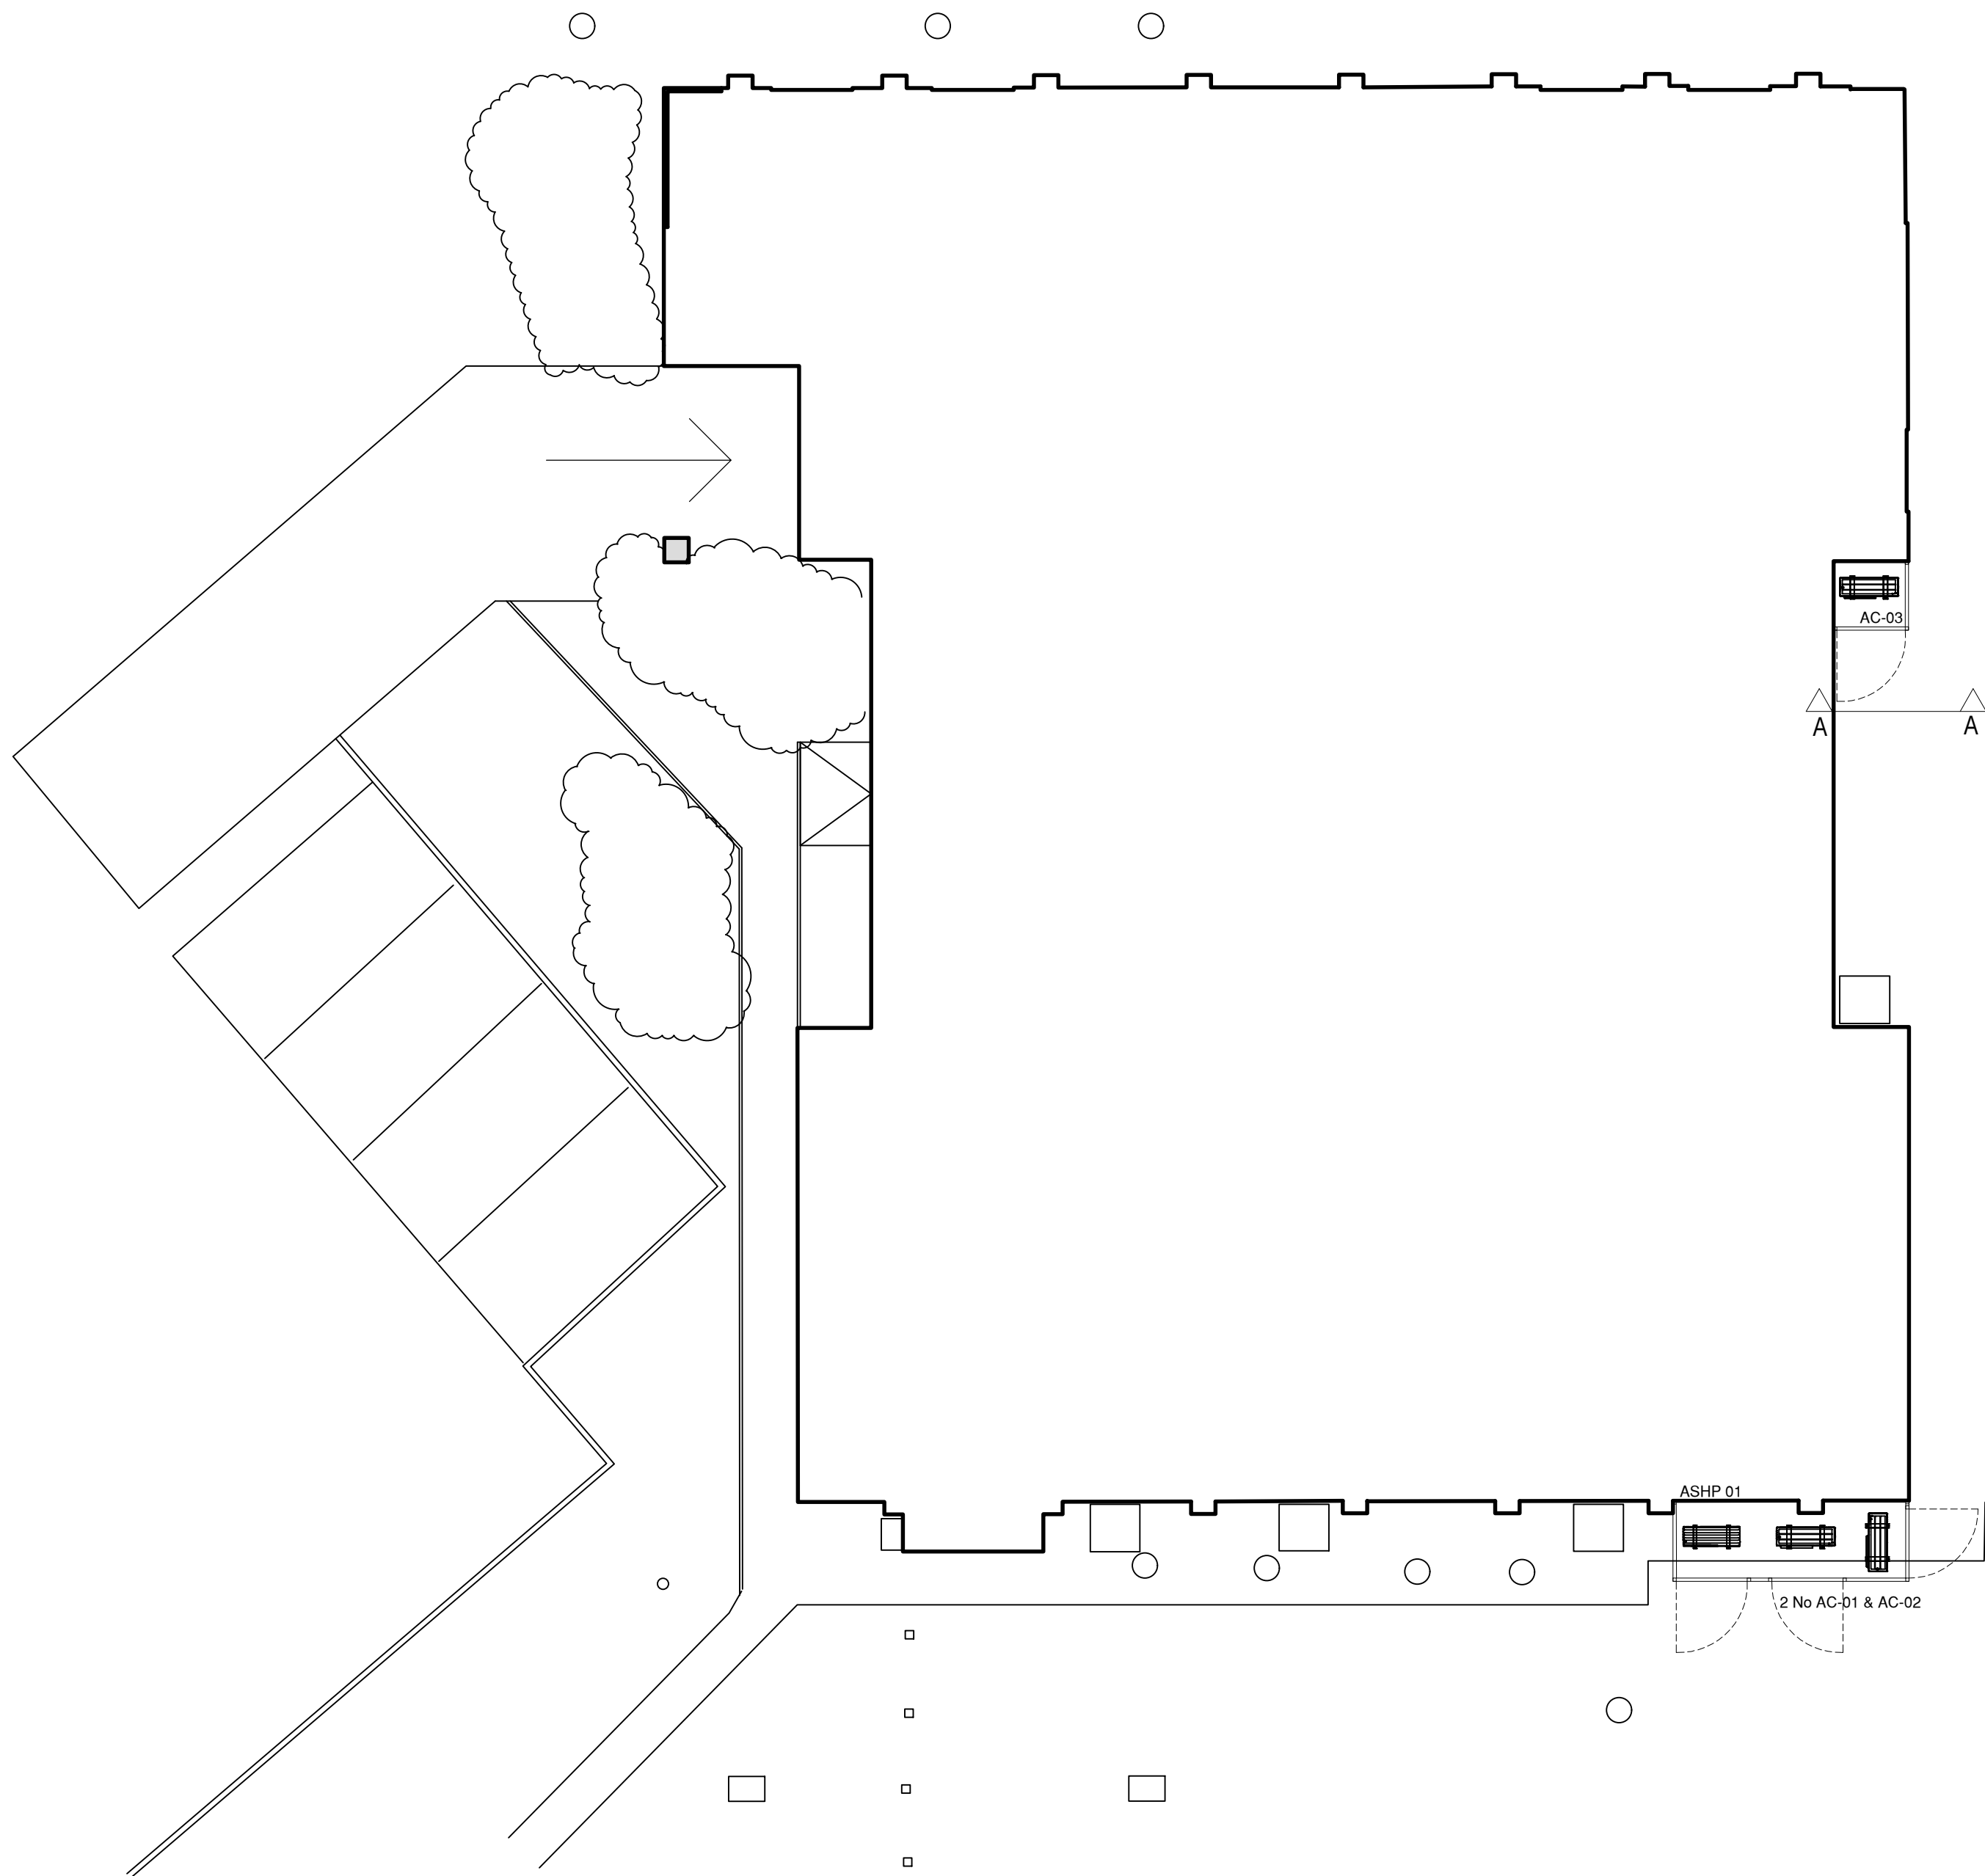

Ground Floor & Site Context Plan



South West Elevation



South East Elevation


South East Elevation AC-03 hidden elevation
Section A-A



North East Elevation



North West Elevation

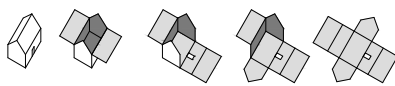A		22/07/25		SC		Prepared for planning	
Rev	Date	Author		Description			
 dwell architecture + design							
studio@dwellsarchitecture.com				Tel: 01444 831 800			
www.dwellsarchitecture.com				Fax: 01444 220 499			
Drawing Status							
PLANNING							
Client							
Trustees of Scaynes Hill Millennium Village Centre							
Project							
Proposed Air Source Heat Pump Installation							
Scaynes Hill Millennium Village Centre, Lewes Road							
Title							
Ground Floor Plan and Elevations							
as Proposed							
Dwg.							
1409 GA 02 A							
Rev.							
Job No.		Date		Scale		Drawn	
1409		13/06/2025		1:100 @ A1		JSR	
						Checked	