



Do not scale this drawing

This drawing shall be read in conjunction with all other relevant Engineering, Architectural, Landscaping detailed drawings and specifications plus all other relevant highway plans.

Final position and general arrangement of proposed access and extent of hedge to be removed subject to S278 technical approval

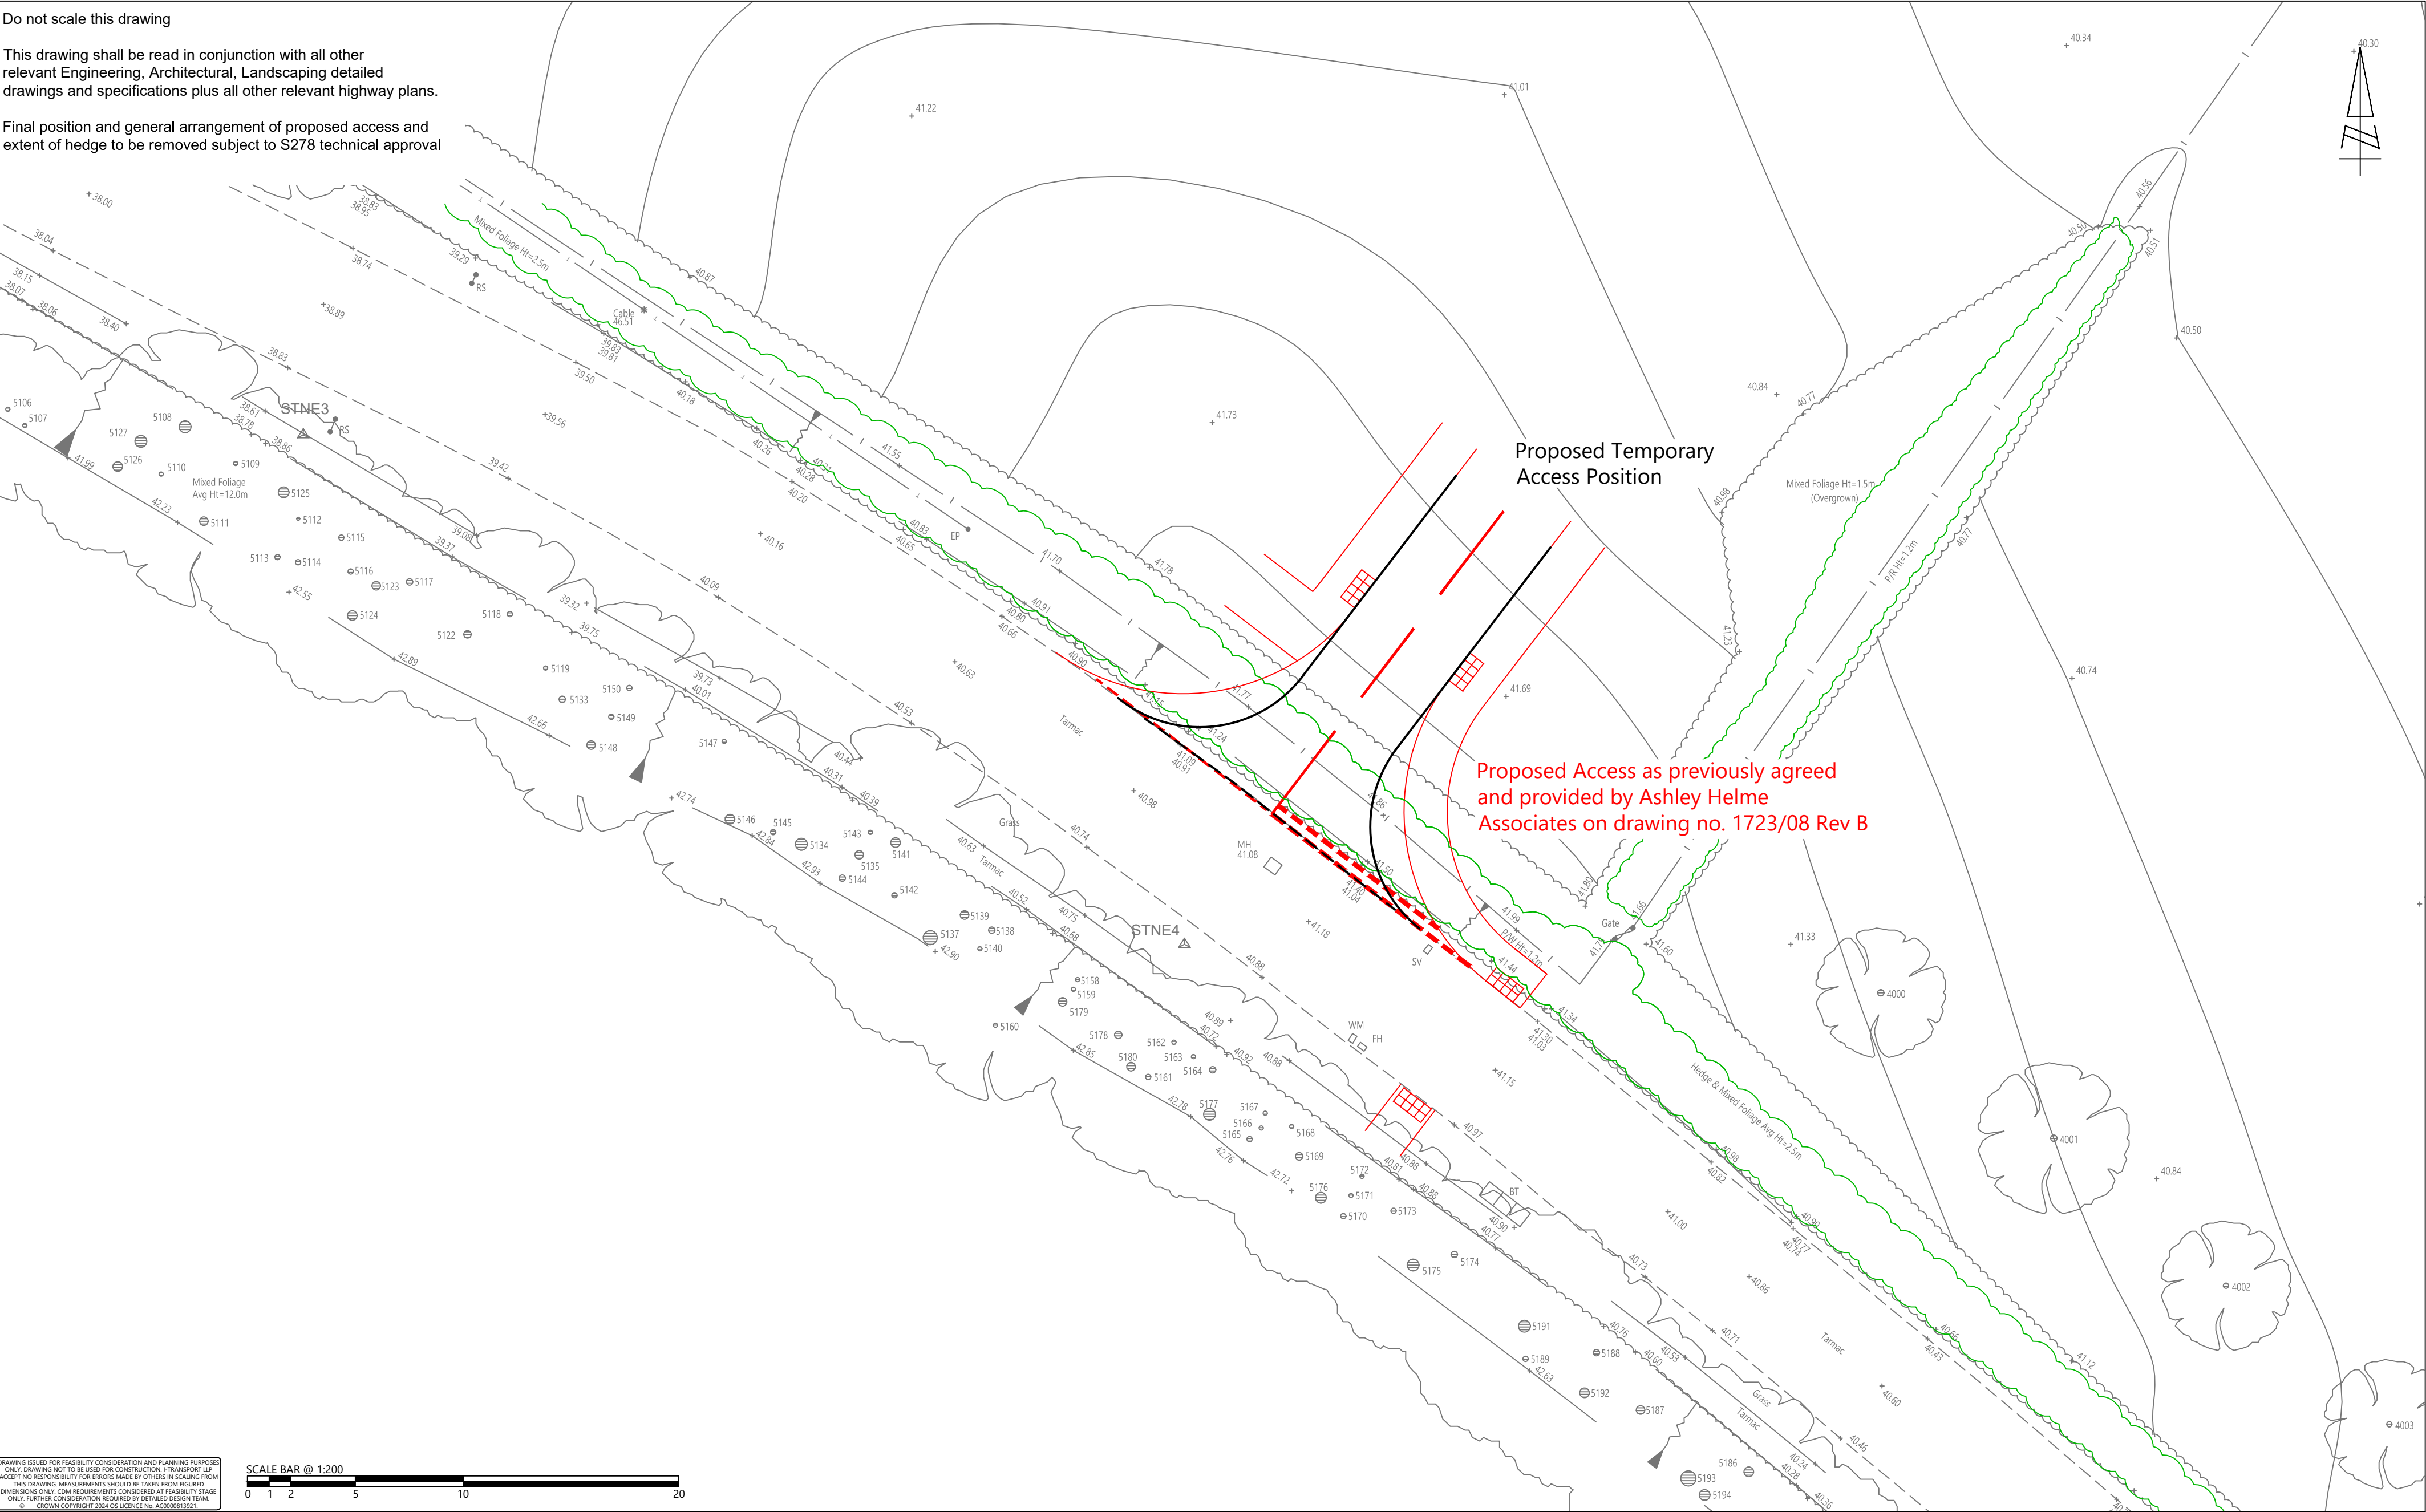

DRAWING ISSUED FOR FEASIBILITY CONSIDERATION AND PLANNING PURPOSES ONLY. DRAWING NOT TO BE USED FOR CONSTRUCTION. i-TRANSPORT LLP ACCEPT NO RESPONSIBILITY FOR ERRORS MADE BY OTHERS IN SCALING FROM THIS DRAWING. MEASUREMENTS SHOULD BE TAKEN FROM FIGURED DIMENSIONS ONLY. CDM REQUIREMENTS CONSIDERED AT FEASIBILITY STAGE ONLY. FURTHER CONSIDERATION REQUIRED BY DETAILED DESIGN TEAM. © CROWN COPYRIGHT 2024 OS LICENCE No. AC0000813921

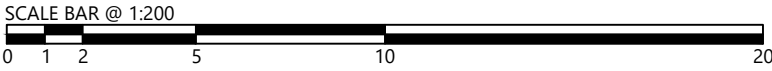

 Lakeside North Harbour, Building 1000, Lakeside North Harbour Western Road, Portsmouth, Hampshire, PO6 3EZ Tel: 03316 300366 www.i-transport.co.uk															TEMPORARY CONSTRUCTION ACCESS OVERLAY										DRAWN: JCB		CHECKED: JCB		APPROVED: TW		
REV		DATE		BY		DESCRIPTION				CHK		APD		PROJECT:						CLIENT:						PROJECT No: ITS210865		SCALE @ A2: 1:200		DATE: 27.01.26	
STATUS: FOR INFORMATION												SCAMPS HILL, LINDFIELD						CREST NICHOLSON						DRAWING No: ITS210865-GA-006				REV:			