


EXITING CONSTRUCTION SITE TO SCAMPS HILL

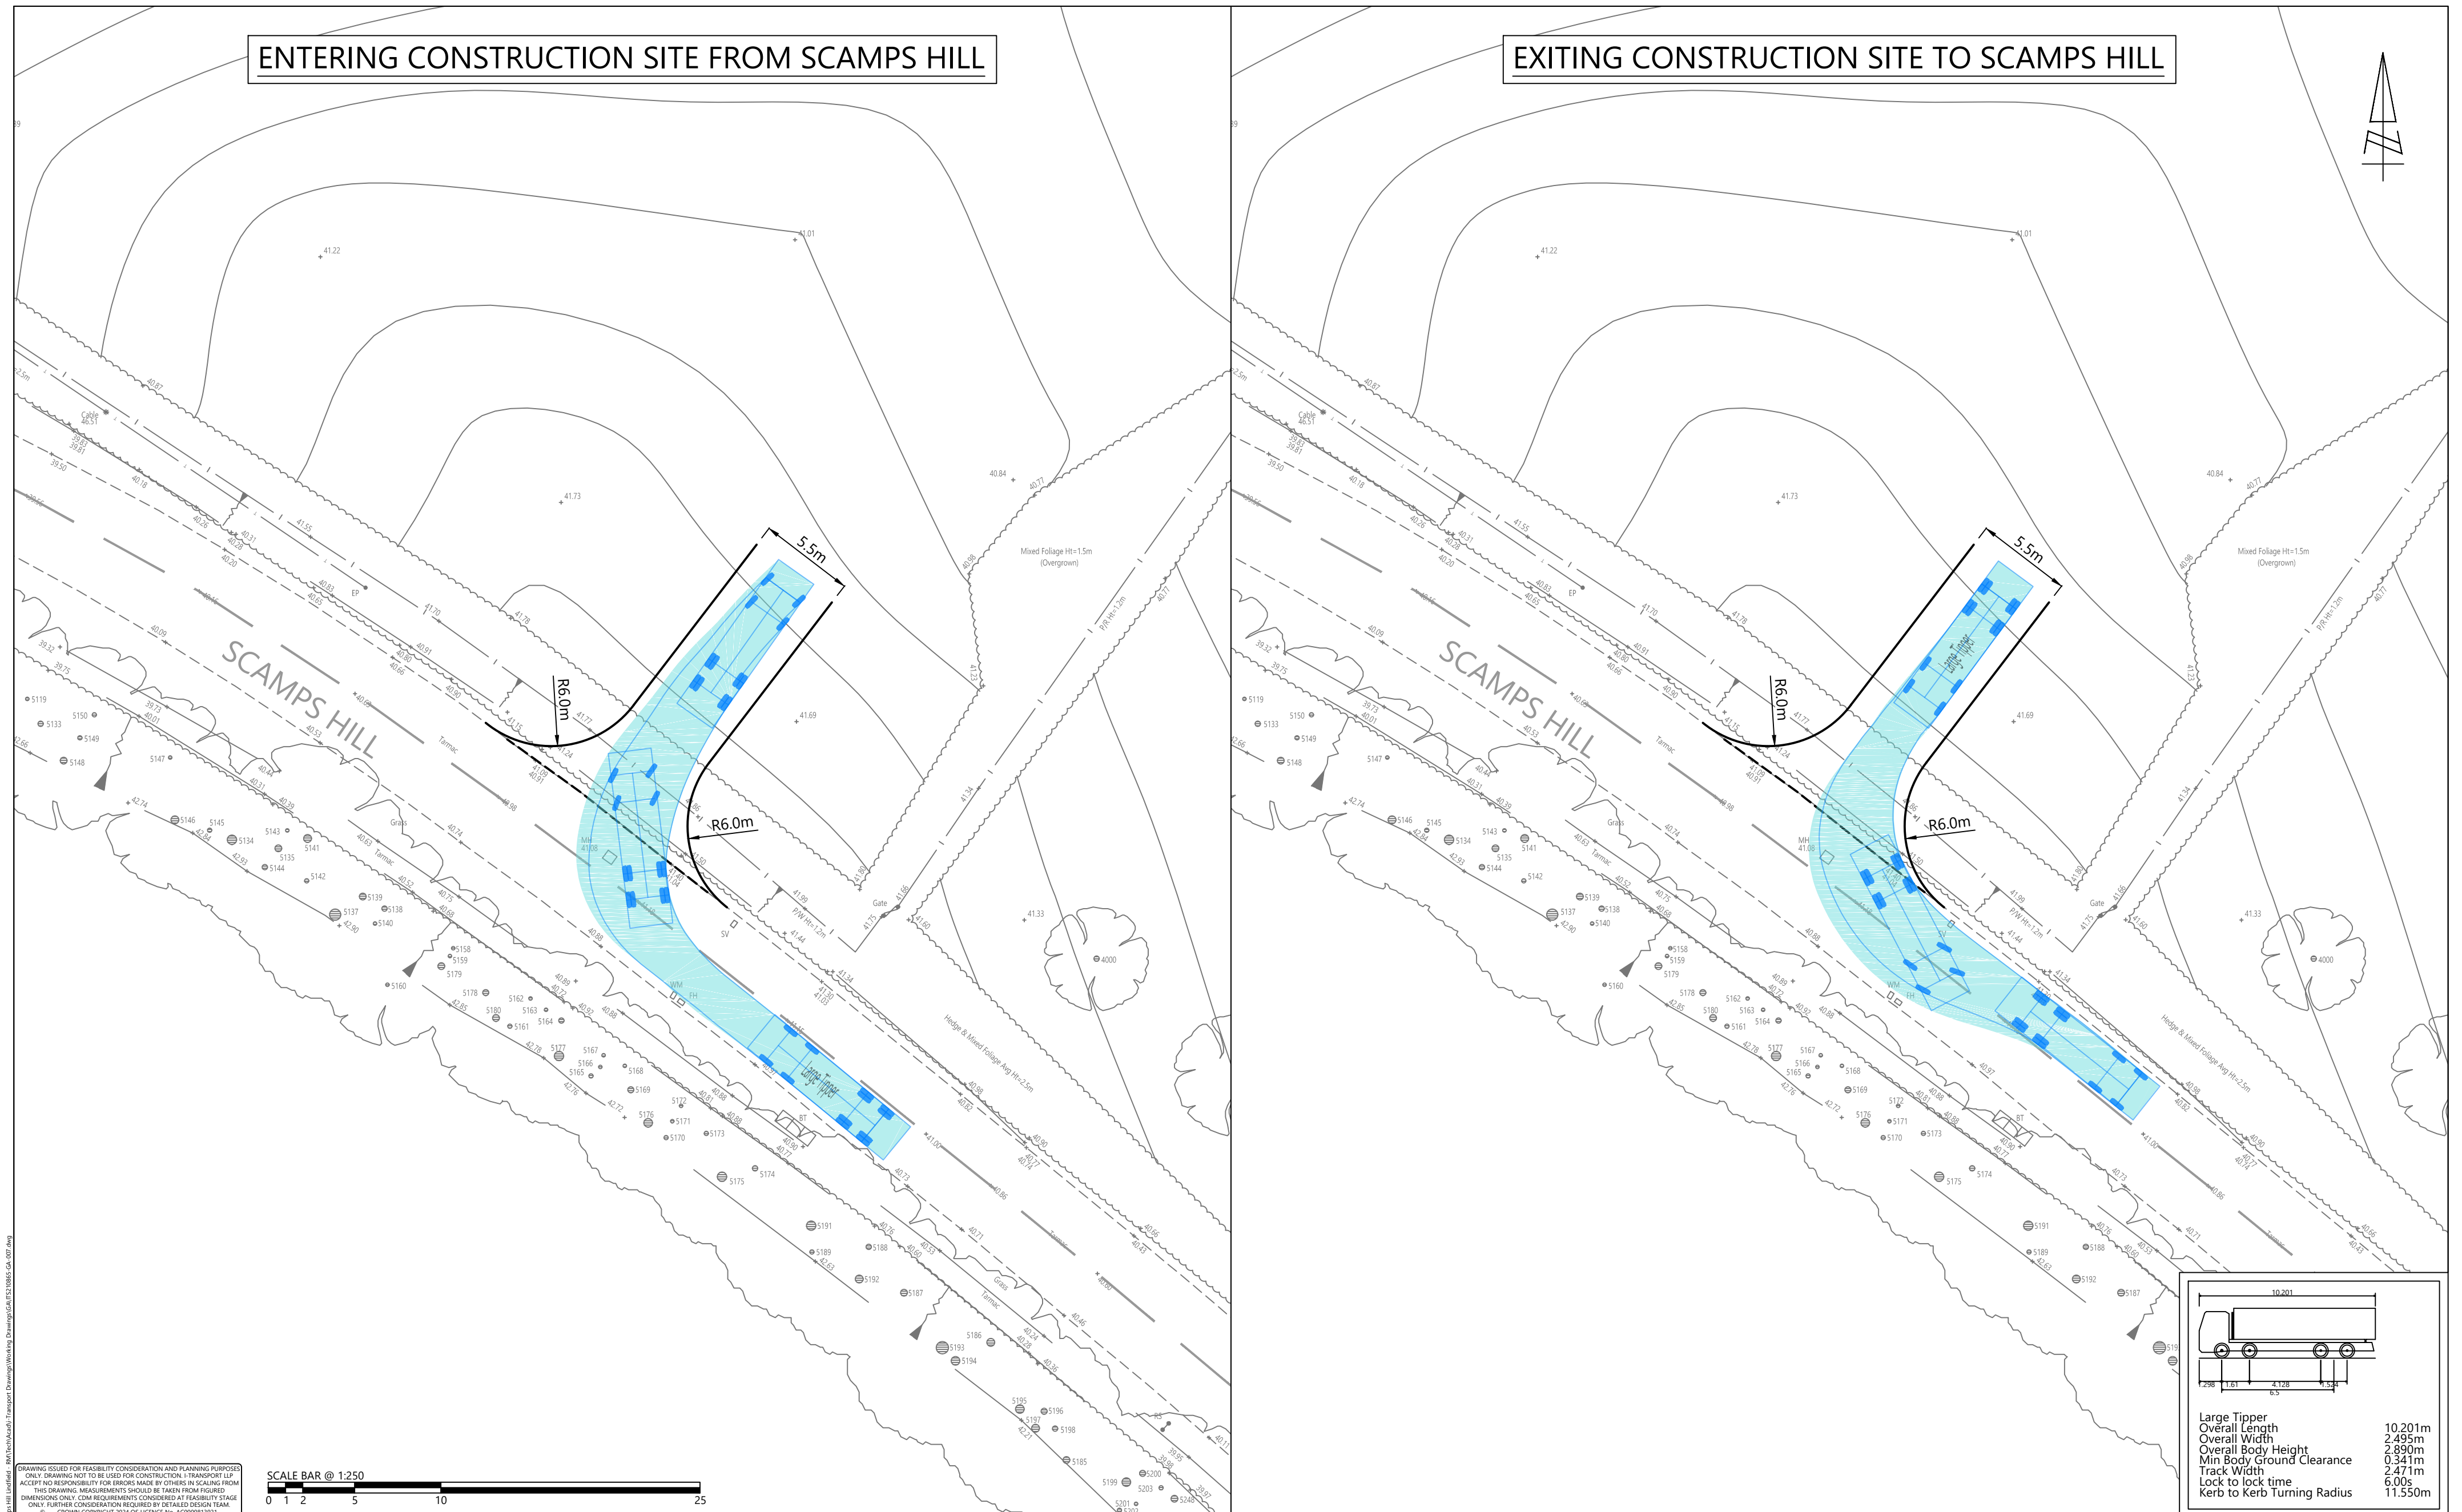

\\TRANSSRV01\Solent\Projects\210000 Series\210865ITS - Scamps Hill Lindfield - RMA\TechAcad\Working Drawings\GA\ITS210865-GA-037.dwg

DRAWING ISSUED FOR FEASIBILITY CONSIDERATION AND PLANNING PURPOSES ONLY. DRAWING NOT TO BE USED FOR CONSTRUCTION. I-TRANSPORT LLP ACCEPT NO RESPONSIBILITY FOR ERRORS MADE BY OTHERS IN SCALING FROM THIS DRAWING. MEASUREMENTS SHOULD BE TAKEN FROM FIGURED DIMENSIONS ONLY. CDM REQUIREMENTS CONSIDERED AT FEASIBILITY STAGE ONLY. FURTHER CONSIDERATION REQUIRED BY DETAILED DESIGN TEAM.
© CROWN COPYRIGHT 2024 OS LICENCE NO. AC0000813921.

SCALE BAR @ 1:250



Lakeside North Harbour, Building 1000, Lakeside
North Harbour Western Road, Portsmouth,
Hampshire, PO6 3EZ
Tel: 03316 300366
www.i-transport.co.uk

						TITLE: SWEPT PATH ANALYSIS OF A 10.2m TIPPER VEHICLE ENTERING AND EXITING FROM TEMPORARY CONSTRUCTION ACCESS										DRAWN: TC		CHECKED: TW		APPROVED: TW			
REV	DATE	BY	DESCRIPTION			CHK	APD	PROJECT:					CLIENT:					PROJECT No: ITS210865		SCALE @ A2: 1:250		DATE: 01.05.26	
STATUS: FOR INFORMATION							SCAMPS HILL, LINDFIELD					CREST NICHOLSON					DRAWING No: ITS210865-GA-007					REV: -	