
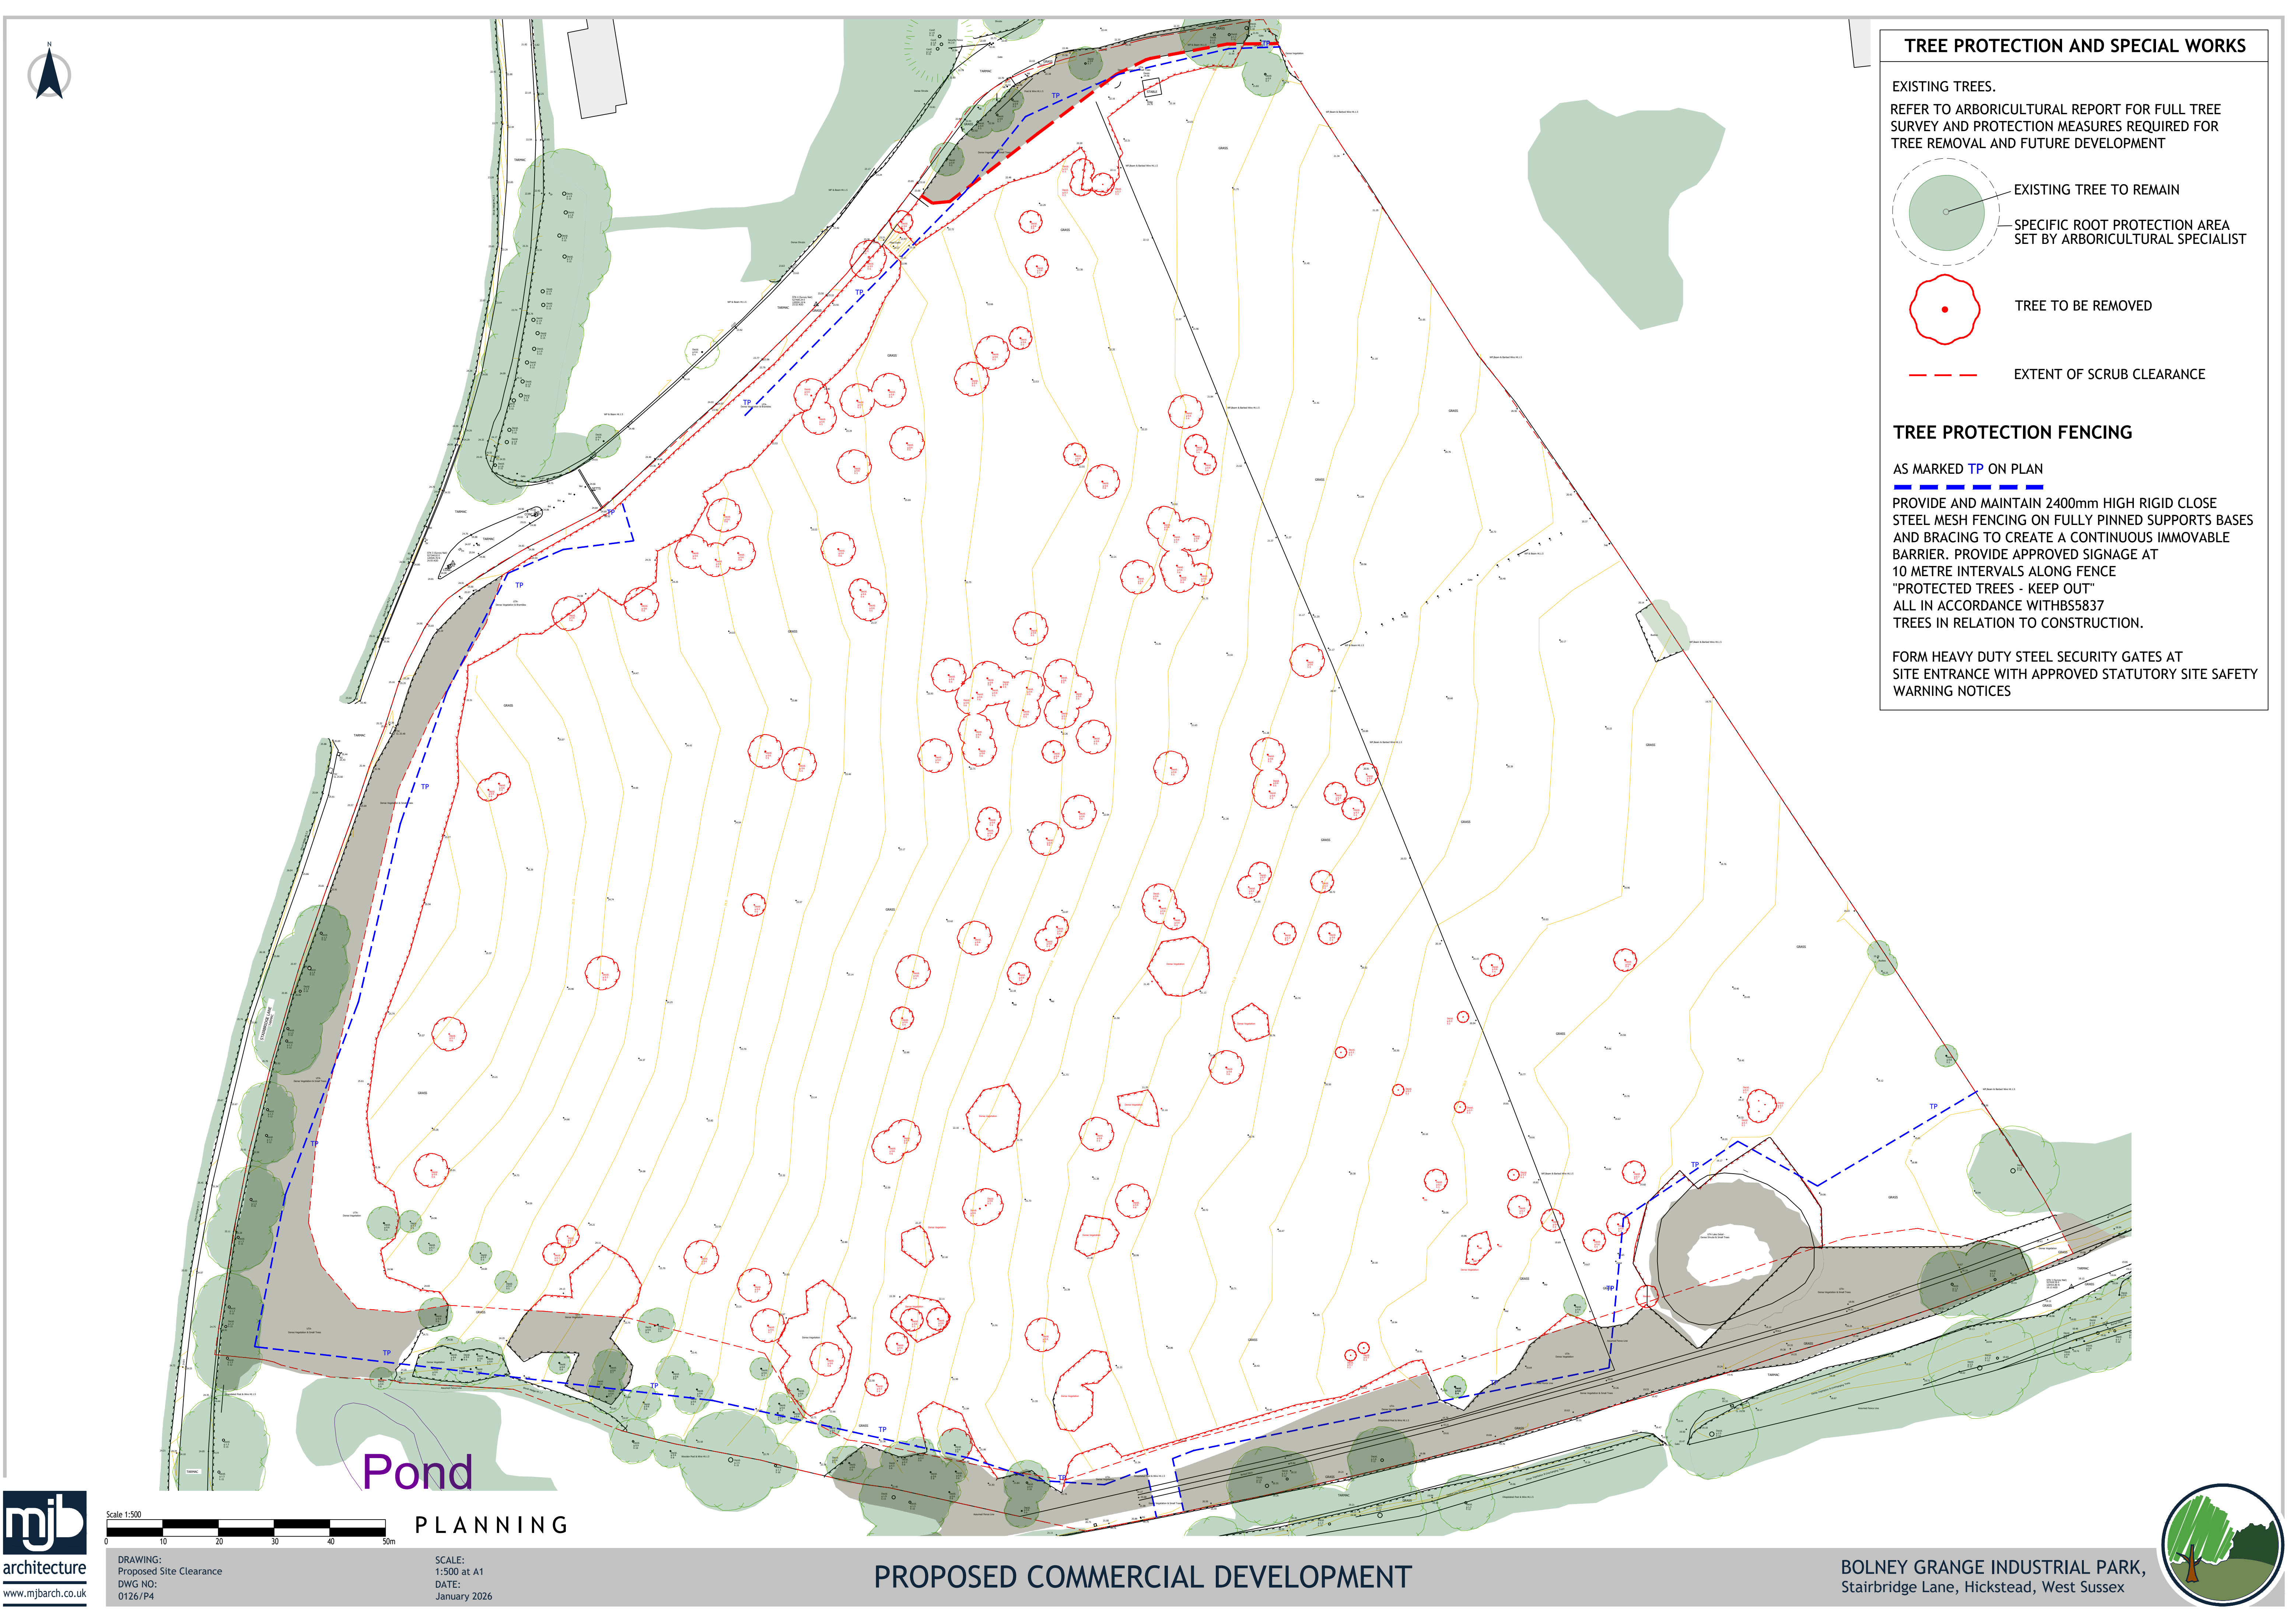
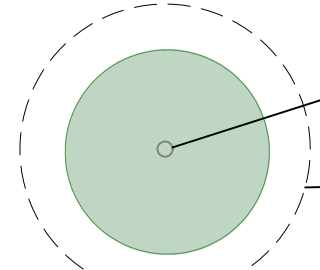


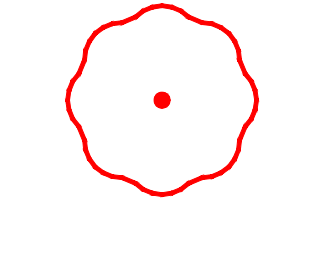

TREE PROTECTION AND SPECIAL WORKS

EXISTING TREES.
REFER TO ARBORICULTURAL REPORT FOR FULL TREE SURVEY AND PROTECTION MEASURES REQUIRED FOR TREE REMOVAL AND FUTURE DEVELOPMENT

-  EXISTING TREE TO REMAIN
-  TREE TO BE REMOVED
-  EXTENT OF SCRUB CLEARANCE

TREE PROTECTION FENCING

AS MARKED TP ON PLAN

PROVIDE AND MAINTAIN 2400mm HIGH RIGID CLOSE STEEL MESH FENCING ON FULLY PINNED SUPPORTS BASES AND BRACING TO CREATE A CONTINUOUS IMMOVABLE BARRIER. PROVIDE APPROVED SIGNAGE AT 10 METRE INTERVALS ALONG FENCE "PROTECTED TREES - KEEP OUT" ALL IN ACCORDANCE WITH BS5837 TREES IN RELATION TO CONSTRUCTION.

FORM HEAVY DUTY STEEL SECURITY GATES AT SITE ENTRANCE WITH APPROVED STATUTORY SITE SAFETY WARNING NOTICES

