


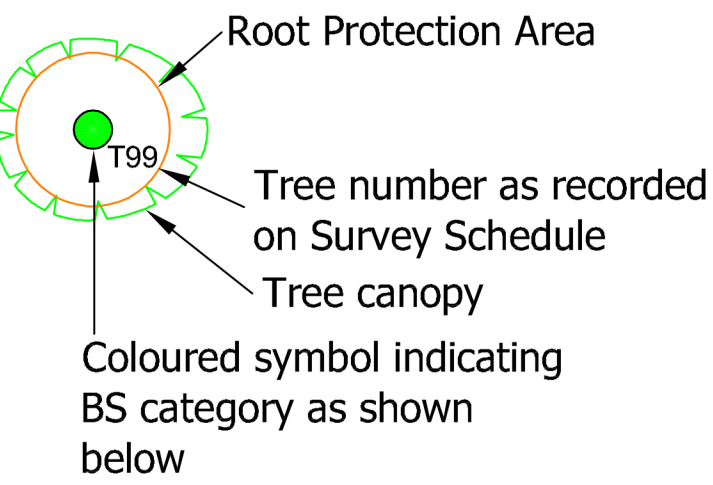


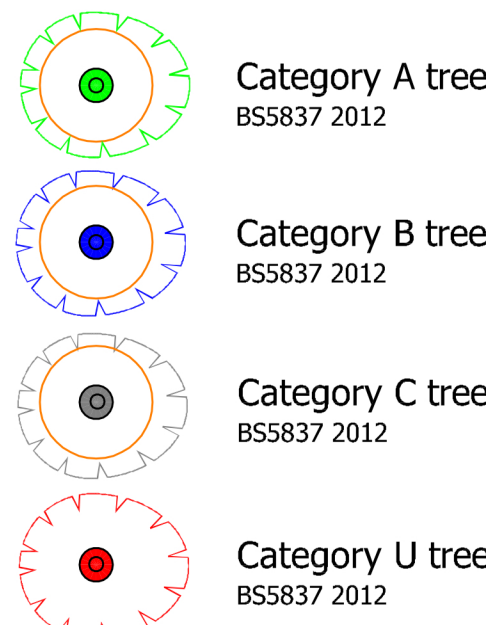

Tree Categories

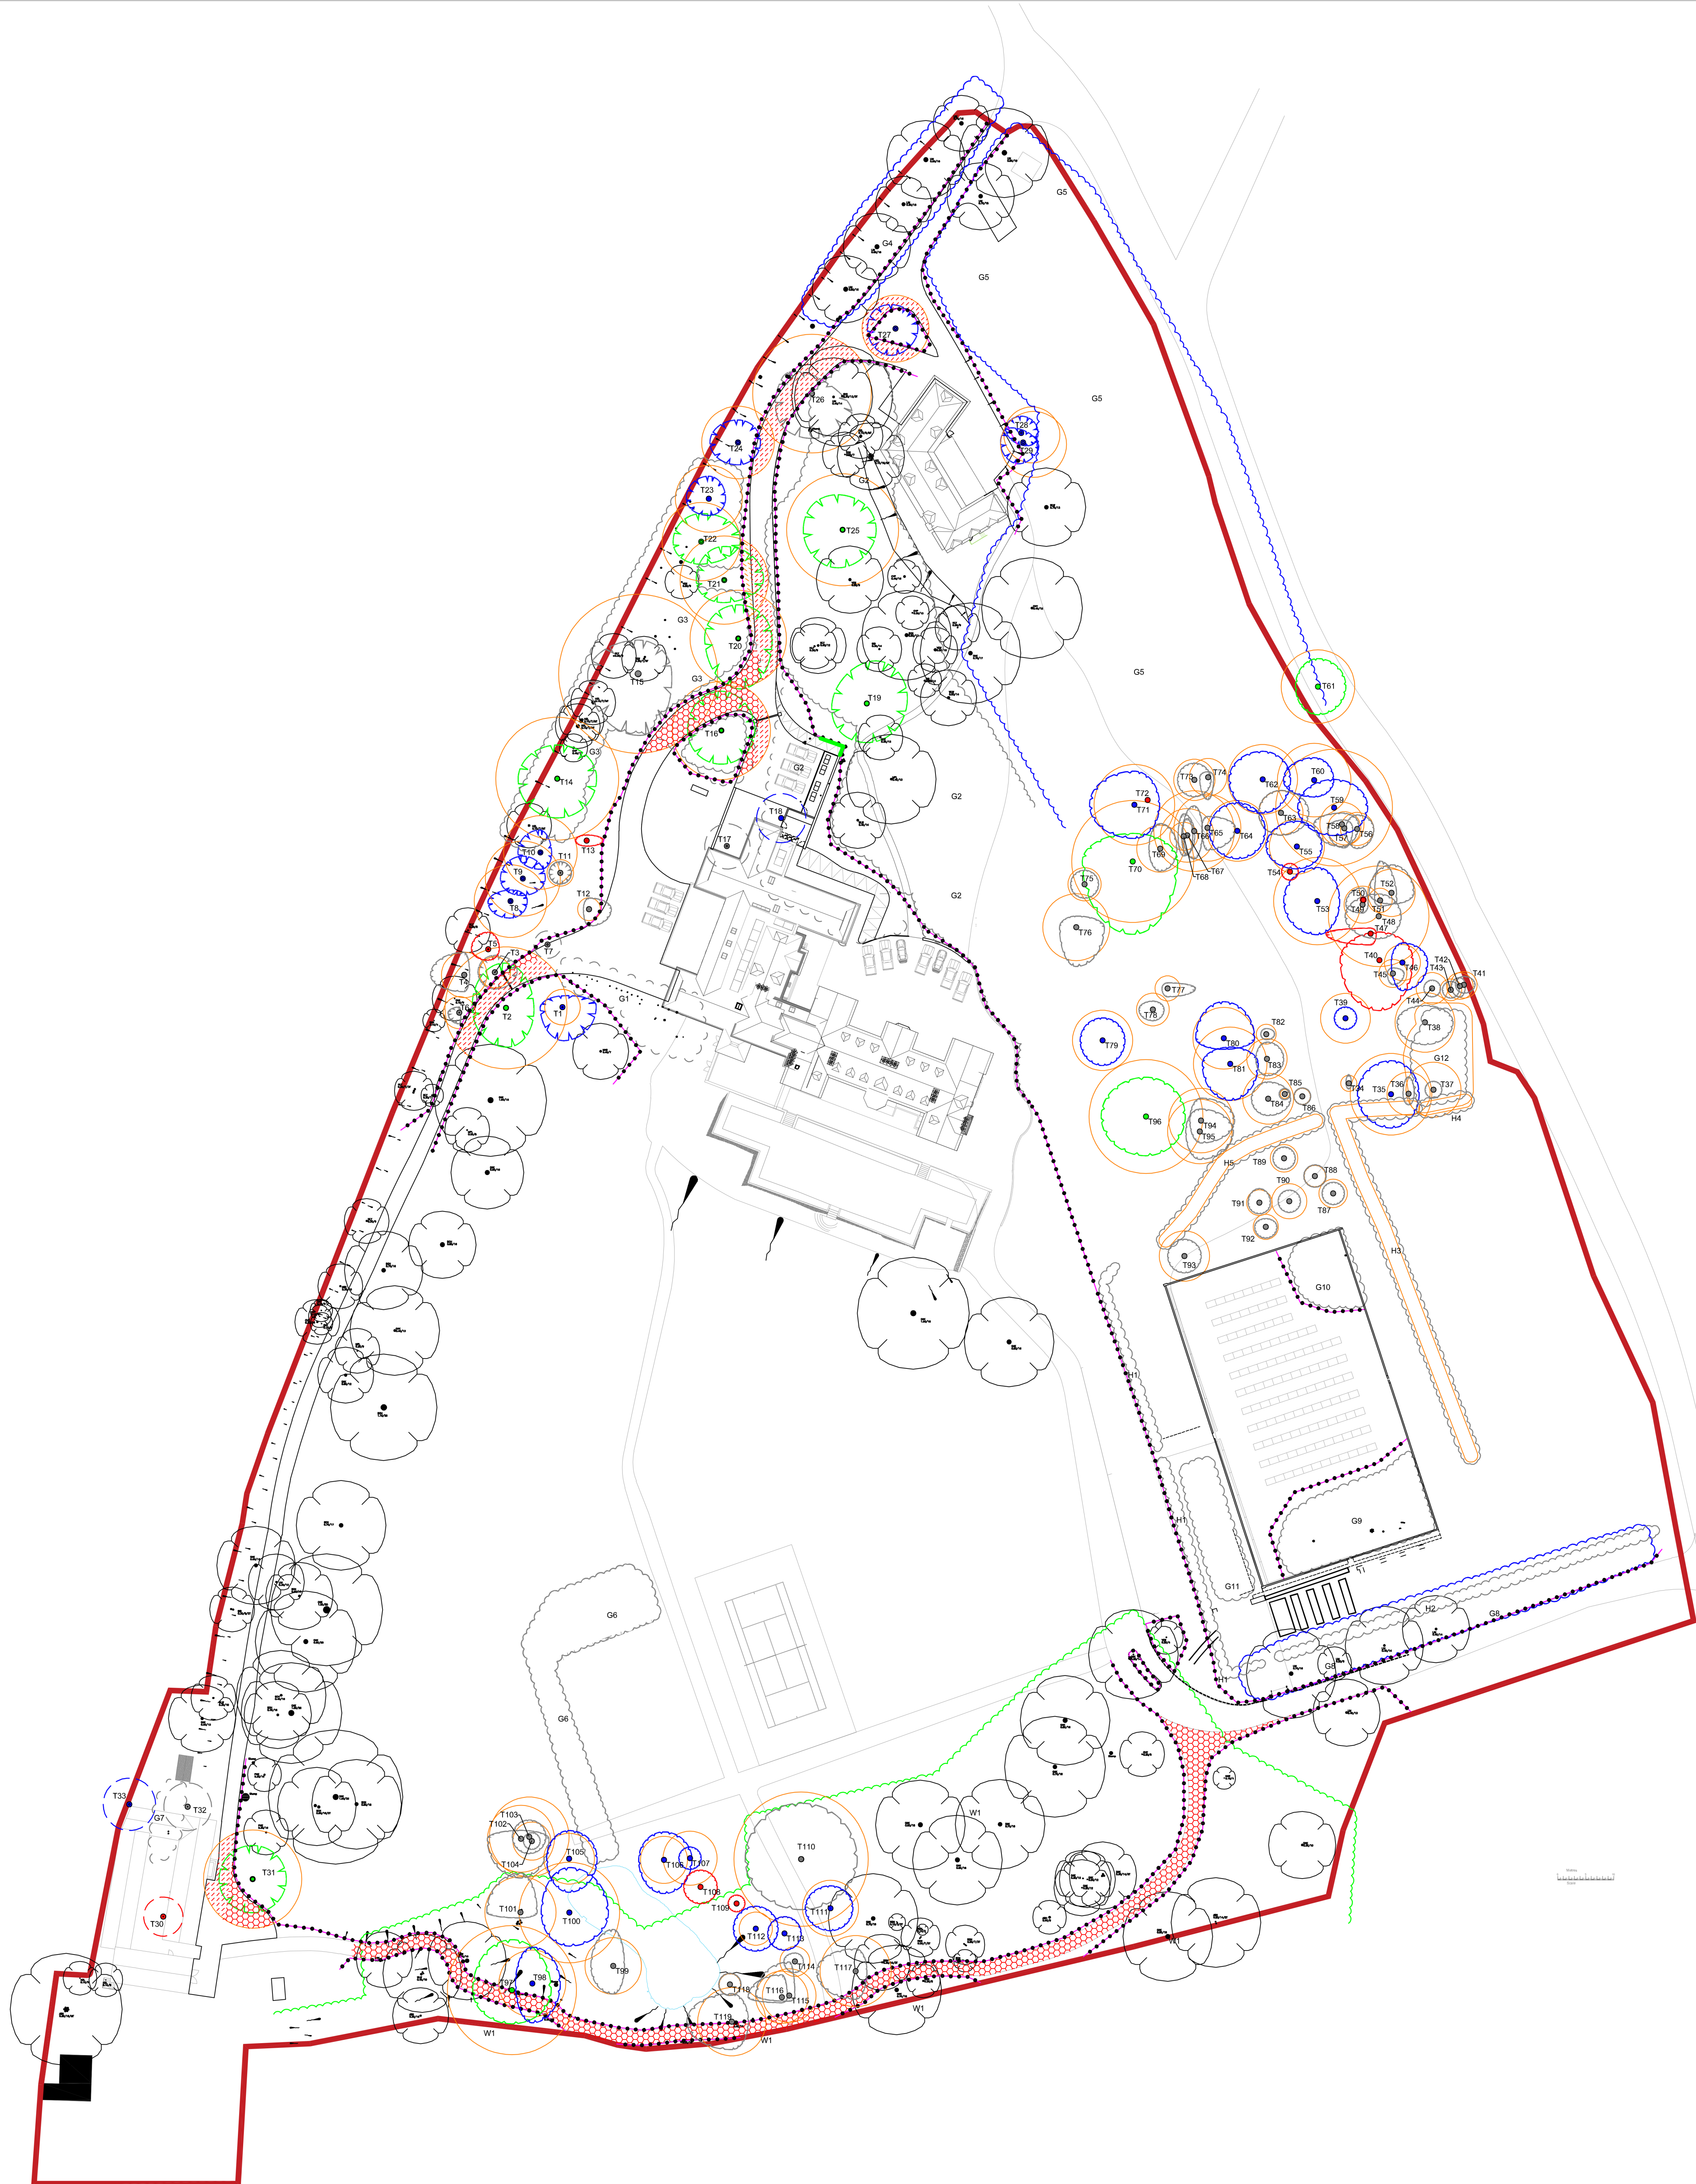

Arboricultural Strategy

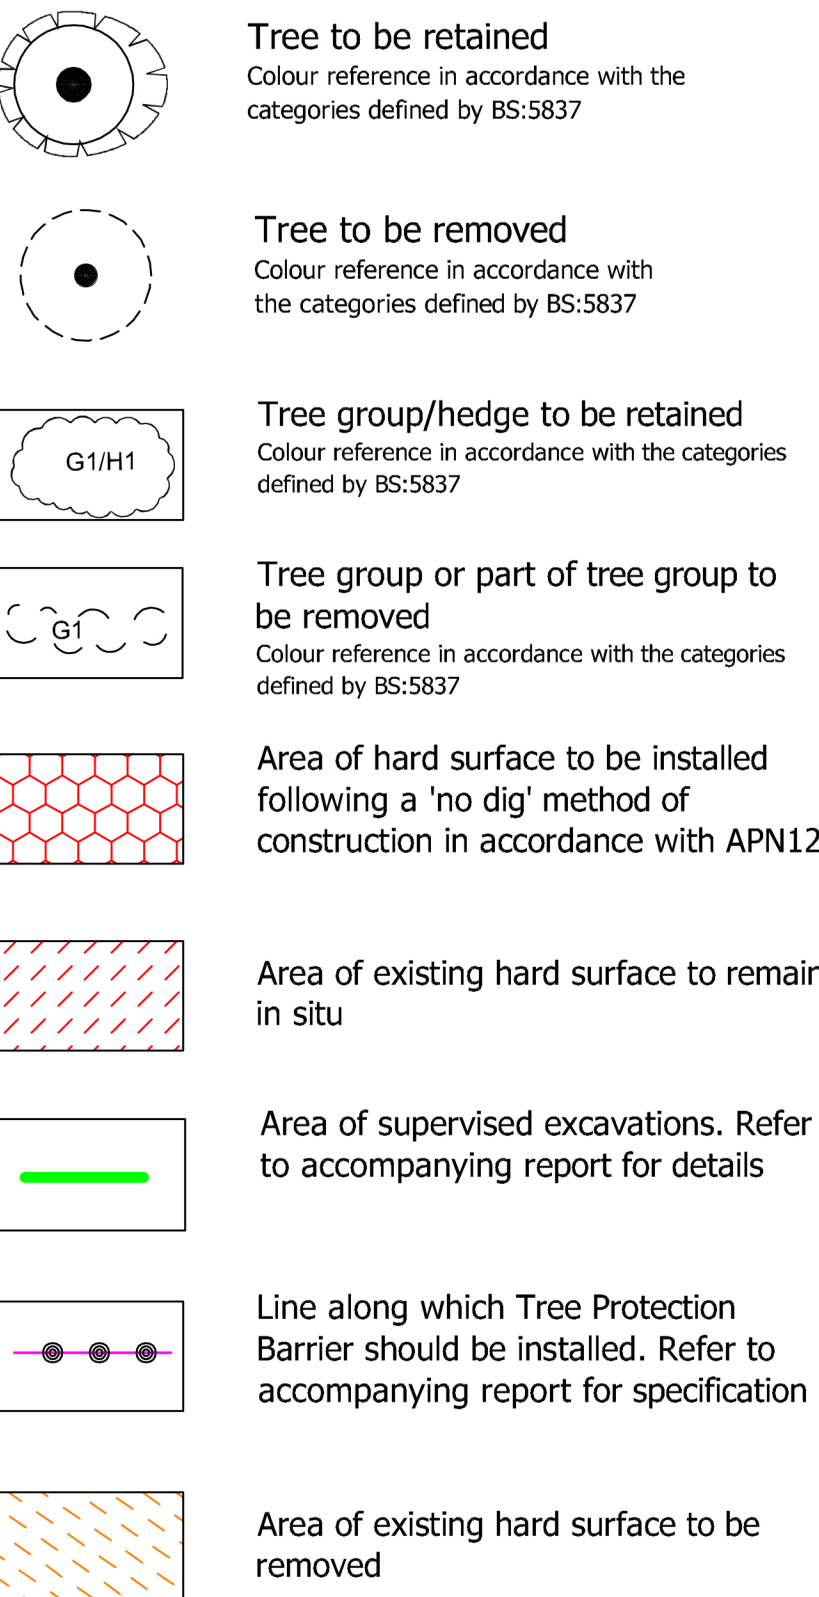

Project	Wickenden Manor, East Grinstead
Drawing	Tree Protection Plan
Date	31.07.2026
Ref	20-1113-TPP-P1
Drawn	NT
Checked	DR
Client	Netherhall Education Association
Scale	1:500@A0