



Strip existing roof tiles, battens and guttering, set aside tiles



Strip existing roof tiles, battens and guttering, set aside tiles

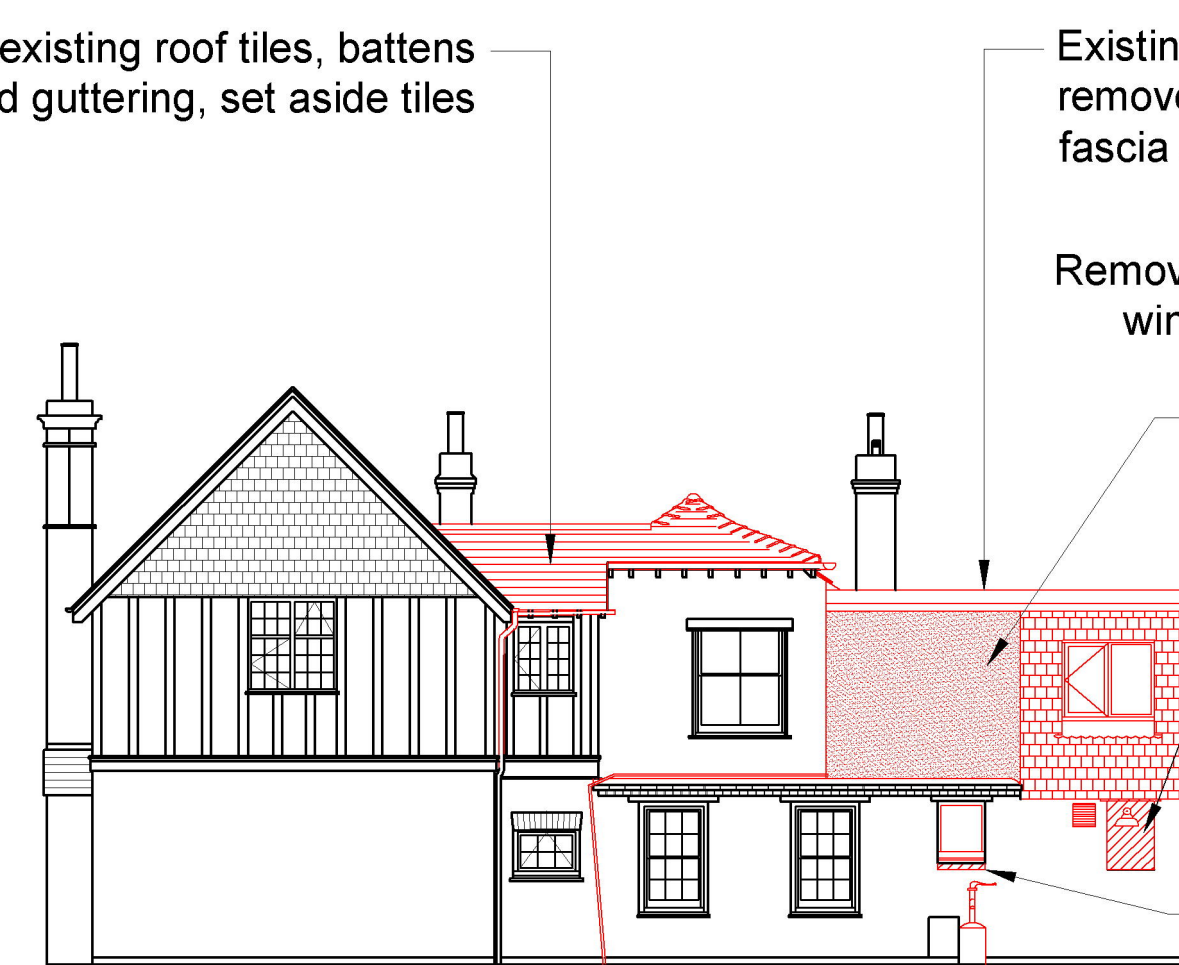


Existing flat roof covering to be removed back to deck including fascia and guttering

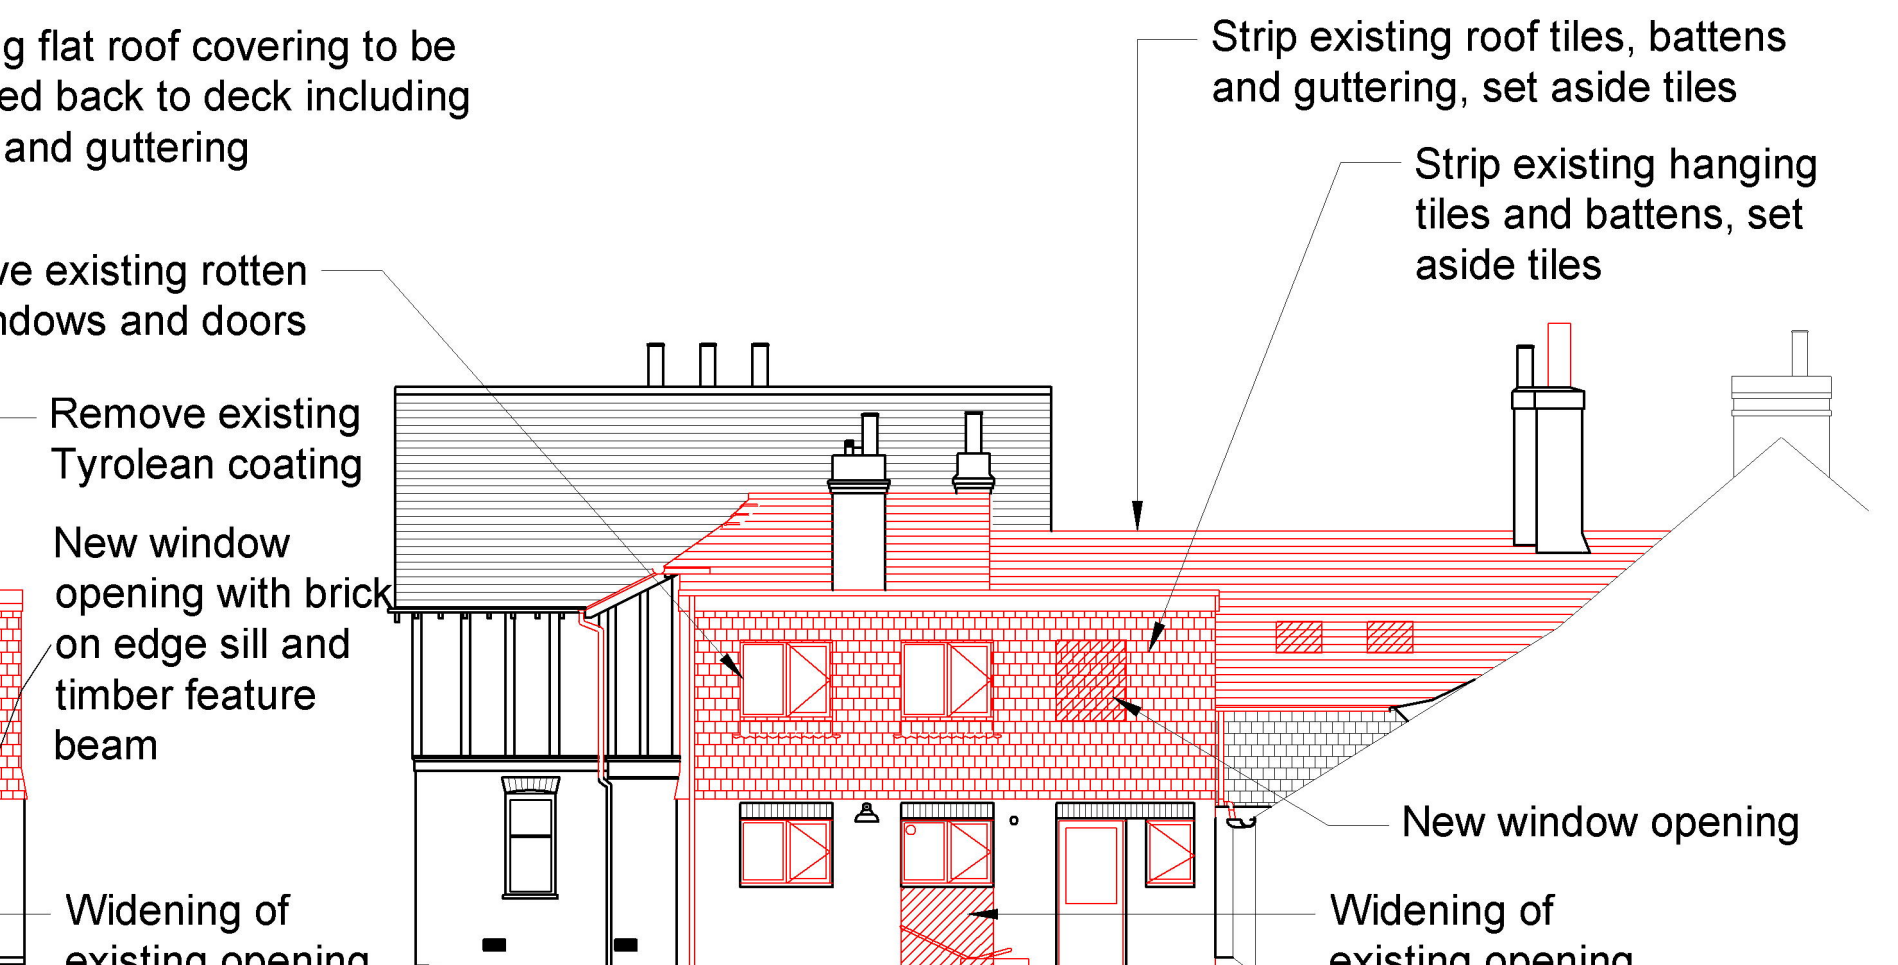

- Strip existing roof tiles, battens and guttering, set aside tiles
- Strip existing hanging

Scale: 1:100 @ A1

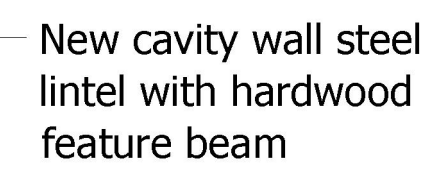

- Block up old boiler flue opening in rear of fireplace

Beam 2

Kitchen

B

Cup'd

Utility

Hall

Study

Fireplace

New concrete lintel
to form new window
opening



Bed 1

Upper

Bed 3

Bed 5

A/C

Bed 4

Demolition Key
Red lines indicate existing
to be stripped or removed

A	Planning and Listed Building	D/L	D/L	03.03.2025		
	Pre-application	D/L	D/L	04.08.2023		
Rev	Description	By	GA	DD.MM.YY		

Figured dimension only to be taken from this drawing. All dimensions to be checked on site. Please inform immediately if any discrepancies before work proceeds.

Client Mr and Mrs D Lovell

Project Name	Building Alterations
--------------	----------------------

Project Location
Broad Street House
Broad Street
Cuckfield
RH17 5LW

Sheet Name	Stripping, Removals, and Structural Alterations Plan
------------	--

Project Status	Planning and Listed Building
----------------	------------------------------

Drawing Nr. P003A

Scale: As indicated @ A1

 POTTER

**POTTER
RAPER**
101 St Martin's Lane
London
WC2N 4AZ
Tel: 020 7436 5005

Scale: 1:50 @ A1

