


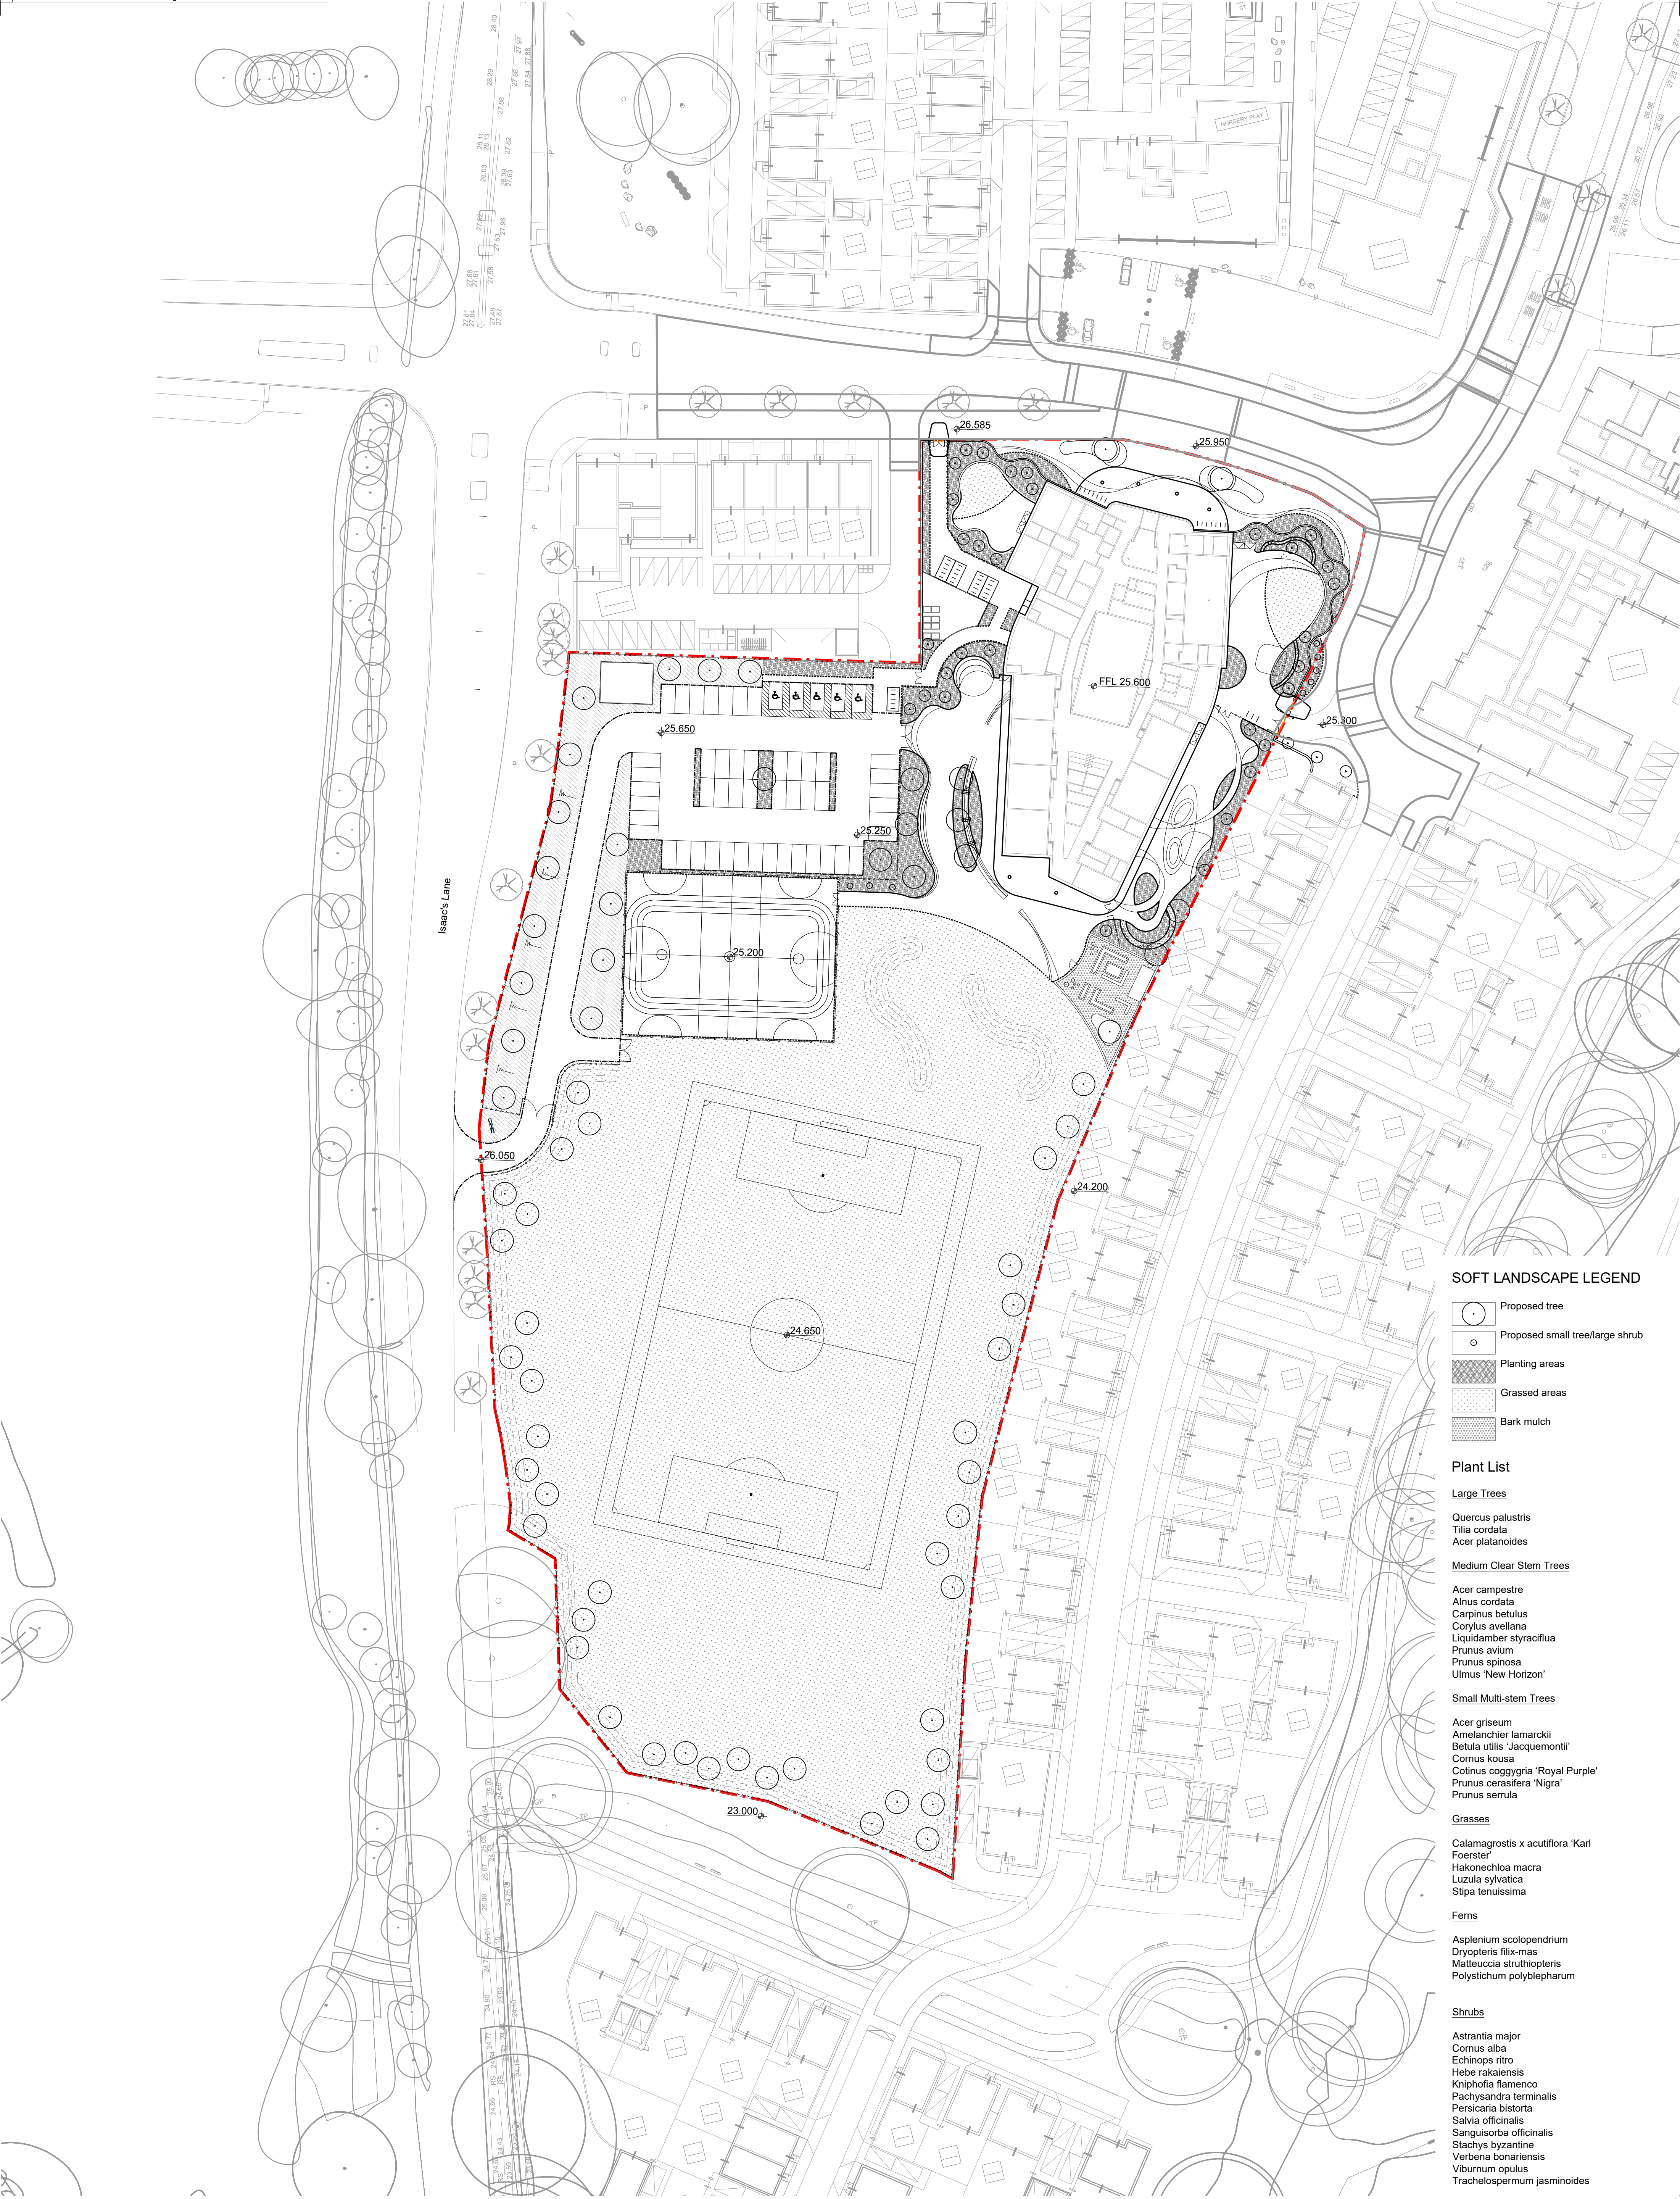

SOFT LANDSCAPE LEGEND

- Proposed tree
- Proposed small tree/large shrub
- Planting areas
- Grassed areas
- Bark mulch

Plant List

- Large Trees**
- Quercus palustris
 - Tilia cordata
 - Acer platanoides
- Medium Clear Stem Trees**
- Acer campestre
 - Alnus cordata
 - Carpinus betulus
 - Corylus avellana
 - Liquidamber styraciflua
 - Prunus avium
 - Prunus spinosa
 - Ulmus 'New Horizon'
- Small Multi-stem Trees**
- Acer griseum
 - Amelanchier lamarckii
 - Betula utilis 'Jaquemontii'
 - Cornus kousa
 - Cotinus coggygria 'Royal Purple'
 - Prunus cerasifera 'Nigra'
 - Prunus serrula
- Grasses**
- Calamagrostis x acutiflora 'Karl Foerster'
 - Hakonechloa macra
 - Luzula sylvatica
 - Stipa tenuissima
- Ferns**
- Asplenium scolopendrium
 - Dryopteris filix-mas
 - Matteuccia struthiopteris
 - Polystichum polyblepharum
- Shrubs**
- Astrantia major
 - Cornus alba
 - Echinops ritro
 - Hebe rakaiensis
 - Kniphofia flamenco
 - Pachysandra terminalis
 - Persicaria bistorta
 - Salvia officinalis
 - Sanguisorba officinalis
 - Stachys byzantine
 - Verbena bonariensis
 - Viburnum opulus
 - Trachelospermum jasminoides



fabrik

Project: D3347 Brookleigh School, Burgess Hill
Drawing Title: Soft Landscape General Arrangement Plan
Proposed by: db
Issued for Planning Approval: db

Client: Homes England
Checked By: pc
Drawn Scale: 1:500 @ A1
Date of First Issue: Sep | 2025

Drawing Number: D3347-FAB-00-XX-DR-L-3100
Revision: PL01

PC:01	10.10.2025	Issued for Planning Approval	DB	PC
Revision	Date	Reason	Drawn	Checked
Disclaimer:				
1. This drawing is copyright of Fabrik Ltd. It must not be copied or reproduced without written consent from the owner.				
2. Do not scale from this drawing. Only figured dimensions are to be taken from this drawing.				
3. All contractors must visit site and be responsible for taking and checking all dimensions related to the works shown on the drawing prior to fabrication or setting out.				
4. This drawing uses coloured lines. Please do not rely on a monochrome copy.				
External References:				
• D3347-FAB-00-XX-A01-L-2001				
• D3347-FAB-00-XX-A02-L-7001				
• D3347-FAB-00-XX-A03-L-7001				