


THIS DRAWING IS ONLY LICENSED FOR THE PURPOSE INDICATED IN THE STATUS BAR.
UNAUTHORISED USE SHOULD BE REPORTED TO THE DRAWING OFFICE AND ANY SUCH USE IS NOT INDEMNIFIED


- KEY
- EXISTING RUSTIC OAK FEATHER EDGE FENCING
 - PROPOSED OAK DECKING
 - EXISTING PEA SHINGLE TO SIDE ACCESS
 - EXISTING OAK SLEEPER
 - PROPOSED CHANNEL DRAIN BELOW DECKING

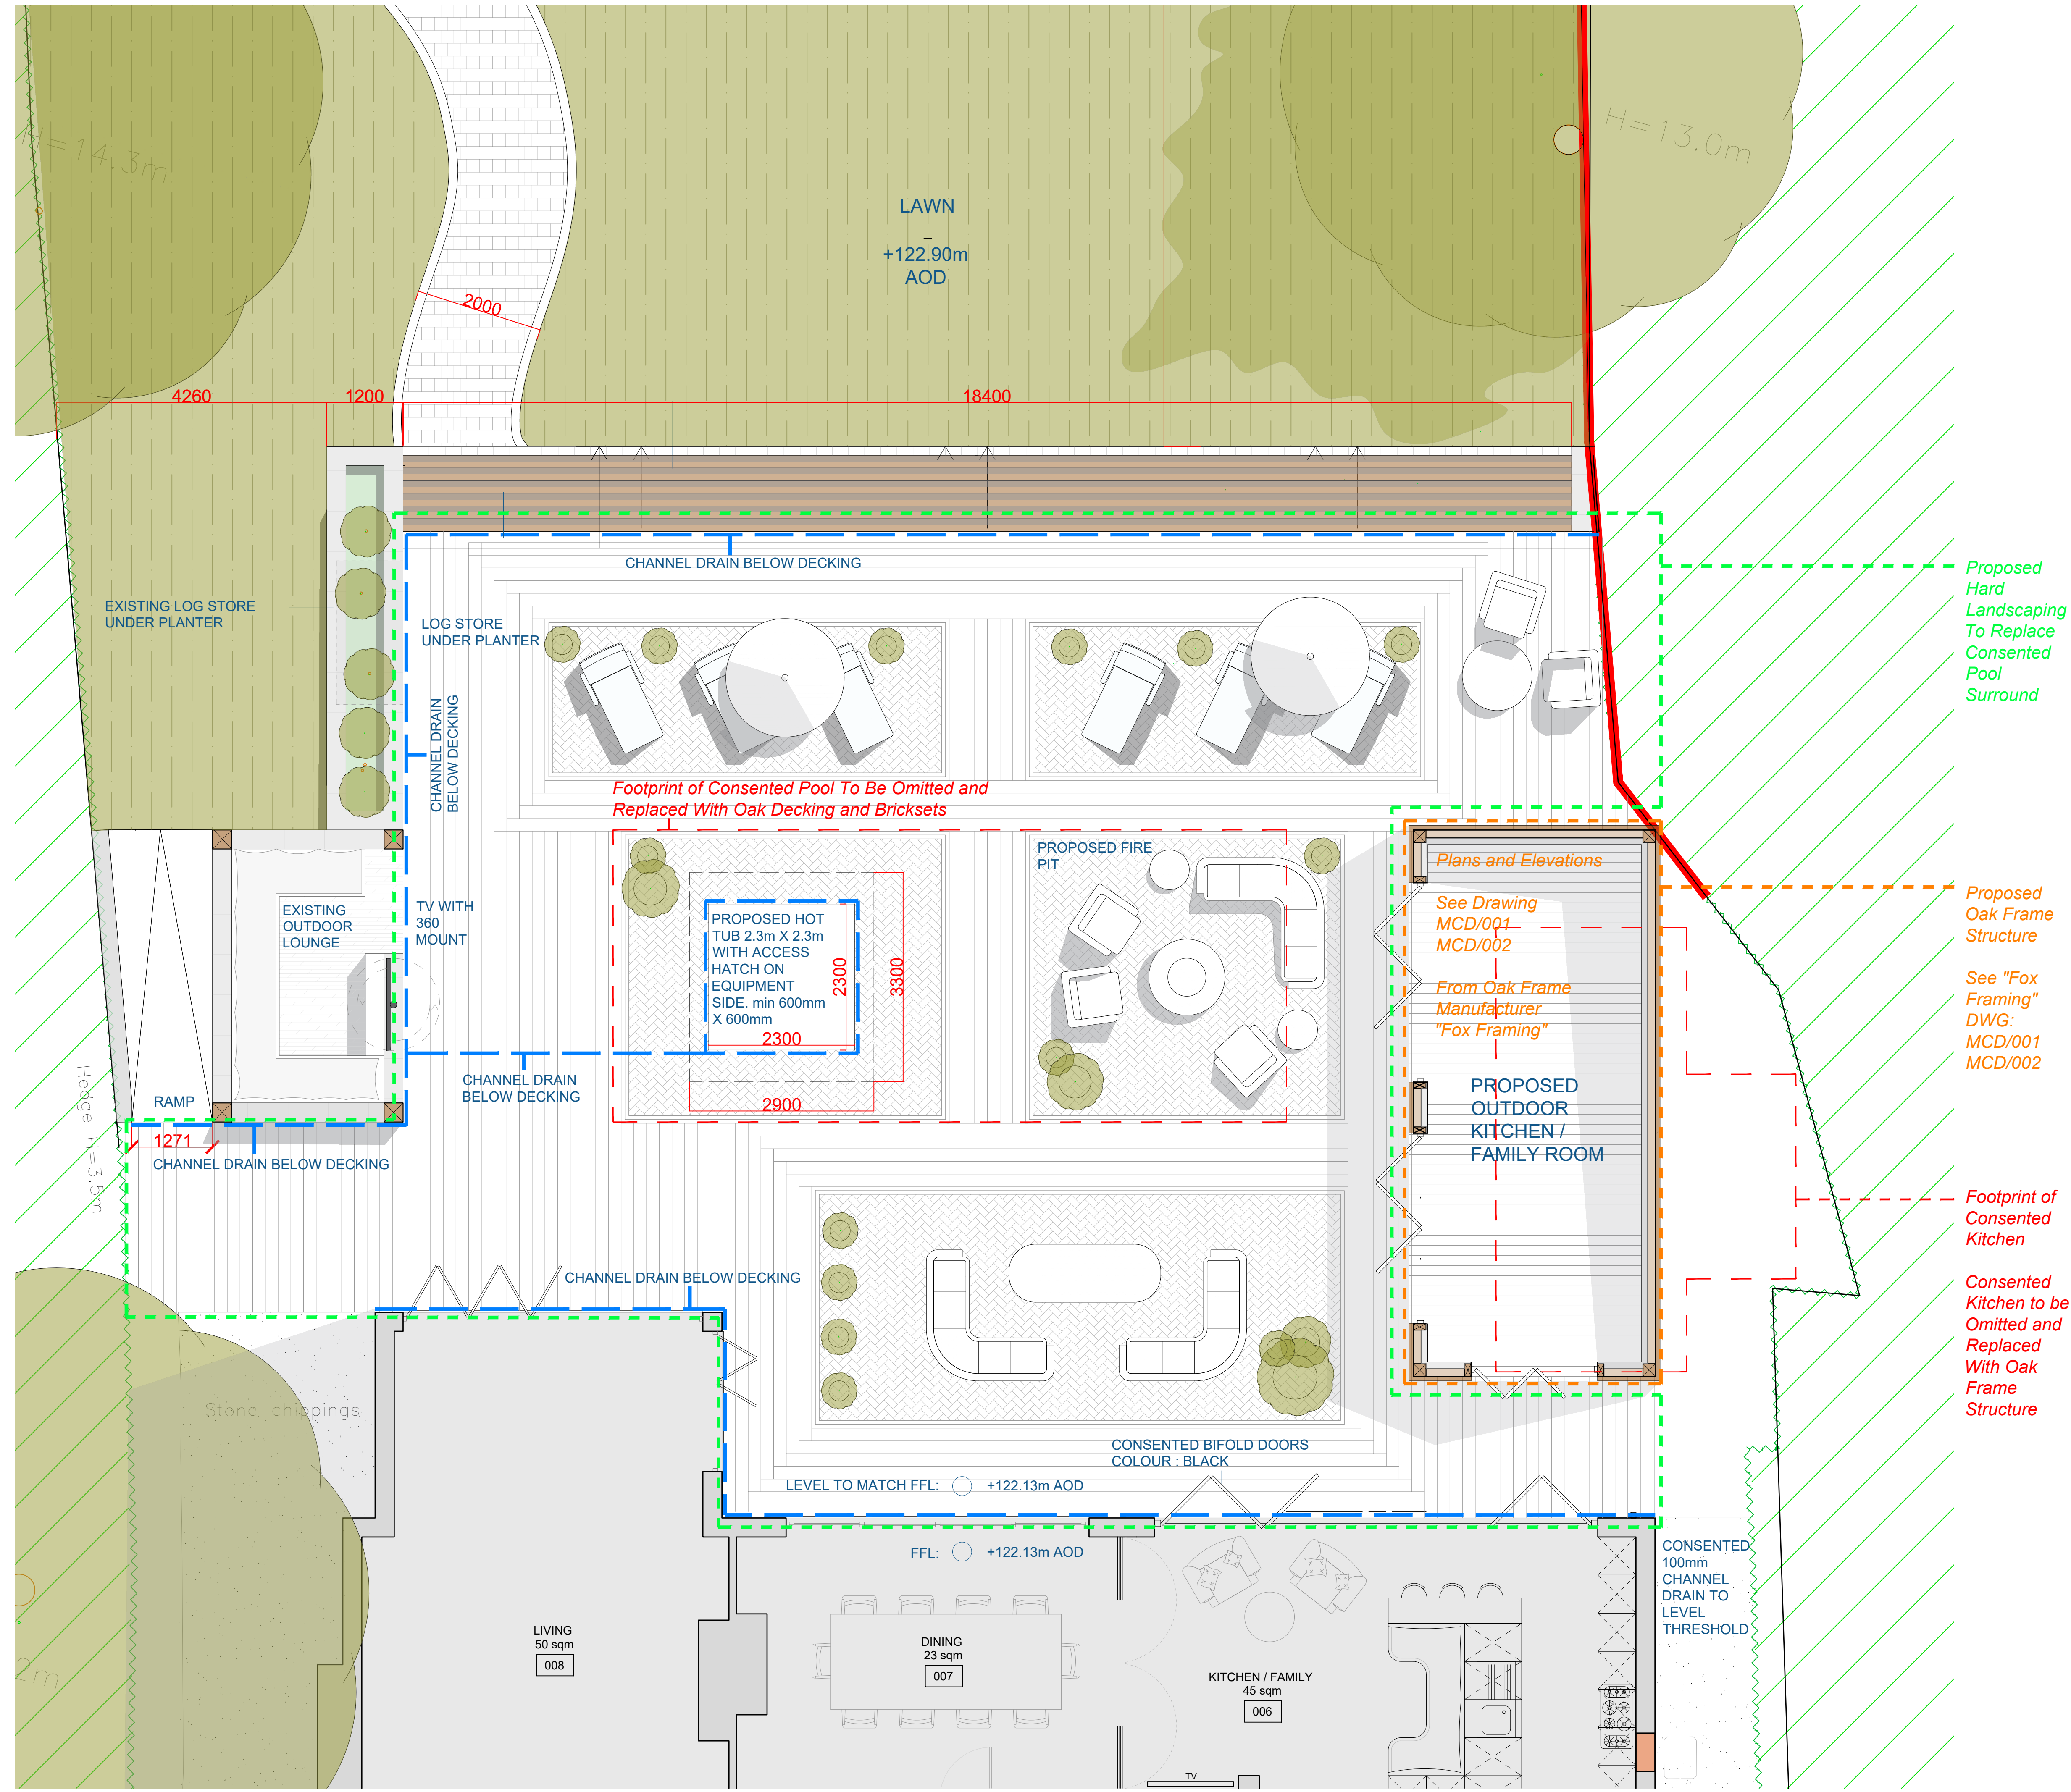

PROPOSED Sinai Beige Acid Washed Limestone Setts 200x50x40mm



PROPOSED

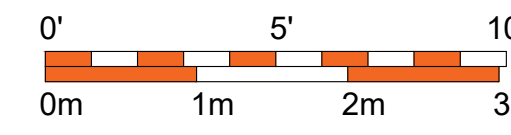



made Architects Ltd
The Stables | 18 Howard Road | Reigate
w: www.made-architects.com
e: info@made-architects.com
t: +44 (0)203 633 4625
@ madearchitects

Client:	Michael Falzon
Job:	2218
Address:	Kilnwood Cottage Turners Hill, Crawley RH10 4HB
Drawing:	Proposed Hard Landscaping Plan
Scale:	1:50
Drawn:	WG
Checked:	AD
Date:	04/10/2024
Size:	

PRELIMINARY
 liable to change without notice, not for construction

Rev	
-----	--