


- KEY
- PROPOSED RUSTIC OAK FEATHER EDGE FENCING
 - PROPOSED PORCELAIN TILE
 - EXISTING PEA SHINGLE TO SIDE ACCESS
 - PROPOSED BRICK PAVIOURS
 - NEW OAK SLEEPER

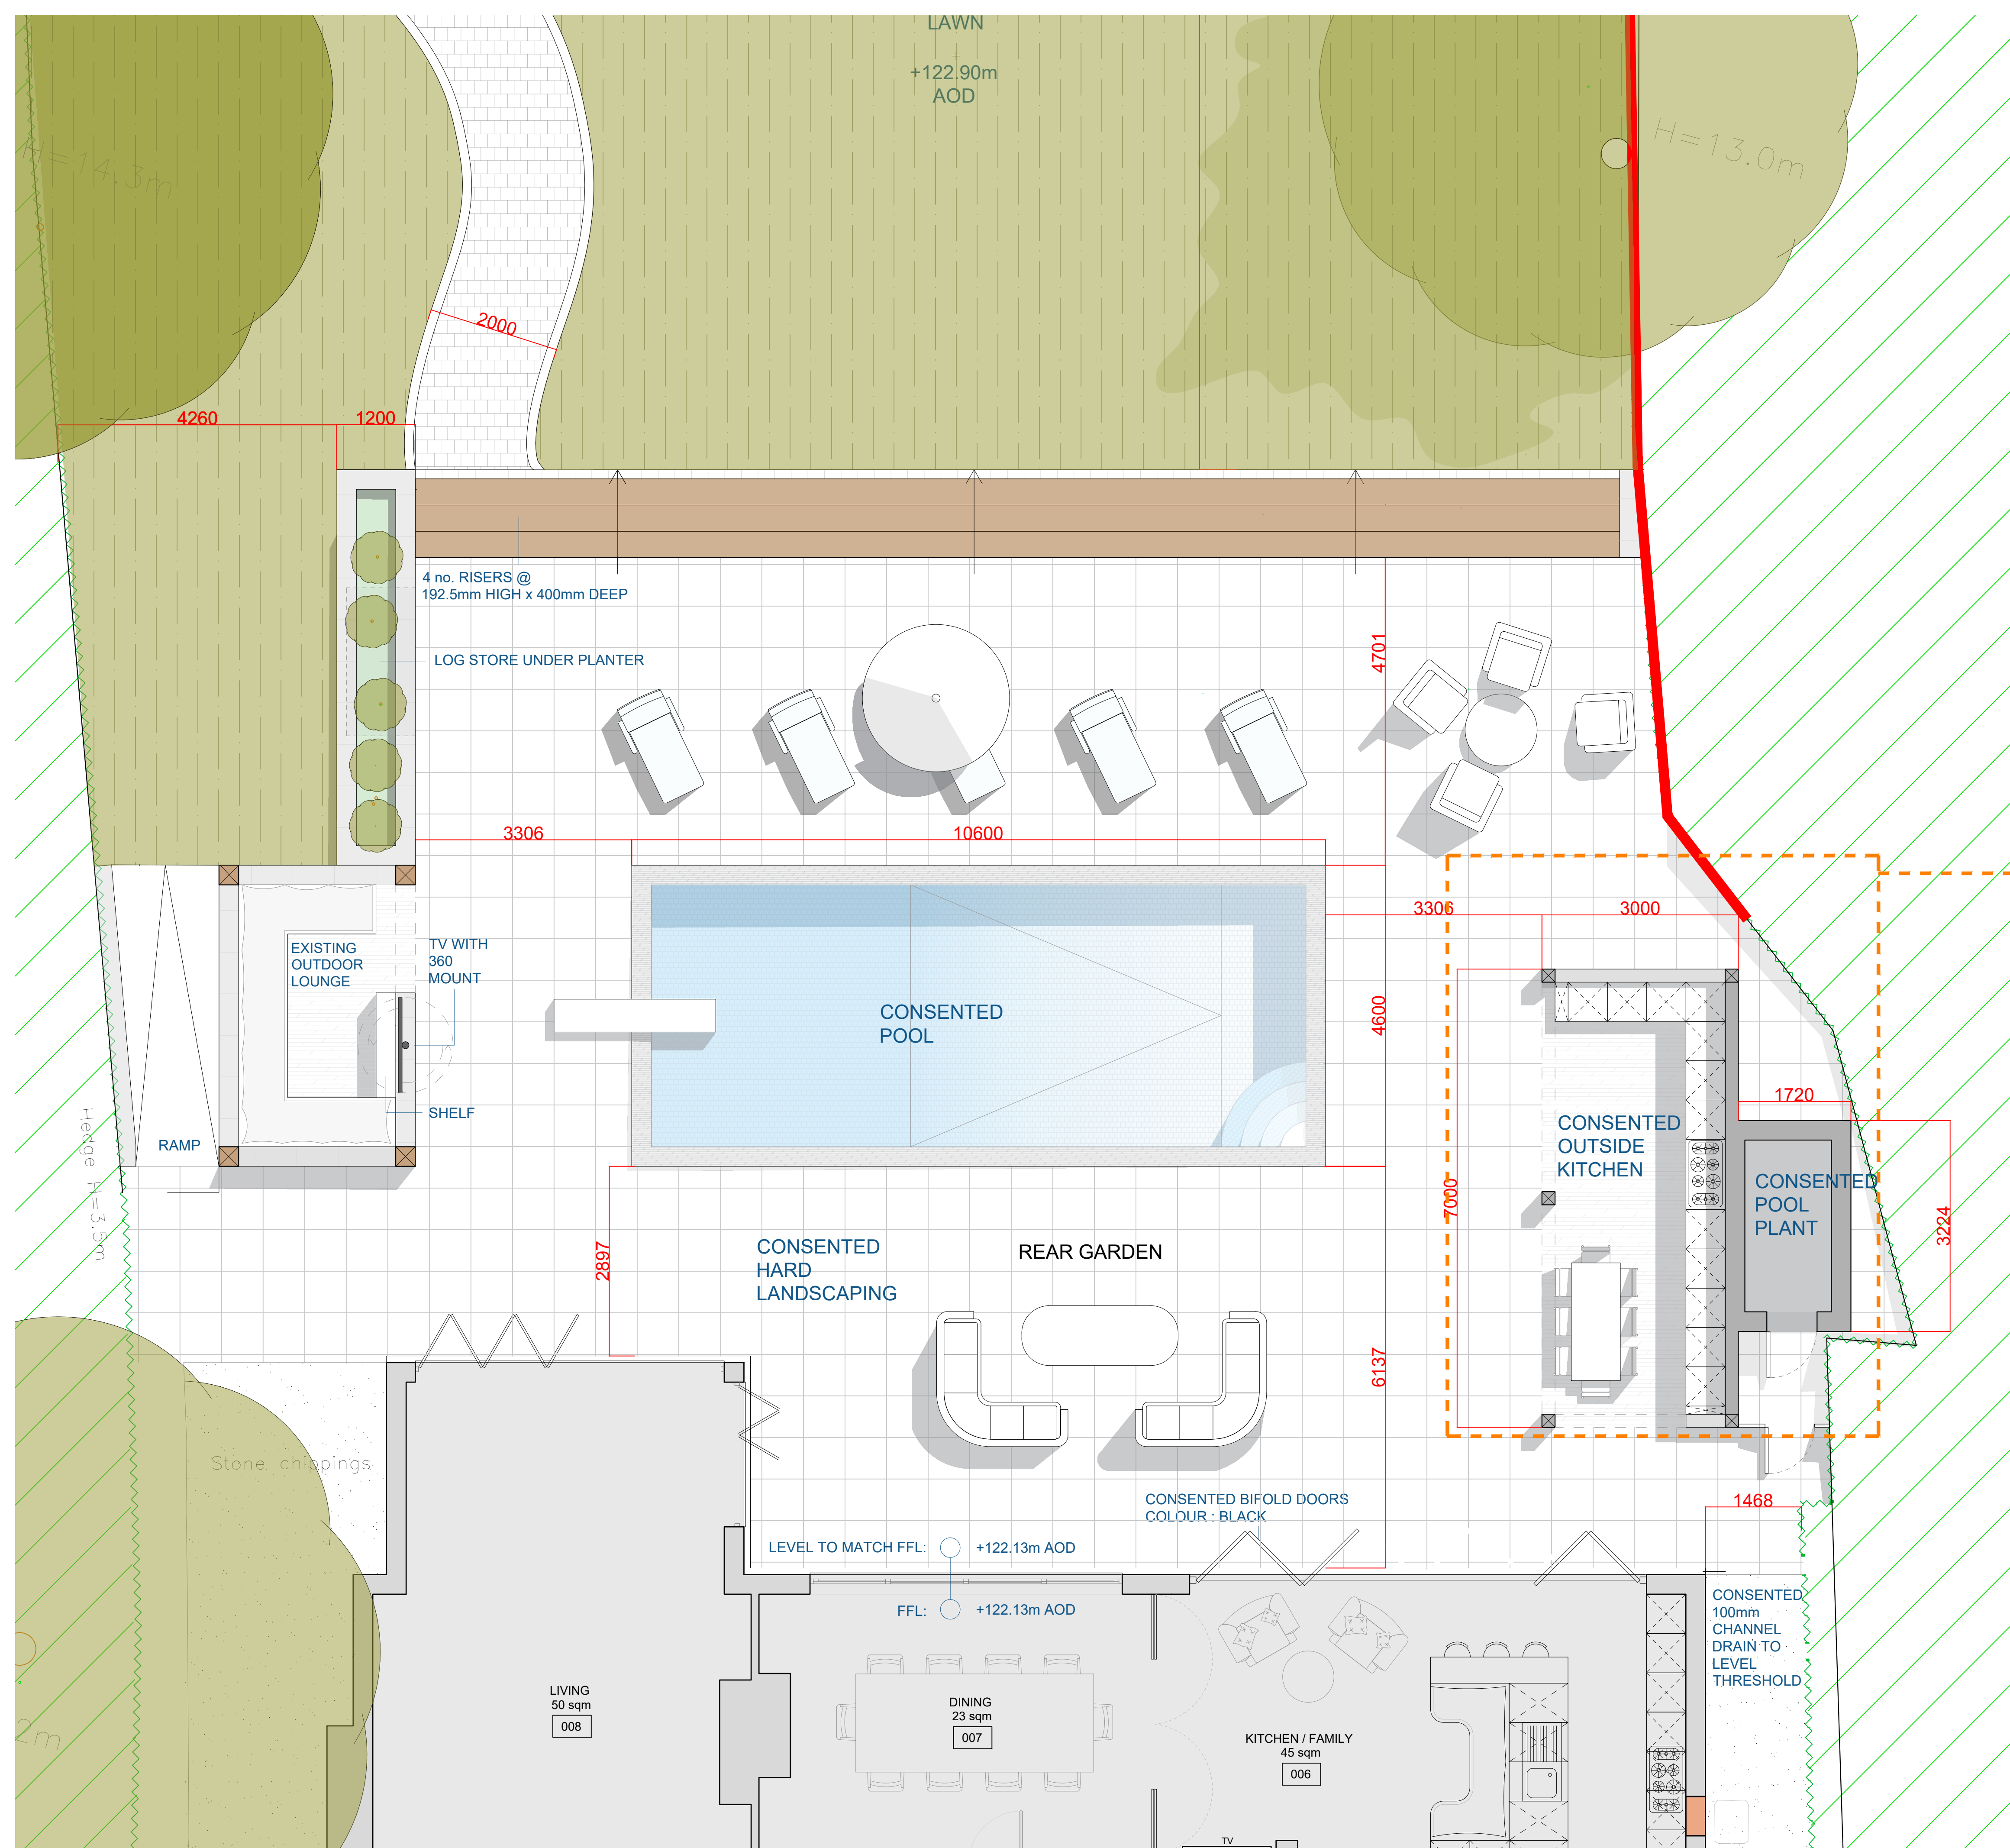

Proposed Changes To Consented Outside Kitchen See DWG: 801

made Architects Ltd
The Stables | 18 Howard Road | Reigate
w: www.made-architects.com
e: info@made-architects.com
t: +44 (0)203 633 4025
@ madearchitects

Client: Michael Falzon
Job: 2218
Address: Kilnwood Cottage
Turners Hill, Crawley
RH10 4HB

Drawing: Consented Hard Landscaping Plan

Scale: 1:50
Drawn: WG
Checked: AD
Date: 04/10/2024
Size: A1

PRELIMINARY
Liable to change without notice, not for construction

Rev

A1 800 P0