
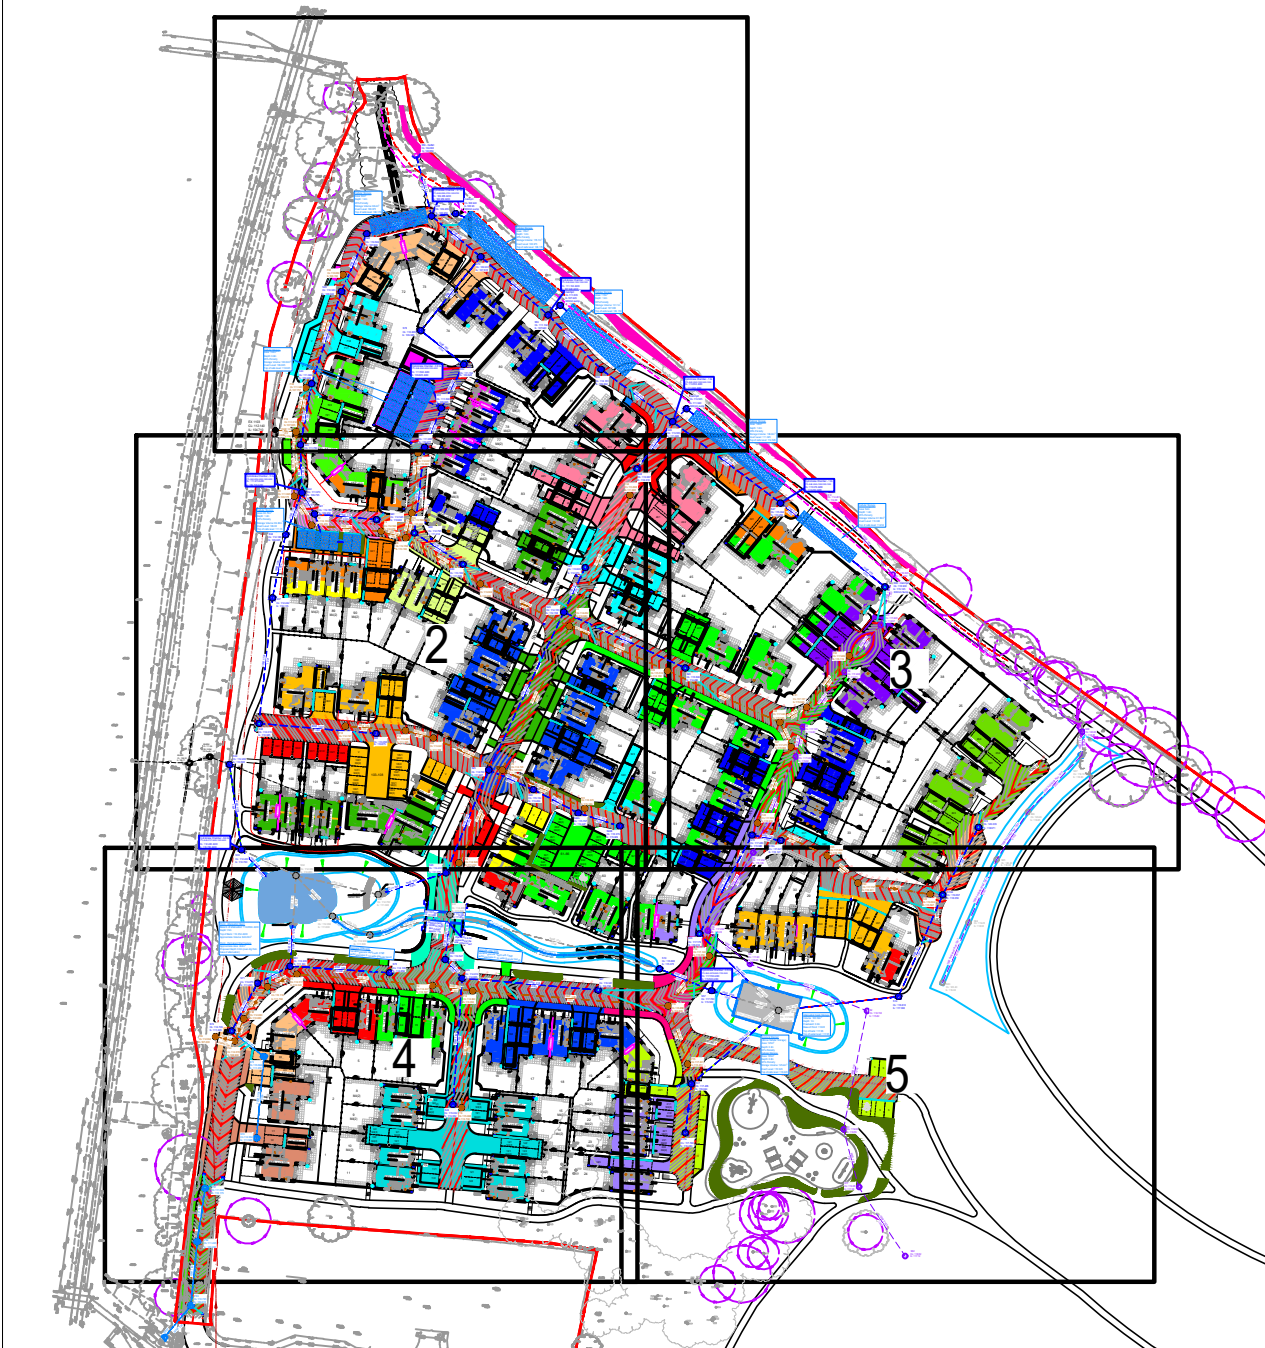


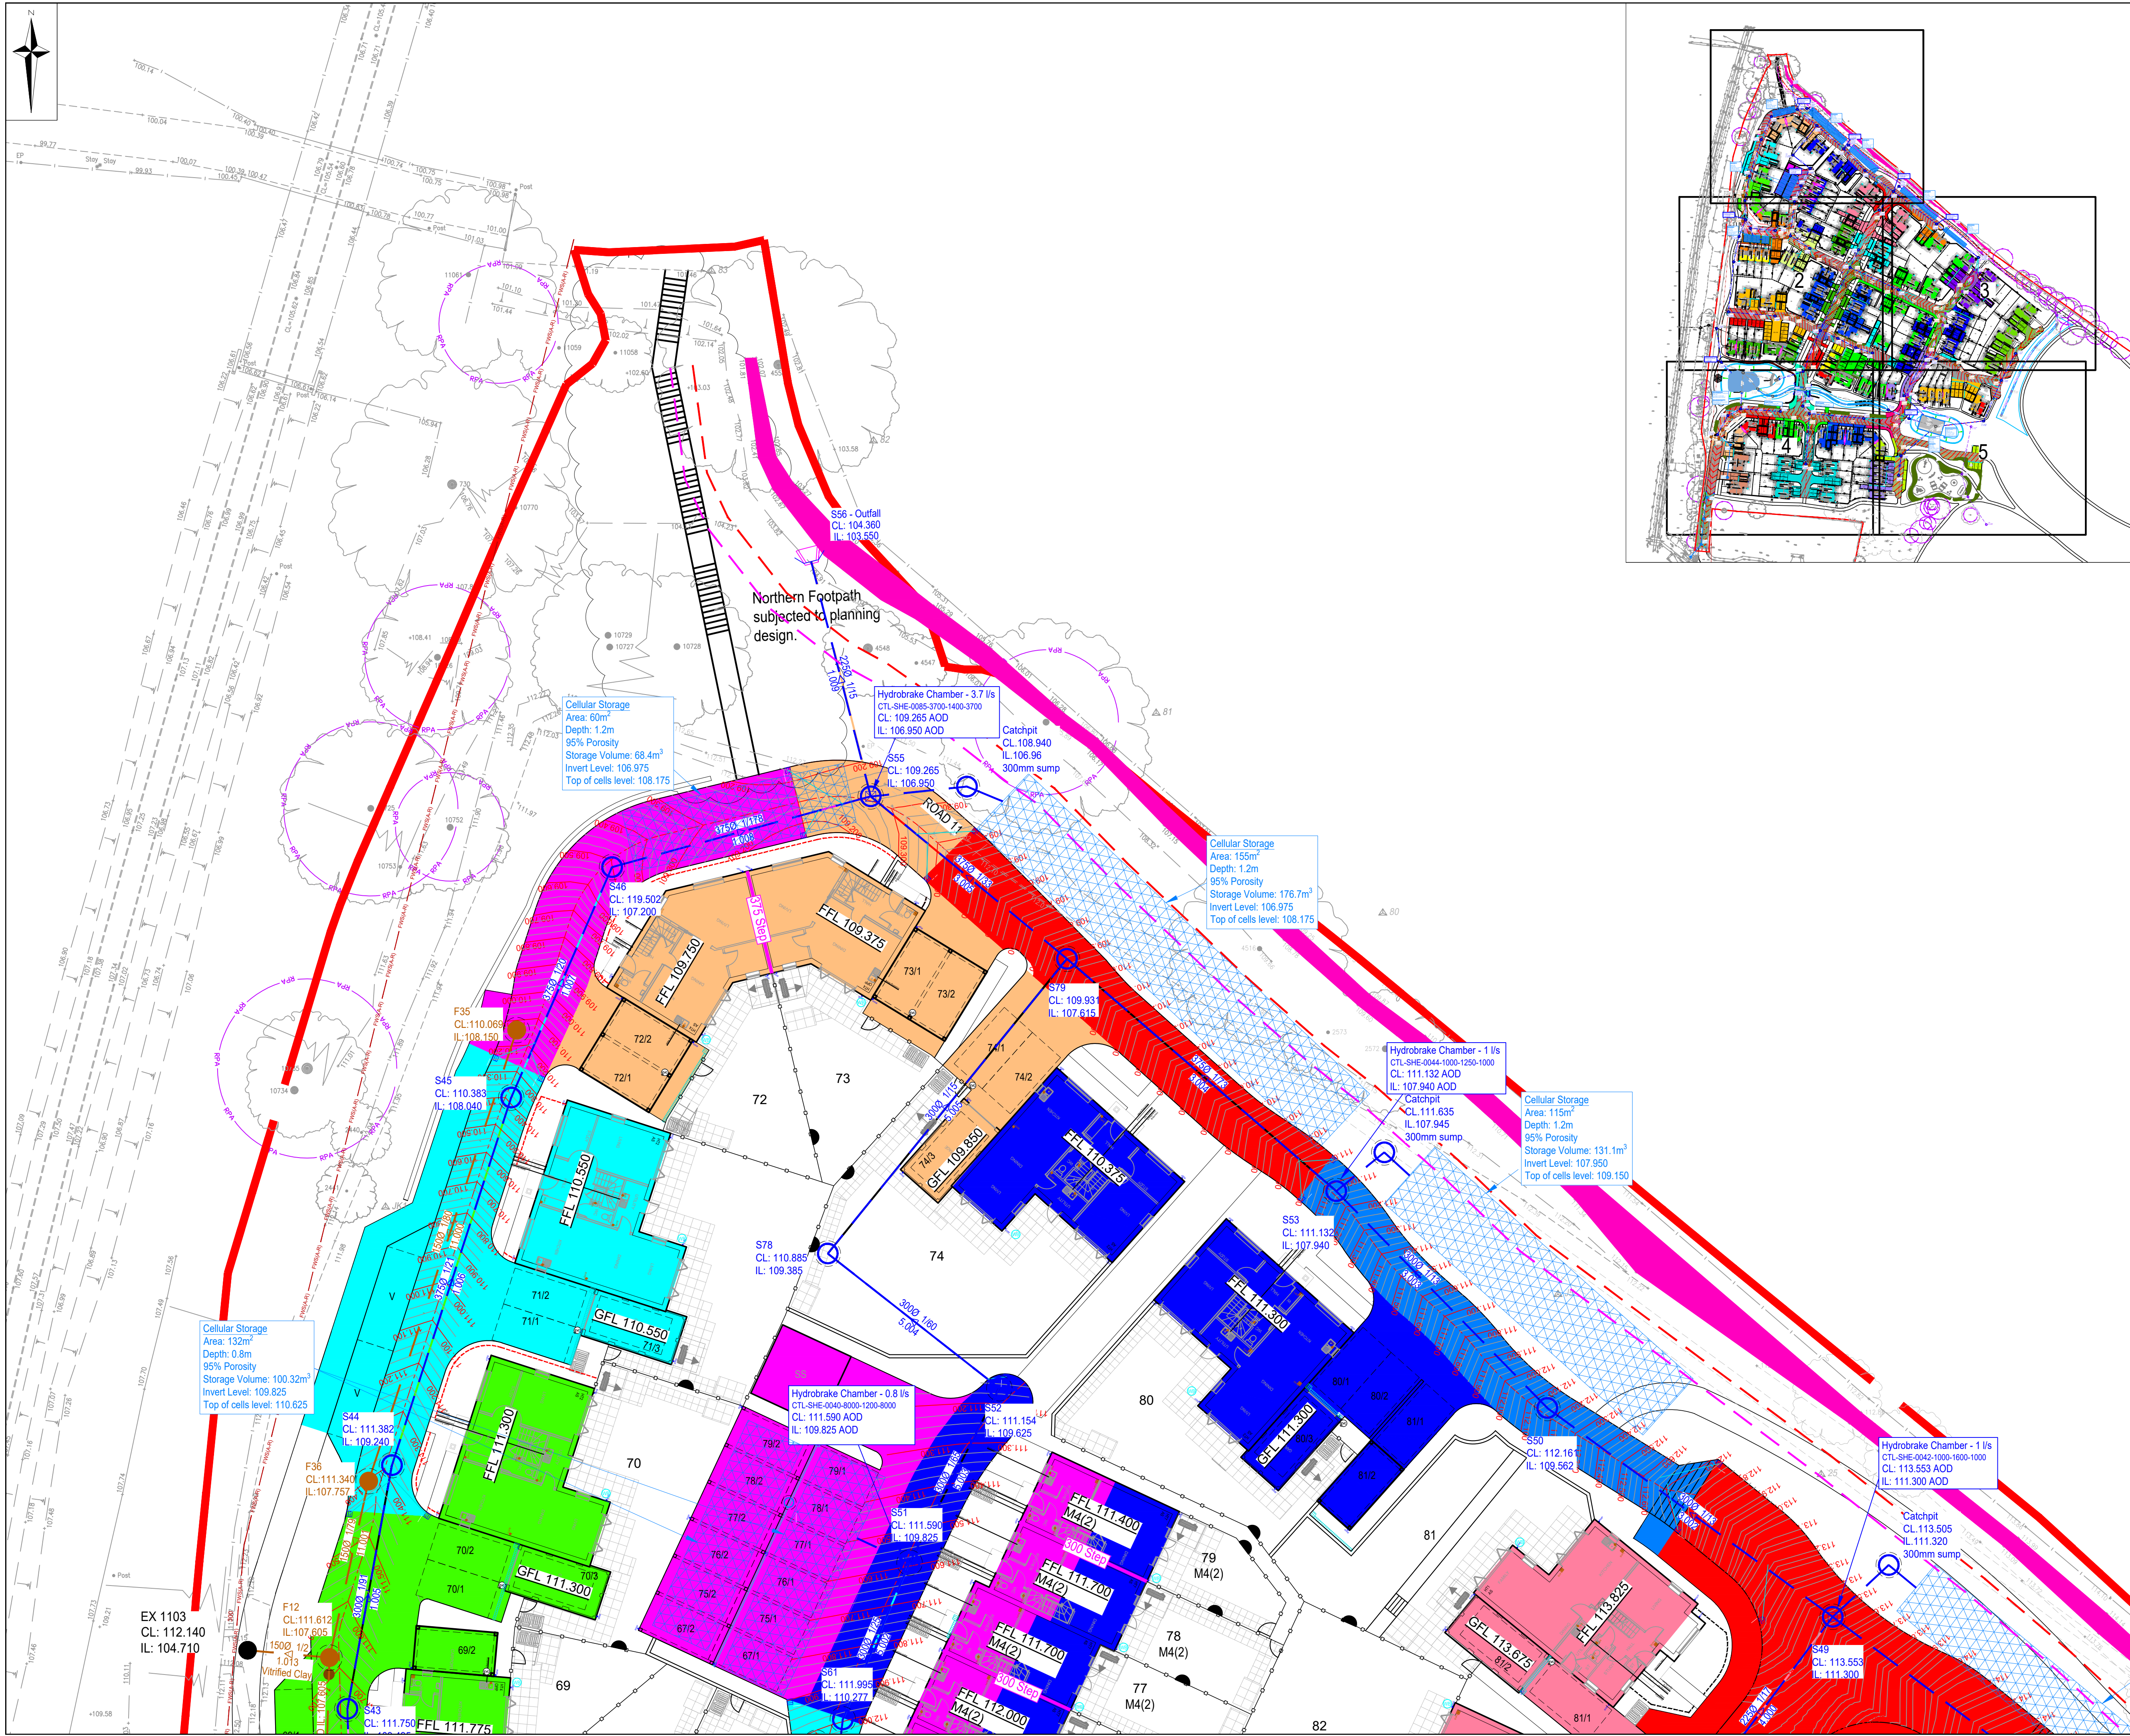

CIVIL / STRUCTURAL DESIGN RISK MANAGEMENT

Abnormal or unusual residual risks associated with the design outcomes shown on this drawing are:-

RSK LDE LTD has followed its Design Risk Management process for Hazard Elimination and Risk reduction in developing the designs shown on this drawing.
Abnormal or unusual residual risks may be shown above where it is considered that such risk may not normally be expected by competent persons engaged on work of this nature or type.

T01	31.10.2025	Issued for LLFA Approval.	YP	AM	-
Rev.	Date	Amendment	Drawn	Chkd.	Appd.

LDE
an RSK company
CIVILS | STRUCTURES | HYDROLOGY

18 Frogmore Road
Hemel Hempstead
Hertfordshire
HP3 9RT
United Kingdom

Tel: +44 (0) 1442 437500
Fax: +44 (0) 1442 437550
Email: info@rsk.co.uk
Web: www.rsk.co.uk

Client

CALA

Project Title

WEST HOATHLY, BRICKWORKS

Status

TENDER

Drawing Title

CATCHMENT PLAN SHEET 1

Drawn	Date	Checked	Date	Approved	Date
YP	03.09.25	AM	03.09.25	-	-
Scale	Orig Size		Dimensions		
1:200	A1		M		
Project No. 00347		Drawing File 80044-RSK-ZZ-XX-DR-C-3024-3029-Catchment Plan.dwg			
Drawing No. 890844		RSK	ZZ	XX	DR C
Project		Orig.	Vol/Sys.	Lev./Loc.	Type
					Role
					Draw. No.
					Rev.
					3024 T01

Scale 1:200
0 2 4 6 8 10m