


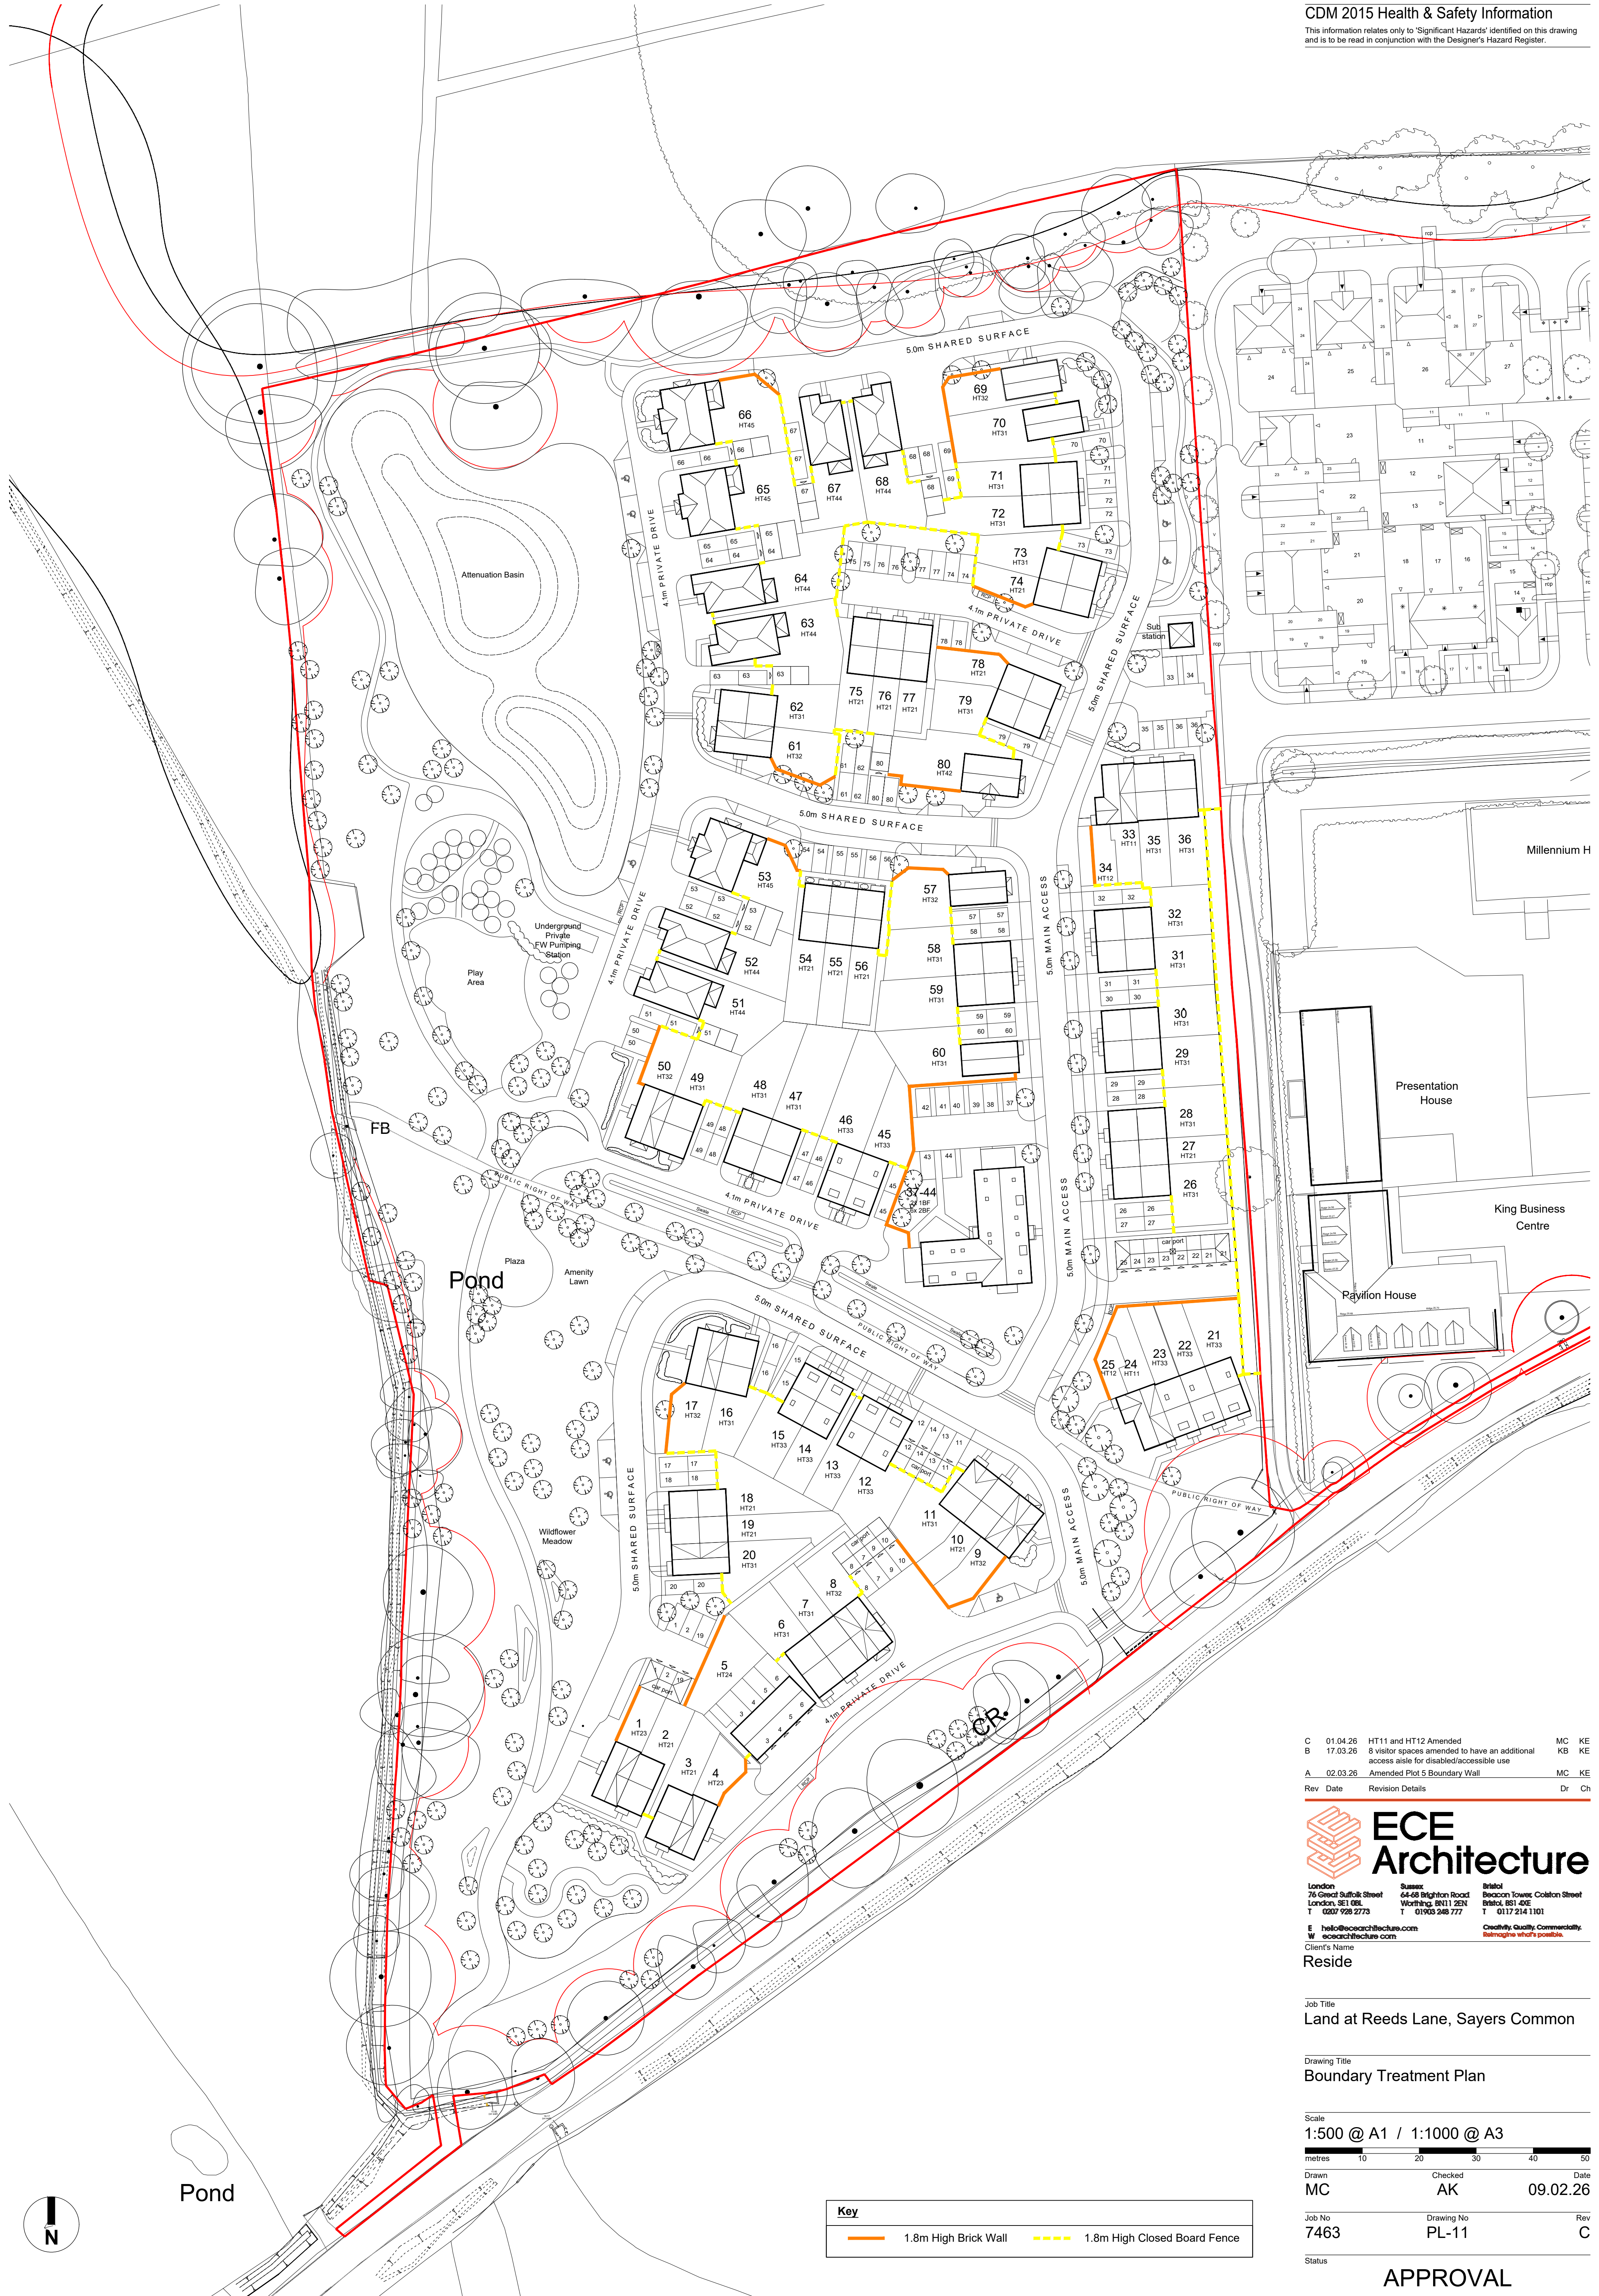

C	01.04.26	HT11 and HT12 Amended	MC	KE
B	17.03.26	8 visitor spaces amended to have an additional access aisle for disabled/accessible use	KB	KE
A	02.03.26	Amended Plot 5 Boundary Wall	MC	KE
Rev	Date	Revision Details	Dr	Ch

ECE Architecture

London: 76 Great Suffolk Street, London, SE1 0BL, T: 0207 928 2773

Sussex: 64-68 Brighton Road, Worthing, BN11 2EN, T: 01903 248 777

Bristol: Beacon Towers, Colston Street, Bristol, BS1 4DE, T: 0117 214 1101

E: hello@ecearchitecture.com, W: ecearchitecture.com

Credibility. Quality. Commerciality. Retain what's possible.

Client's Name: Reside

Job Title: Land at Reeds Lane, Sayers Common

Drawing Title: Boundary Treatment Plan

Scale: 1:500 @ A1 / 1:1000 @ A3

metres 10 20 30 40 50

Drawn: MC, Checked: AK, Date: 09.02.26

Job No: 7463, Drawing No: PL-11, Rev: C

Status: APPROVAL