


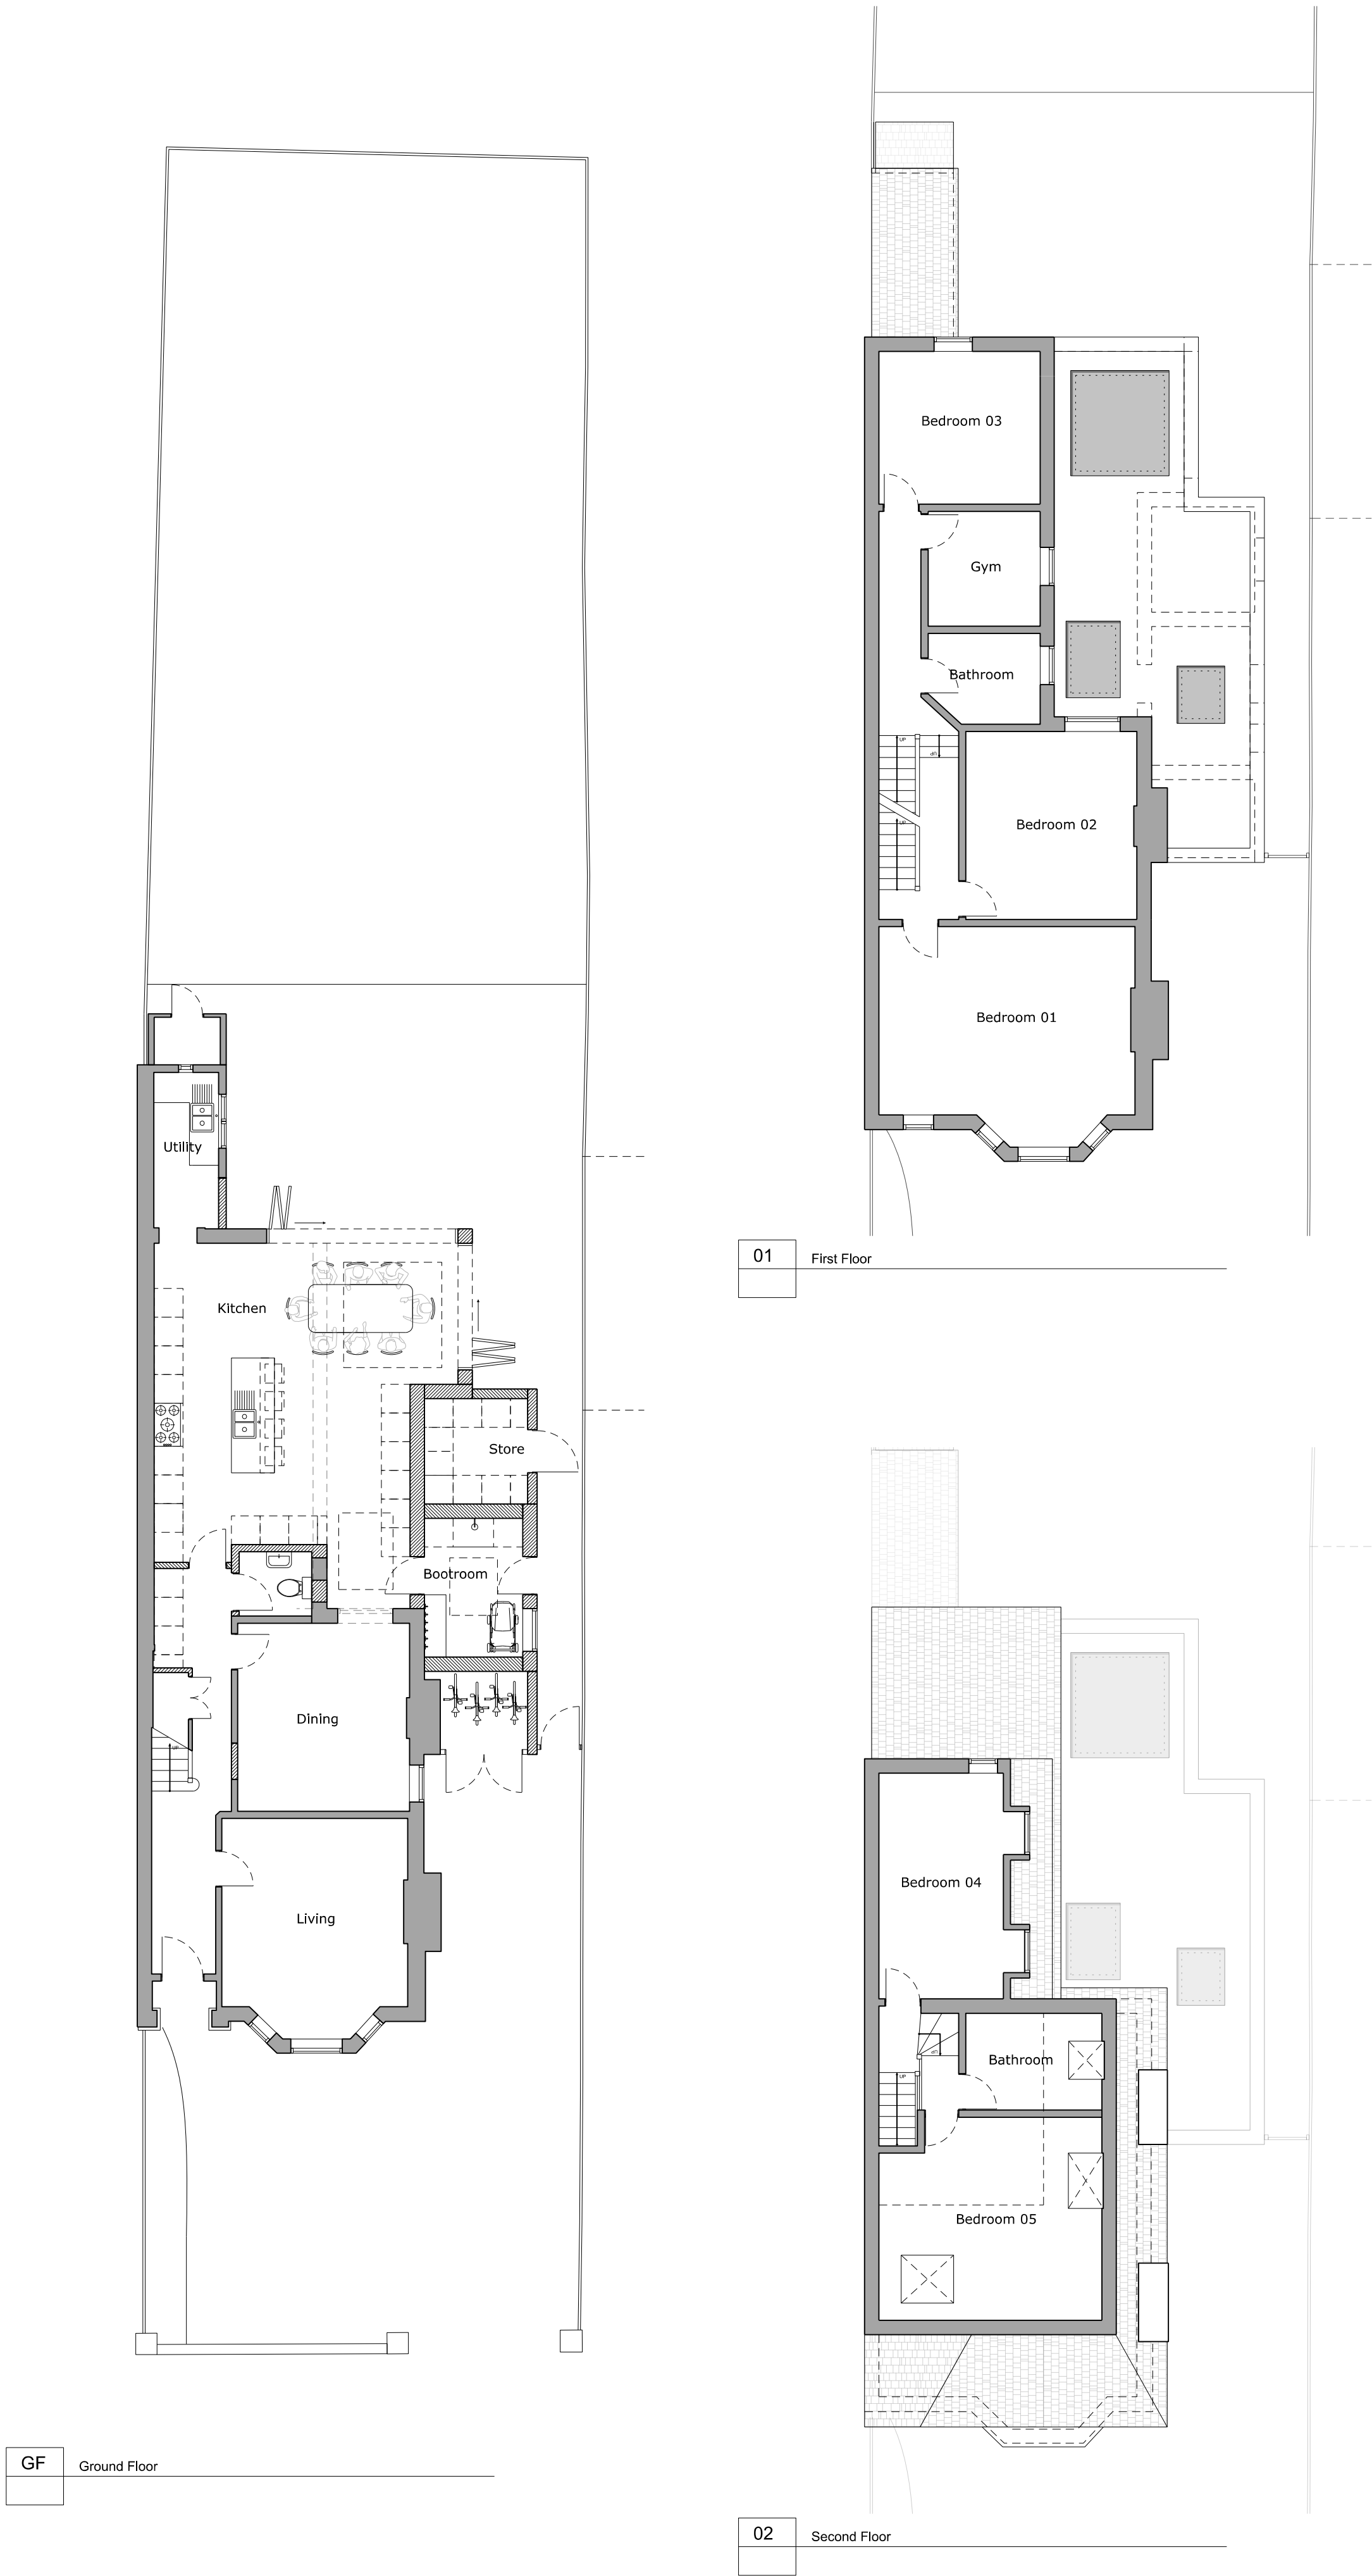

F Front Elevation



R Rear Elevation



RS Right-Side Elevation